
1129 Grant - Location Plan 2500

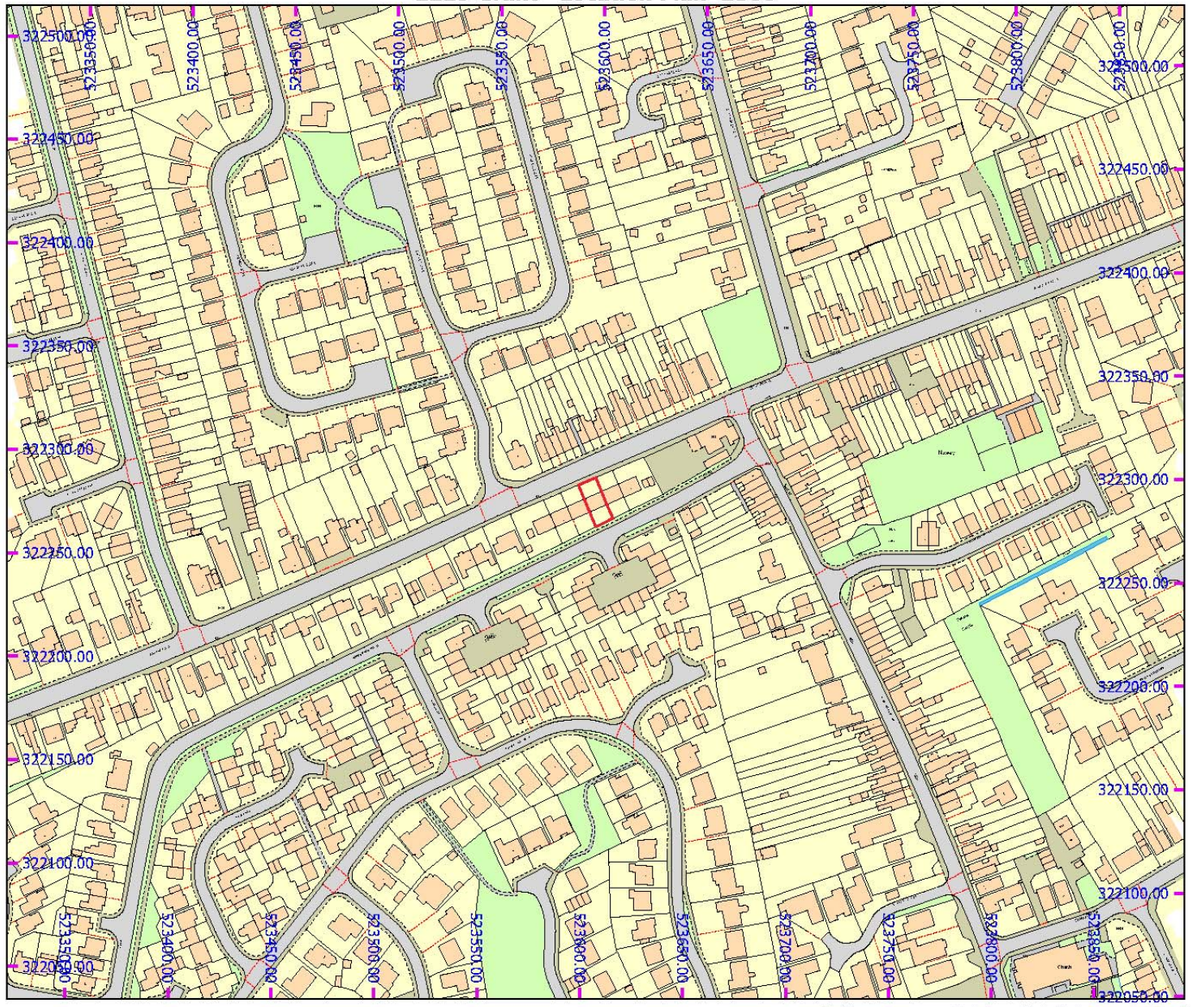

MAP SCALE 1: 2500
CREATED DATE: 10/01/2020
PHOTOGRAPHIC COPY LIABLE TO DISTORTION IN SCALE

© Crown copyright and database rights 2019 Ordnance Survey 100018351

1129 Grant - Block Plan 500



MAP SCALE 1: 500
CREATED DATE: 10/01/2020
PHOTOGRAPHIC COPY LIABLE TO DISTORTION IN SCALE

© Crown copyright and database rights 2019 Ordnance Survey 100018351

Rev.	Description	Date

CLIENT
Mr C Street

ADDRESS
9 Bourne Road
Spalding
PE11 1JN

PROJECT	Date	Project number	Scale (@ A3)
Accessibility Adaptations	11/03/2020	DFG/20/1129	
SHEET	**Drawn by**	**DRAWING NUMBER**	**REV**
Site Block Location	SG	14	