




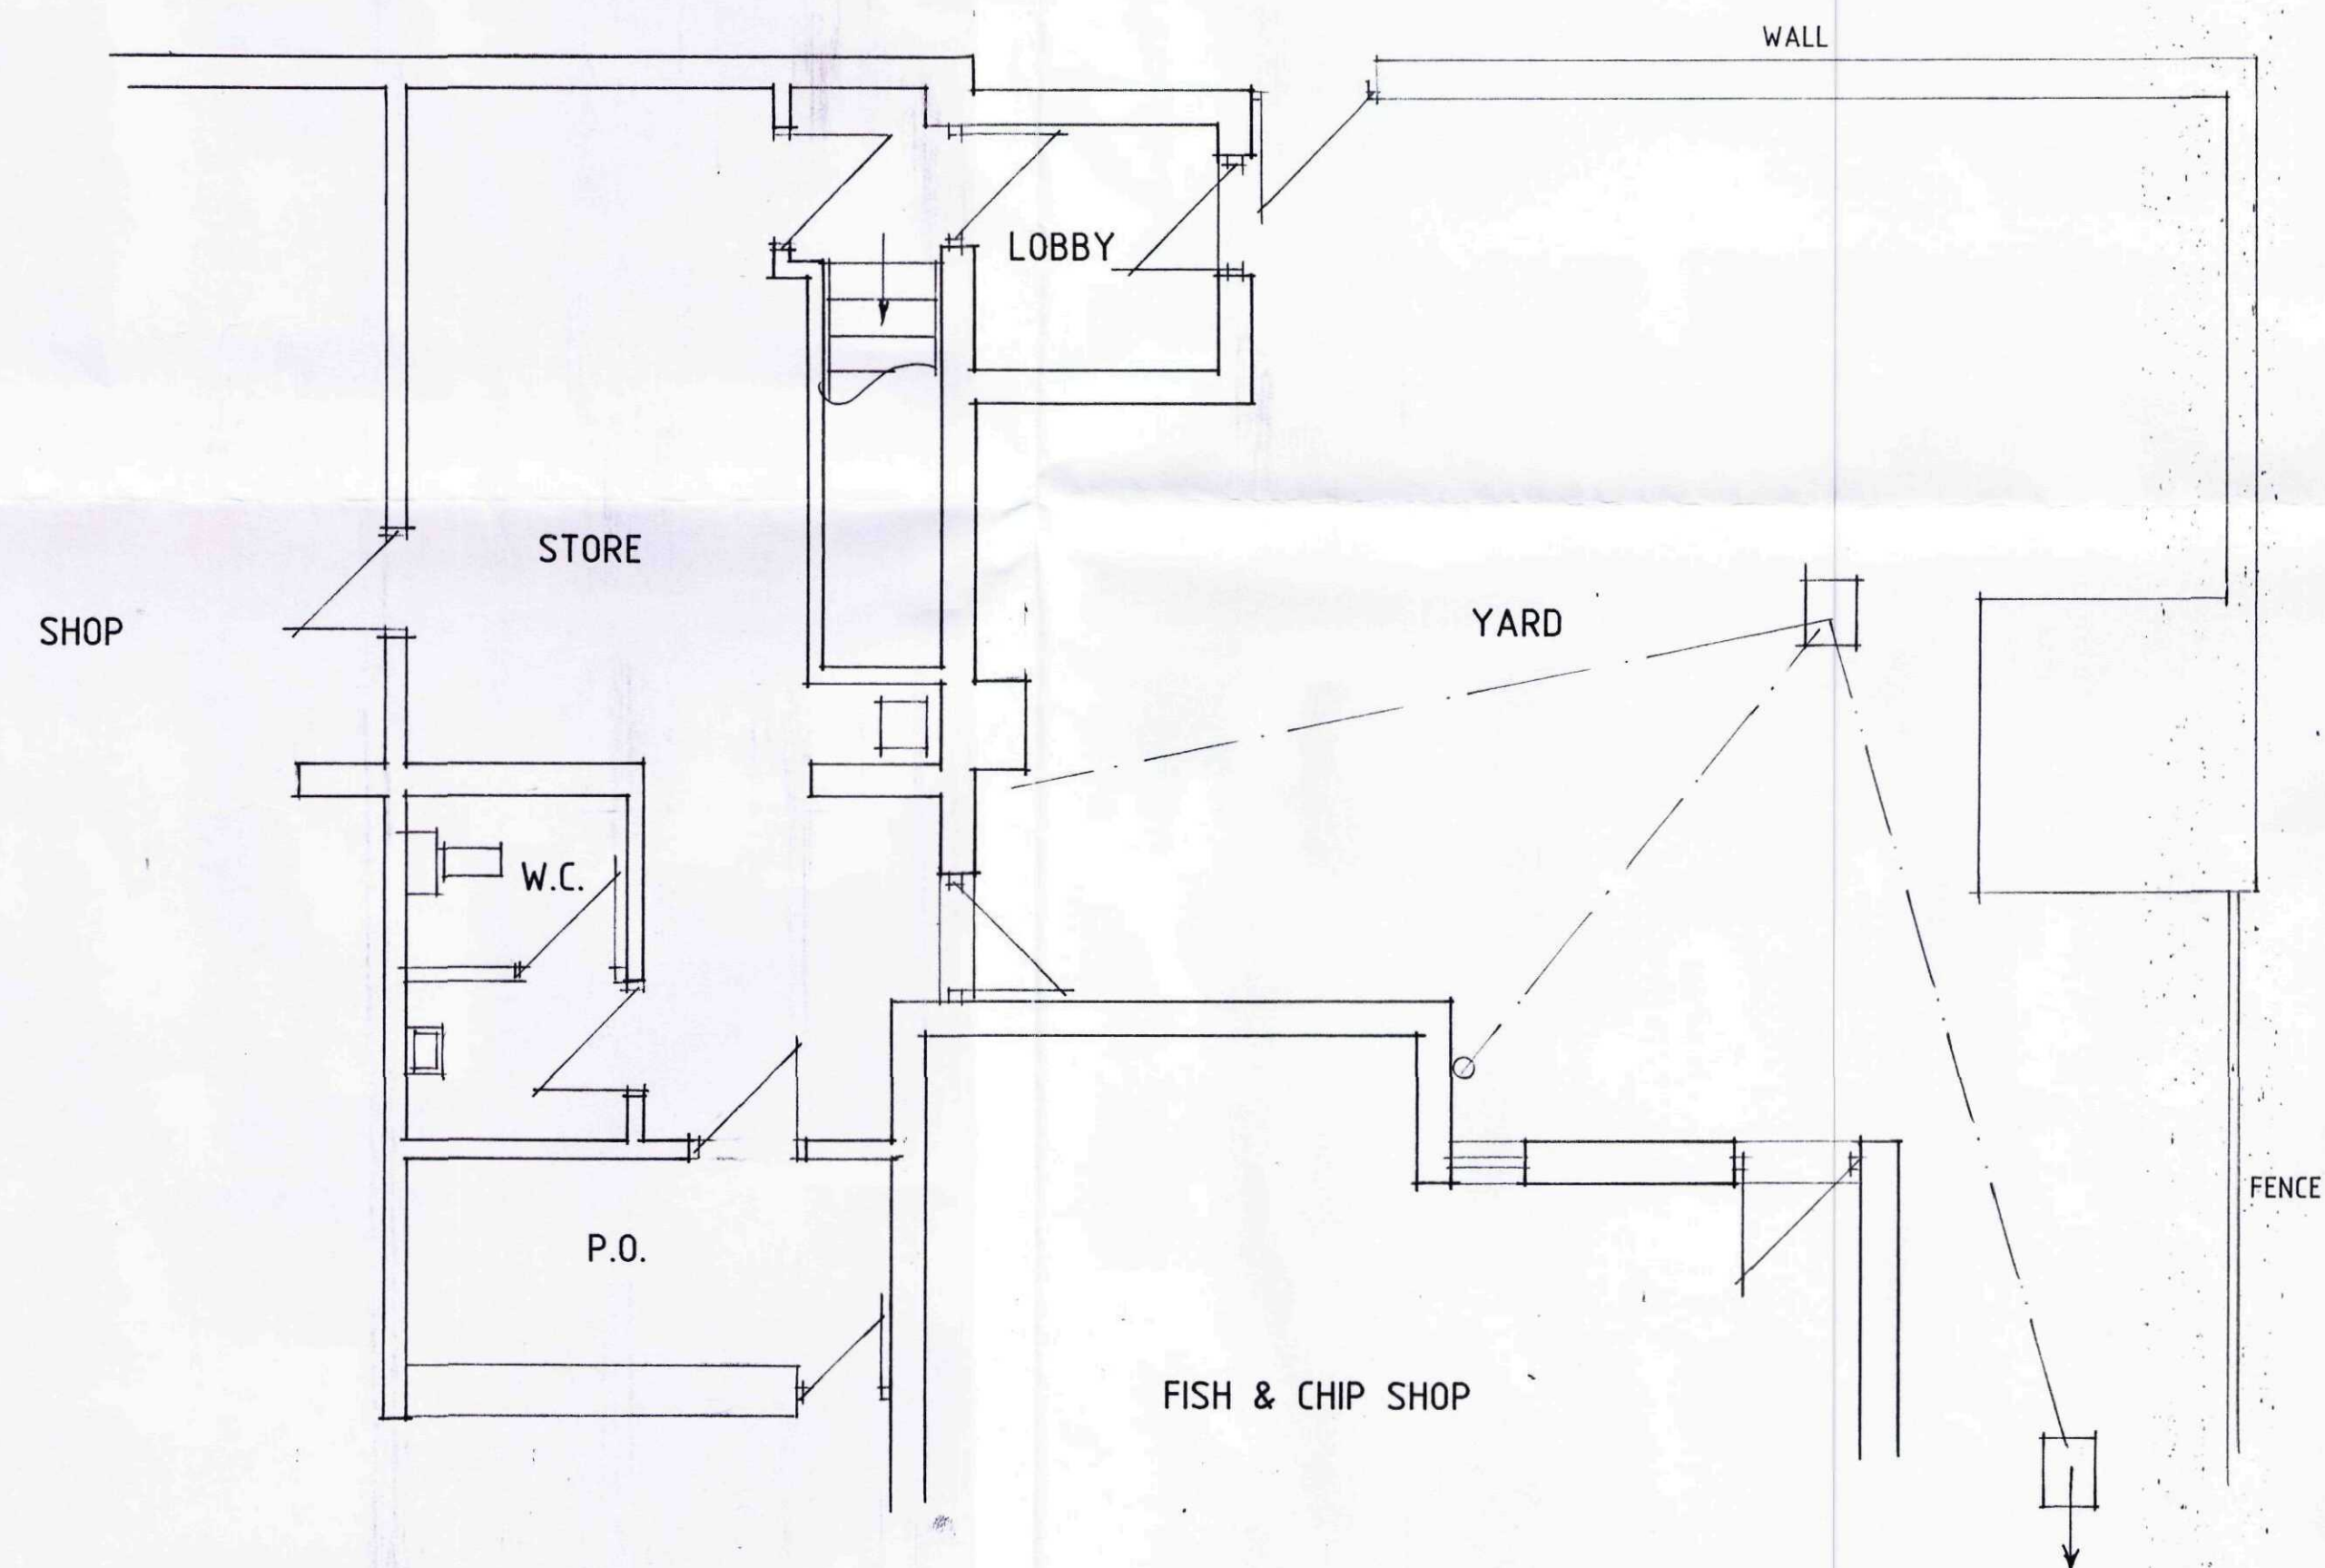

PLAN

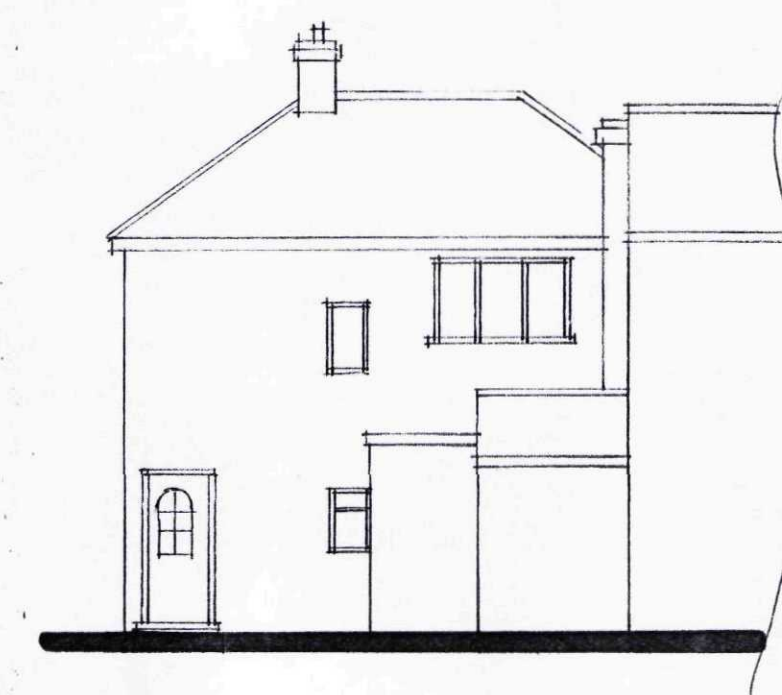

REAR

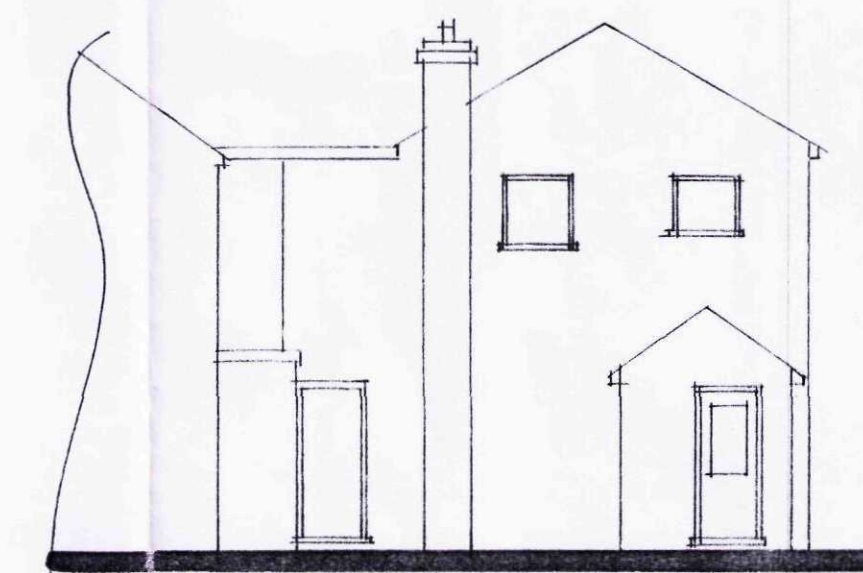

SIDE

SHDC
Planning & Development
07 JUL 2011
Ref: 0527-11

Status
DESIGN
CONSULTANTS IN ARCHITECTURE & PLANNING

PROPOSED W.C. EXTENSION
AT LATE SHOPPER,
37 HOLBEACH ROAD,
SPALDING FOR

T.S. KHELA.

PLAN AS EXISTING.

1:50 1:100 SD11-022/1

JUNE-11 B.GILHAM.

