


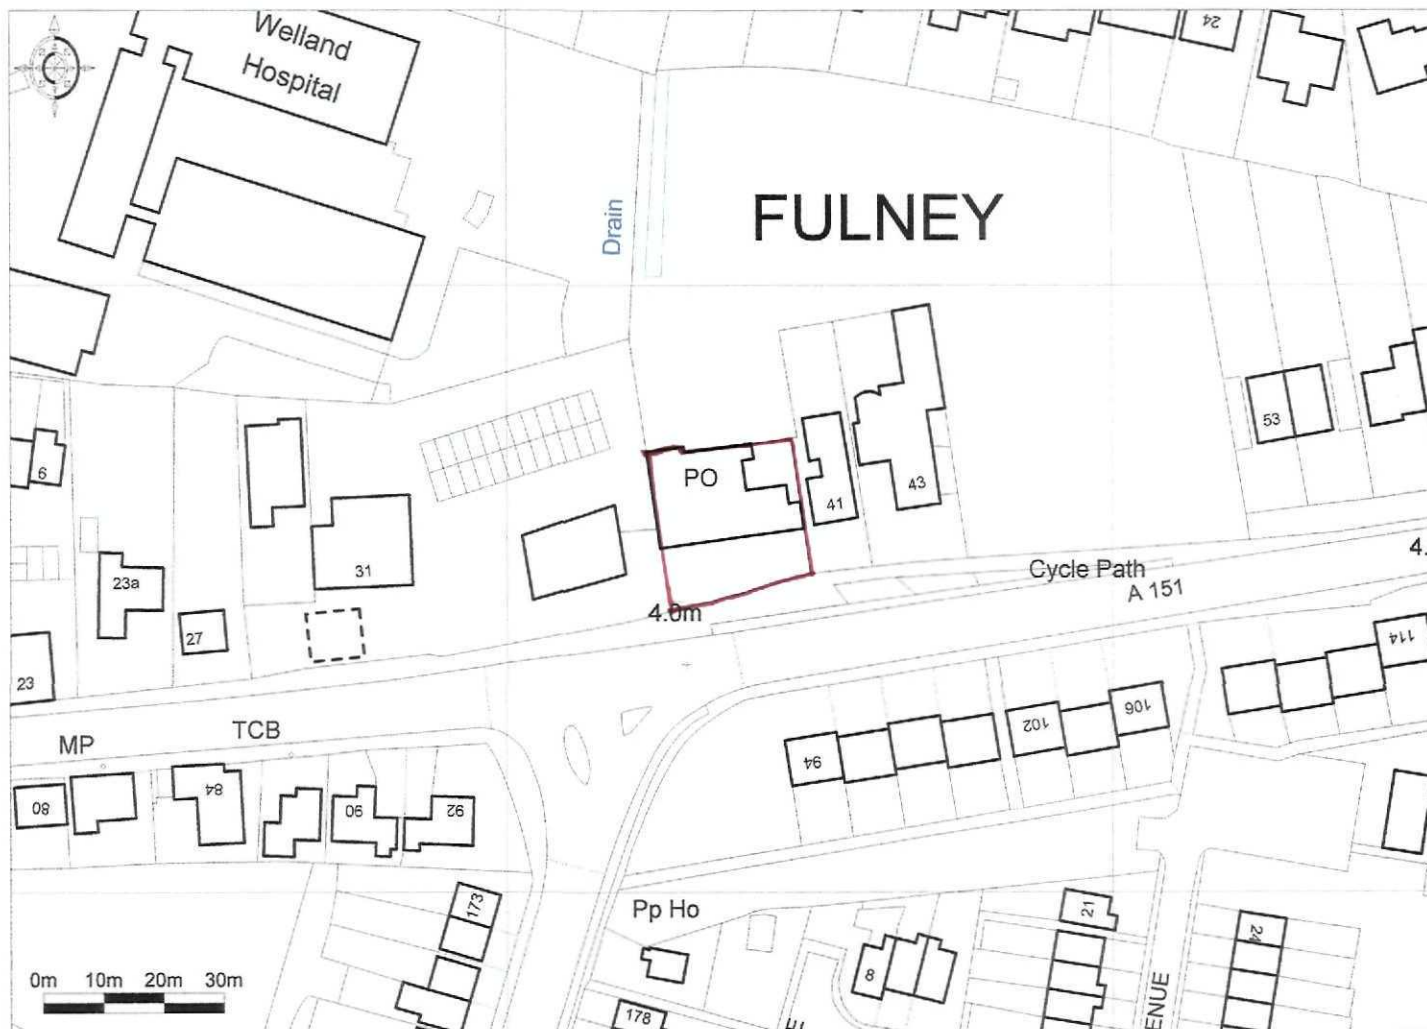

Ordnance Survey © Crown Copyright 2011. All rights reserved. Licence number 100020449. Plotted Scale - 1:1250



SHOC
Planning & Development
07 JUL 2011
Ref: 0927-11