CONTRACTOR TO TAKE NOTE: All existing and proposed dimensions are to be checked on site and any discrepancies to be notified immediately. Commencement of works on site will be deemed as all dimensions have been checked. Due to areas of the structure being covered, unexposed or otherwise inaccessible the existing / proposed dimensions / notes / specifications of existing materials are subject to confirmation of site when it is feasible to expose the relevant areas of construction. All material schedules are given in good faith and for pricing purposes only. It is the responsibility of the contractor to check their accuracy before ordering any materials. Remway Design accepts no responsibility for the


0m 2m 4m 6m 8m 10m

VISUAL SCALE 1:100 @ a3




Elevation 01 - Front

1 : 100

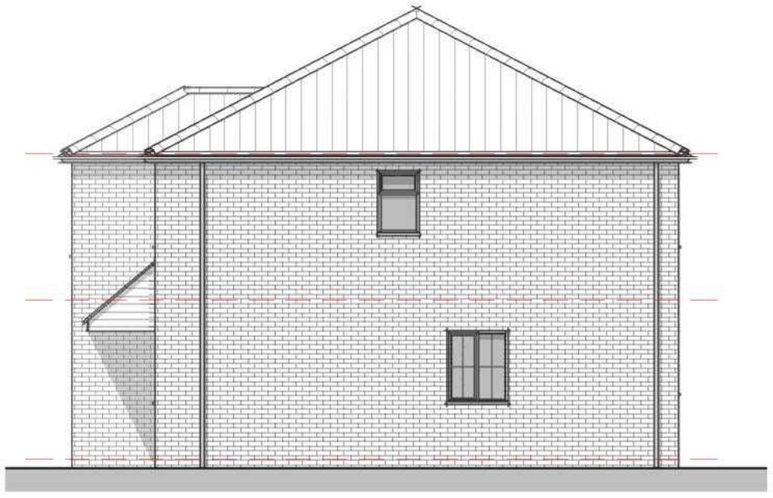


Elevation 02 - Right

1 : 100

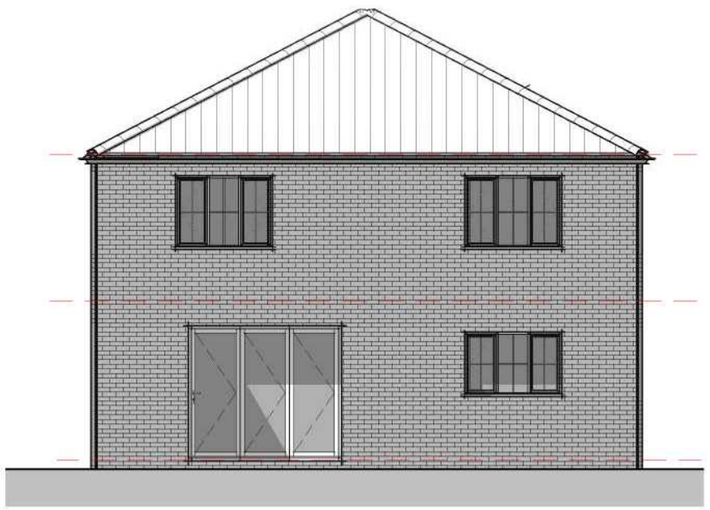

Elevation 03 - Rear

1 : 100

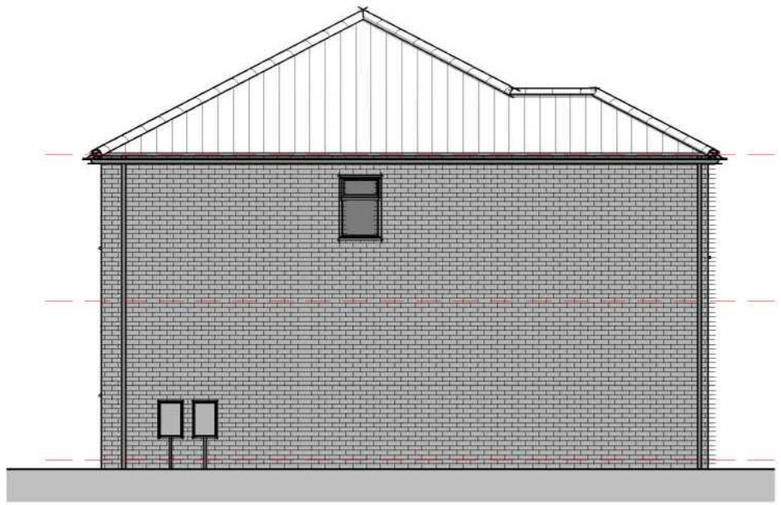

Elevation 04 - Left

1 : 100

PLEASE NOTE:
- PLOT 3 TO BE HANDED VERSION TO PLOT 4

11a Spalding Common | Spalding

Plot 4 Amended Elevations

A3 Drg No : 3218 - 01B

remway Design Ltd