


ELEVATION

Red banbury Multi Red stock TGDR

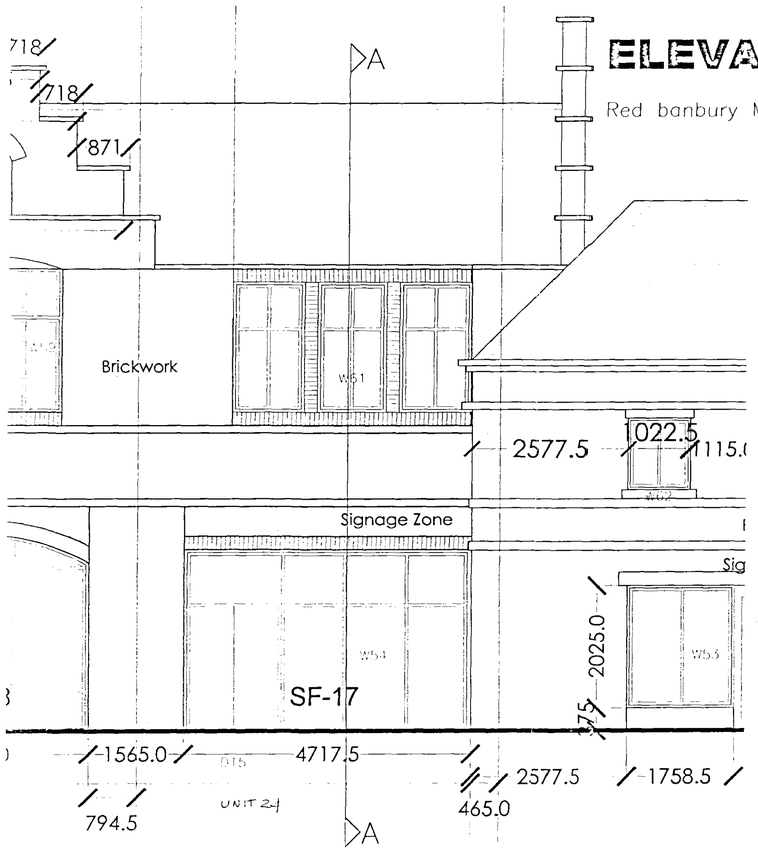

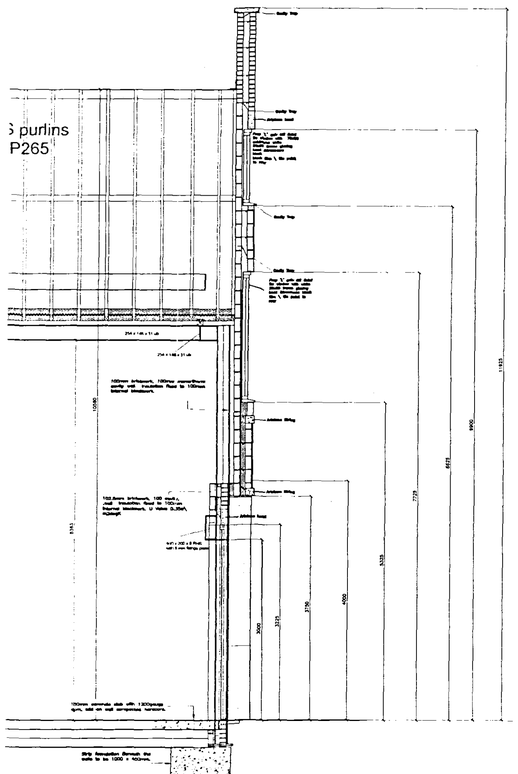

GENERAL SECTION

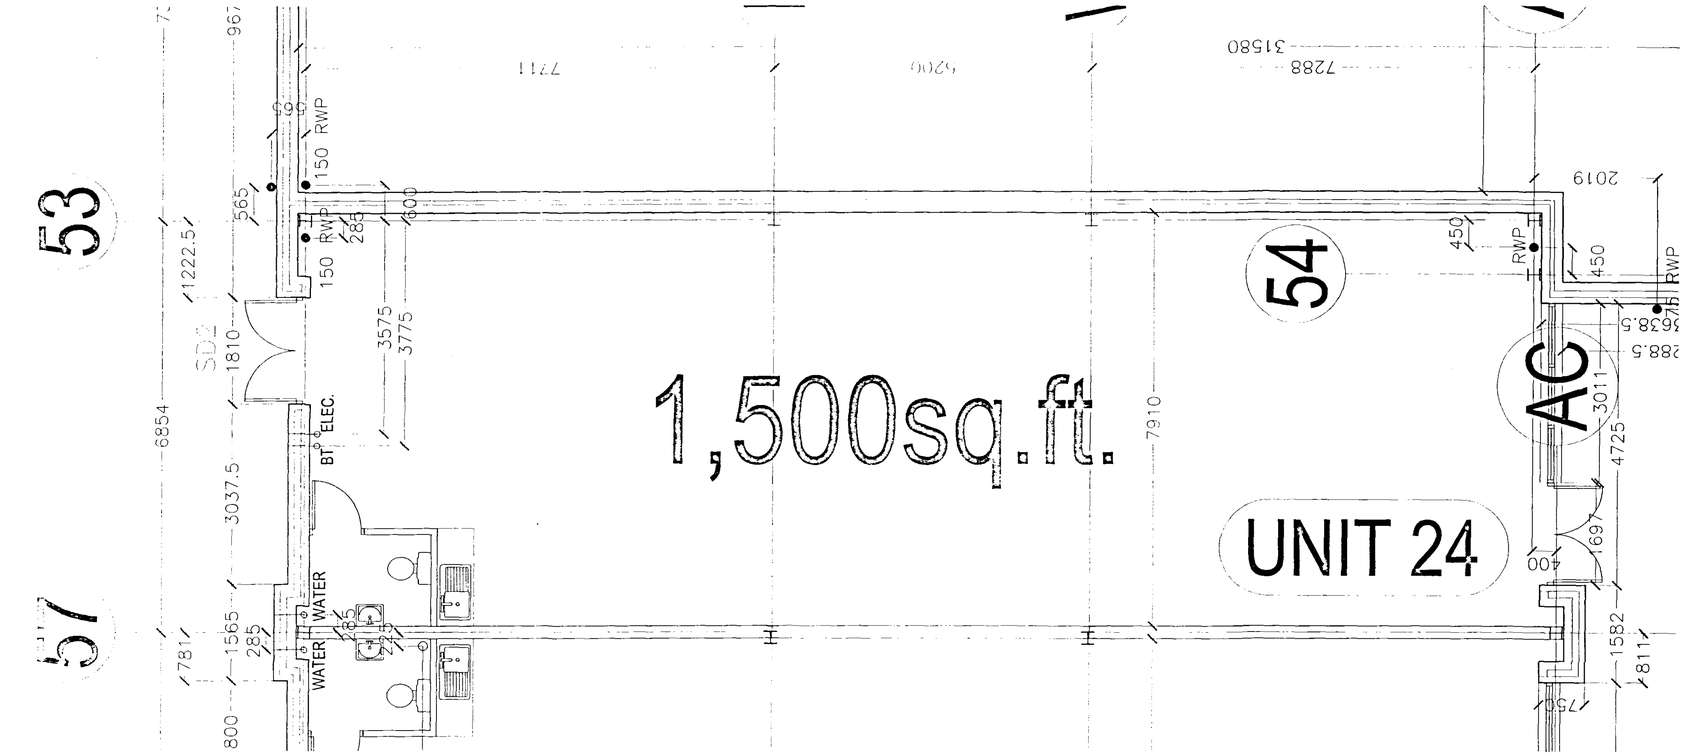

PLAN

REV.	DATE	DESCRIPTION	Revised By: / Checked By:
Received:		Action:	
Comments:			

Interserve Building

Springfields Outlet Shopping & Festival Gardens
Holbeach Road / Camel Gate
Spalding, Lincolnshire

NORTH AVENUE
ELEVATION & PLANS TO UNIT 24

Date:	Scale:	Drawn	Drawing No.
1.10.03	1:50	S.Lange	3729-1-TD-424

WATSON BATTY ARCHITECTS LTD — 1-3 TOWN GATE, GUISELEY, LEEDS LS20 9JB
Telephone 01943 876665 — Email enquiries@watsonbatty.com
Facsimile 01943 882300 — Web www.watsonbatty.com

ISO 9001:2000 — constructionline — WATSON BATTY ARCHITECTS LTD

Copyright © Watson Batty Architects Ltd

CAD_REF: Q:\Interserve\Spalding\S0300\Tenents\units14-25\TD424

SHDC
Planning & Development
2 3 APR 2004
Ref: 0529/04

DETERMINED
PLAN