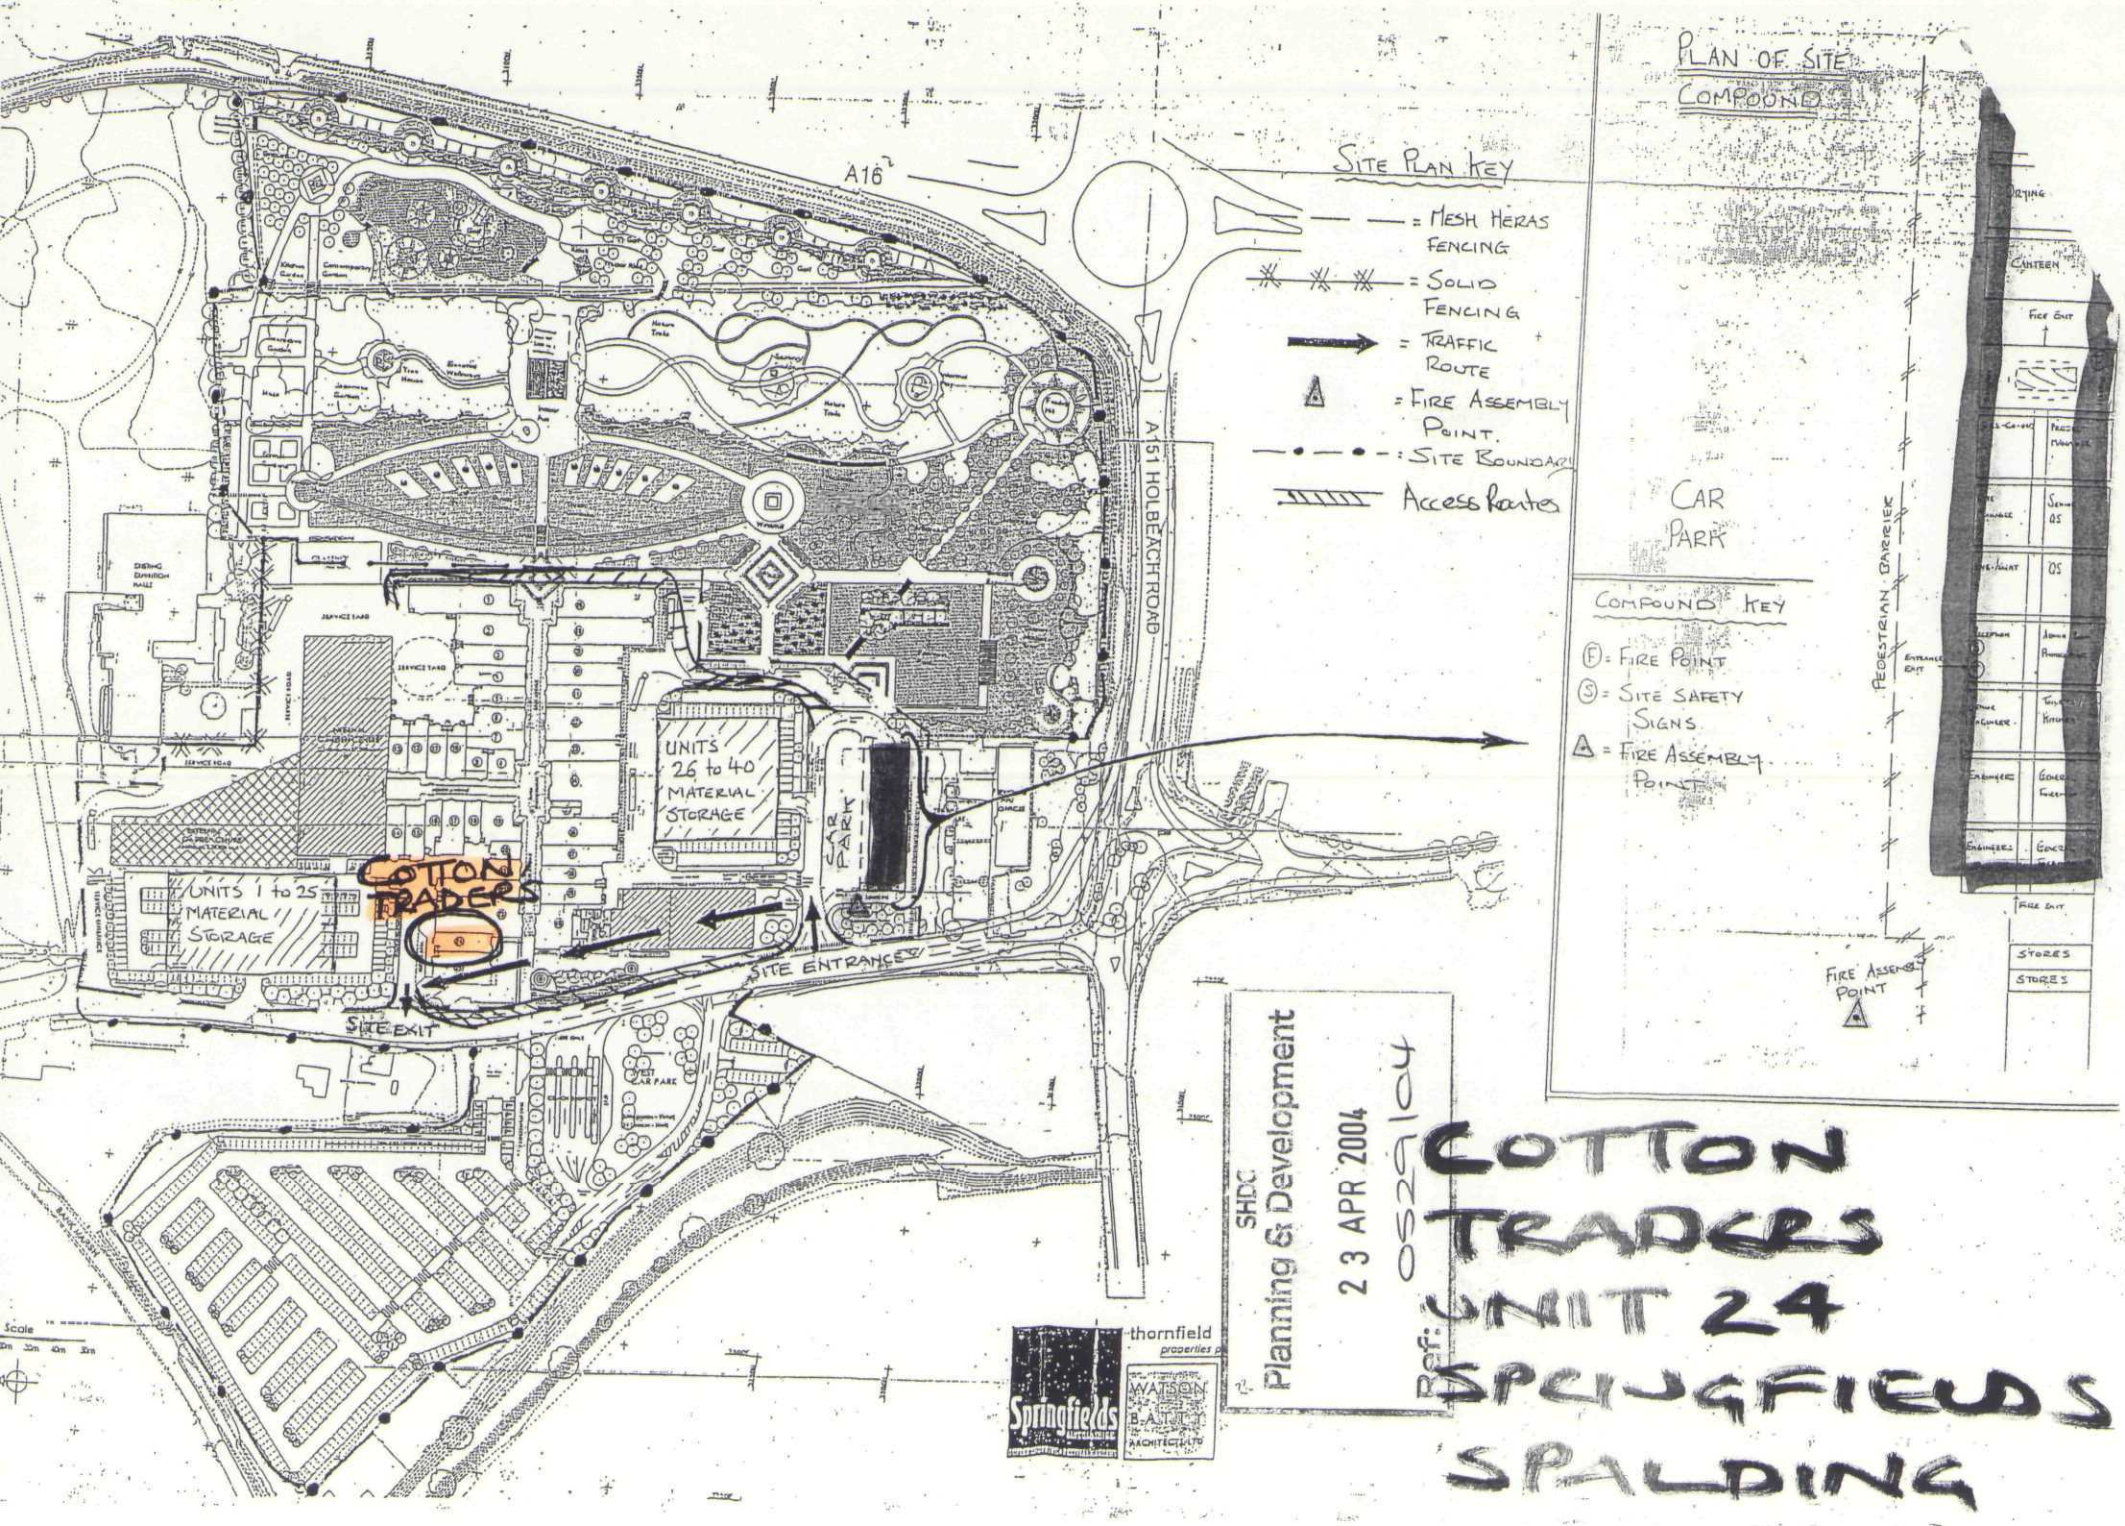

A16
A151 HOLBEACH ROAD
UNITS 26 to 40 MATERIAL STORAGE
UNITS 1 to 25 MATERIAL STORAGE
COTTON TRADERS
CAR PARK
SITE ENTRANCE
SITE EXIT
Site Plan Key
= Mesh Heras Fencing
= Solid Fencing
= Traffic Route
= Fire Assembly Point.
= Site Boundary
Access Routes
Plan of Site Compound
CAR PARK
Compound Key
(F) = Fire Point
(S) = Site Safety Signs
(A) = Fire Assembly Point
Pedestrian Barrier
Canteen
Fire Exit
Stores
Fire Assembly Point
Scale
0m 10m 20m 30m
Springfields
thornfield properties
WATSON BAILEY ARCHITECTS LTD
SHDC
Planning & Development
23 APR 2004
0529/04
Ref:
COTTON TRADERS
UNIT 24
SPRINGFIELDS
SPALDING