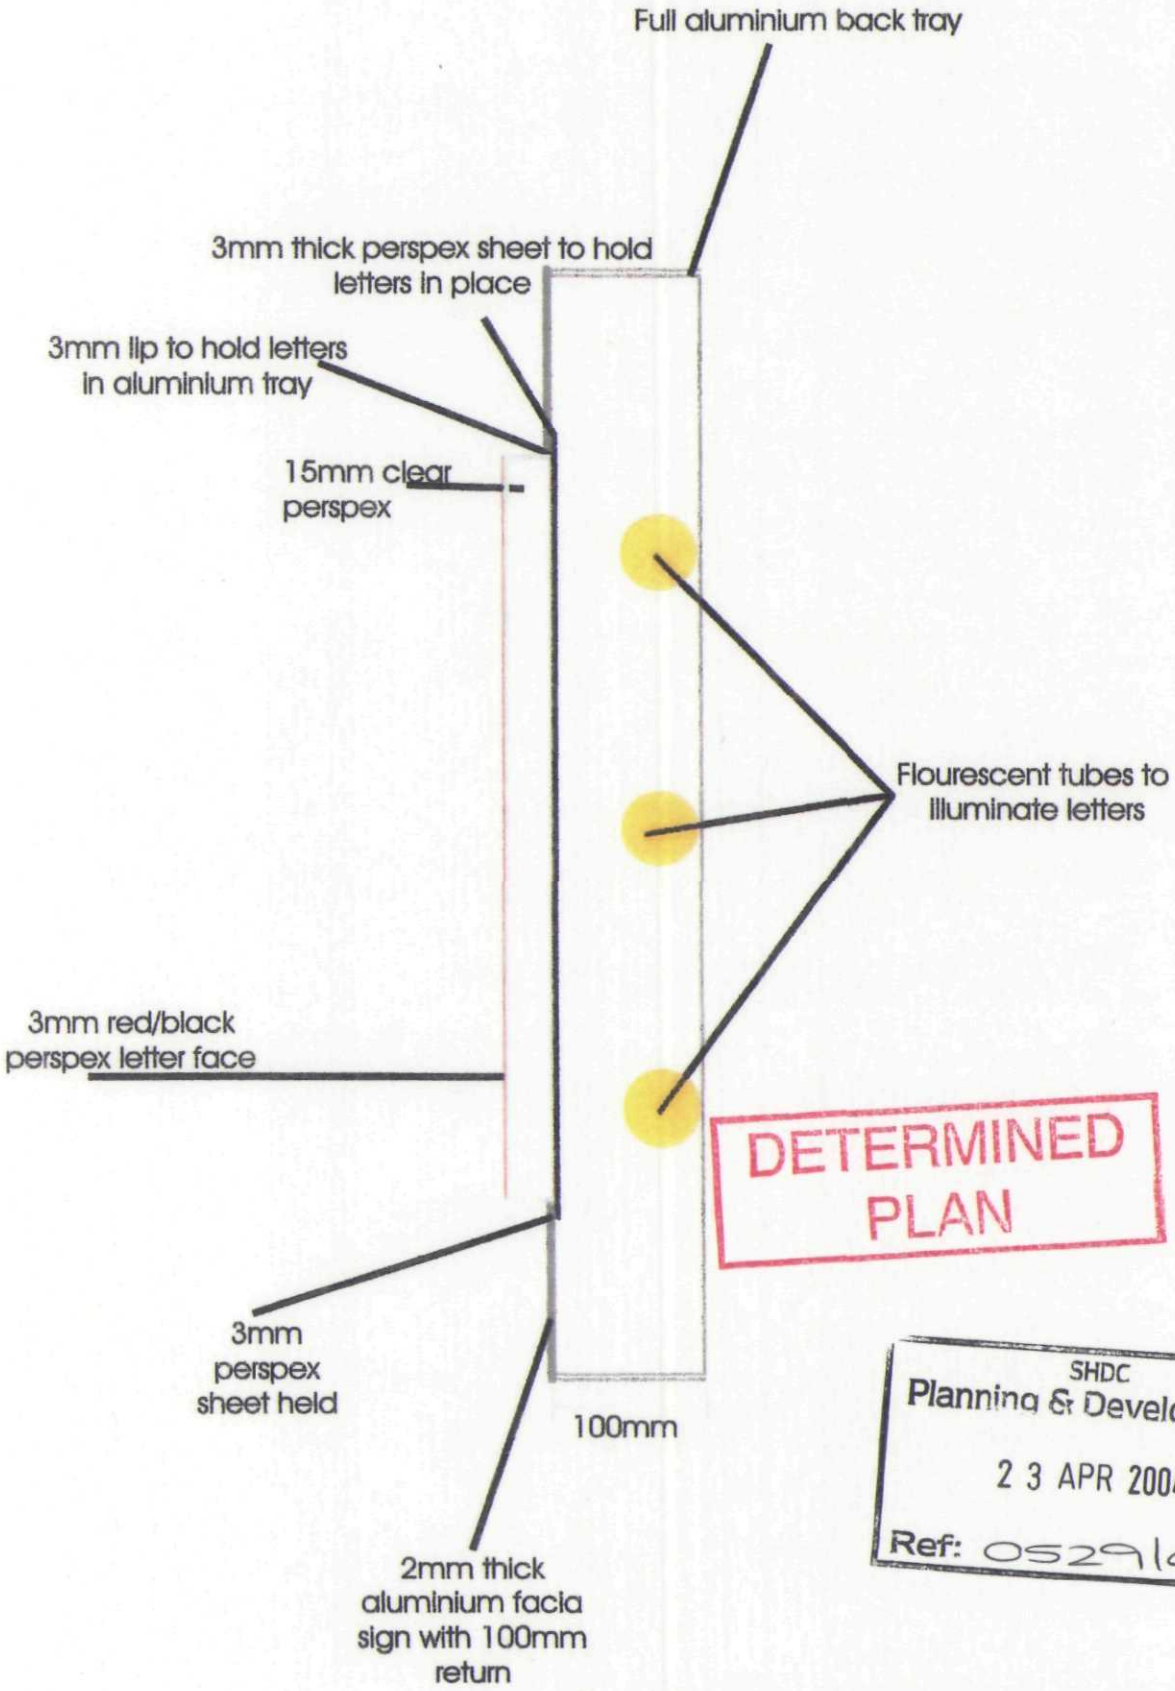


DETERMINED PLAN

SHDC
Planning & Development
23 APR 2004
Ref: 0529/04

wildan sign services limited

Client	Welconstruct
Project	Spalding
Date / no	14/04/04 / 1a
Drawn by	L.Cierniak