
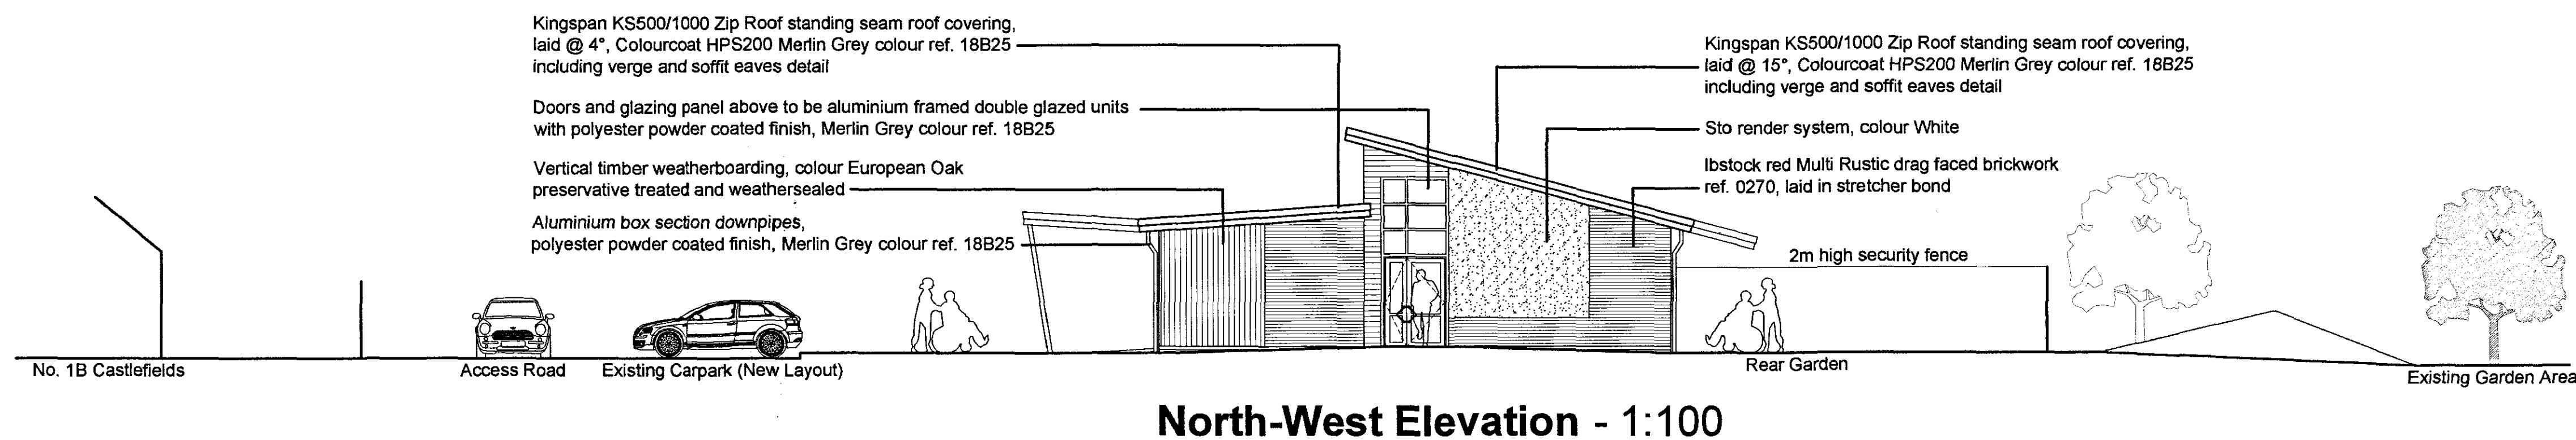
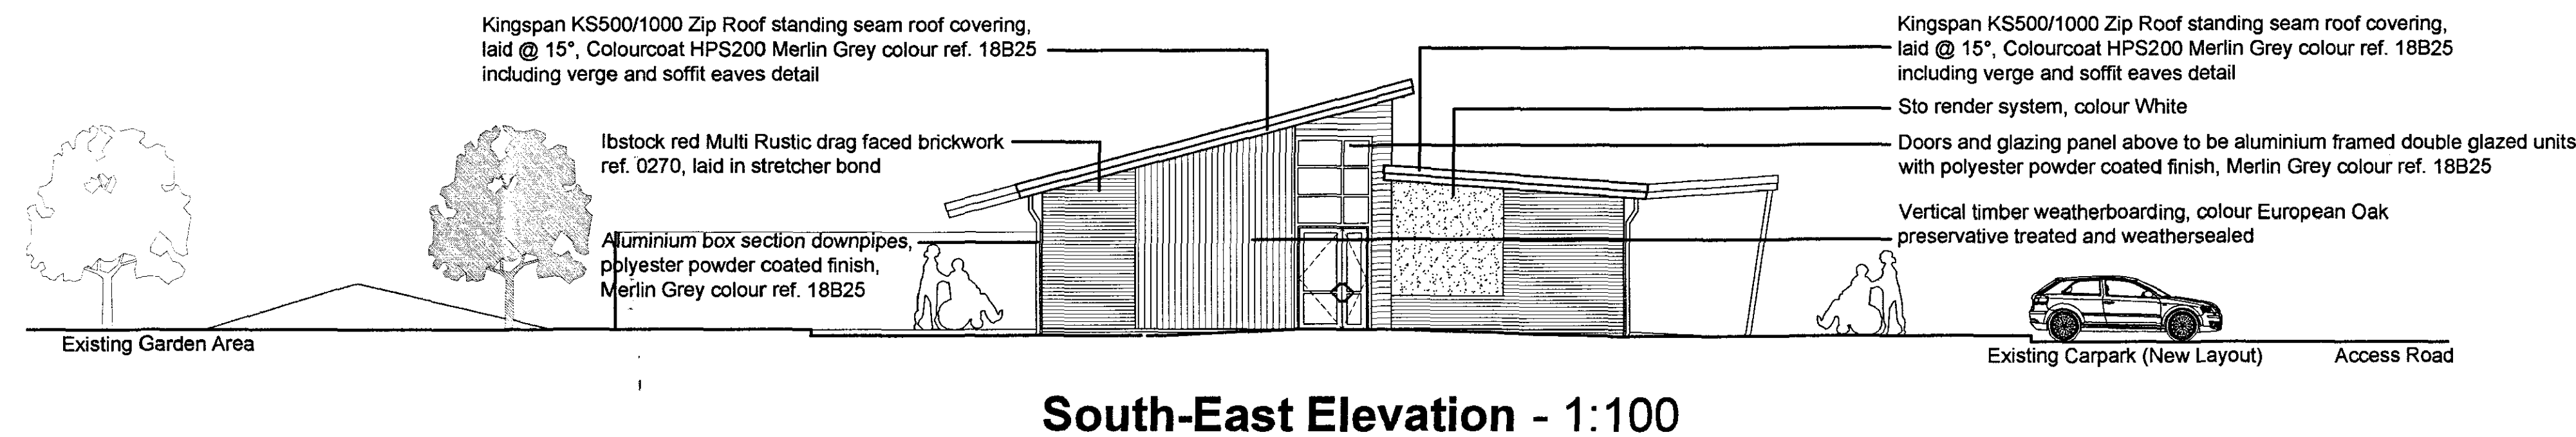


THIS DRAWING IS THE PROPERTY OF MOUCHEL BUSINESS SERVICES. COPYRIGHT IS RESERVED BY THEM AND THE DRAWING IS ISSUED ON THE CONDITION THAT IT IS NOT COPIED, REPRODUCED, RETAINED, OR DISCLOSED TO ANY UNAUTHORISED PERSON, EITHER WHOLLY OR IN PART WITHOUT THE CONSENT IN WRITING OF MOUCHEL BUSINESS SERVICES.

NOTES:  
1) THIS DRAWING SHALL BE READ IN CONJUNCTION WITH THE MOUCHEL PARTICULAR AND STANDARD SPECIFICATIONS.  
2) ALL DIMENSIONS AND LEVELS TO BE VERIFIED ON SITE.  
3) ONLY FIGURED DIMENSIONS TO BE USED.  
DO NOT SCALE THIS DRAWING.  
ANY DISCREPANCIES TO BE NOTIFIED TO THE ORIGINATOR OF THIS DRAWING IMMEDIATELY. IF IN DOUBT, ASK.

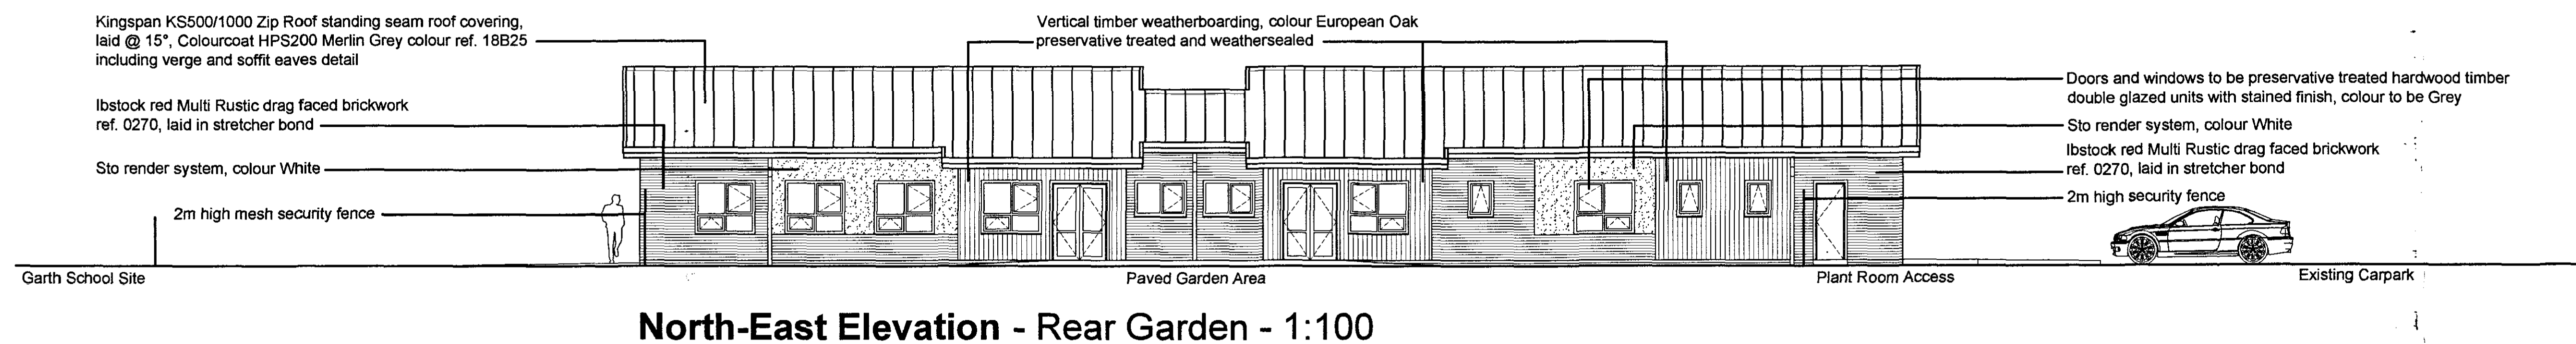

| Rev. | Date | Description | By | Checked By |
|------|------|-------------|----|------------|
|      |      |             |    |            |
|      |      |             |    |            |
|      |      |             |    |            |
|      |      |             |    |            |

**mouchel** business services

Mill House • Brayford Wharf North • Lincoln • LN1 1YT  
Tel: 01522 836836 • Fax: 01522 516050  
www.hbs.uk.com

Client  
Lincolnshire County Council

Project  
New Chappel Respite Centre, Spalding

Drawing Title  
Proposed Elevations

Drawn By  
GDM

Checked By

Scale  
1:100 @ A1

Date  
12.11.07

Project No.  
SC/008/0061

Drawing No.  
03

Revision  
B

Drawing Status  
Planning

Lincolnshire  
County Council

10 MAR 2008

Planning &  
Conservation

SHCC  
Planning & Development

29 APR 2008

Ref: 0529/08

**DETERMINED  
PLAN**