


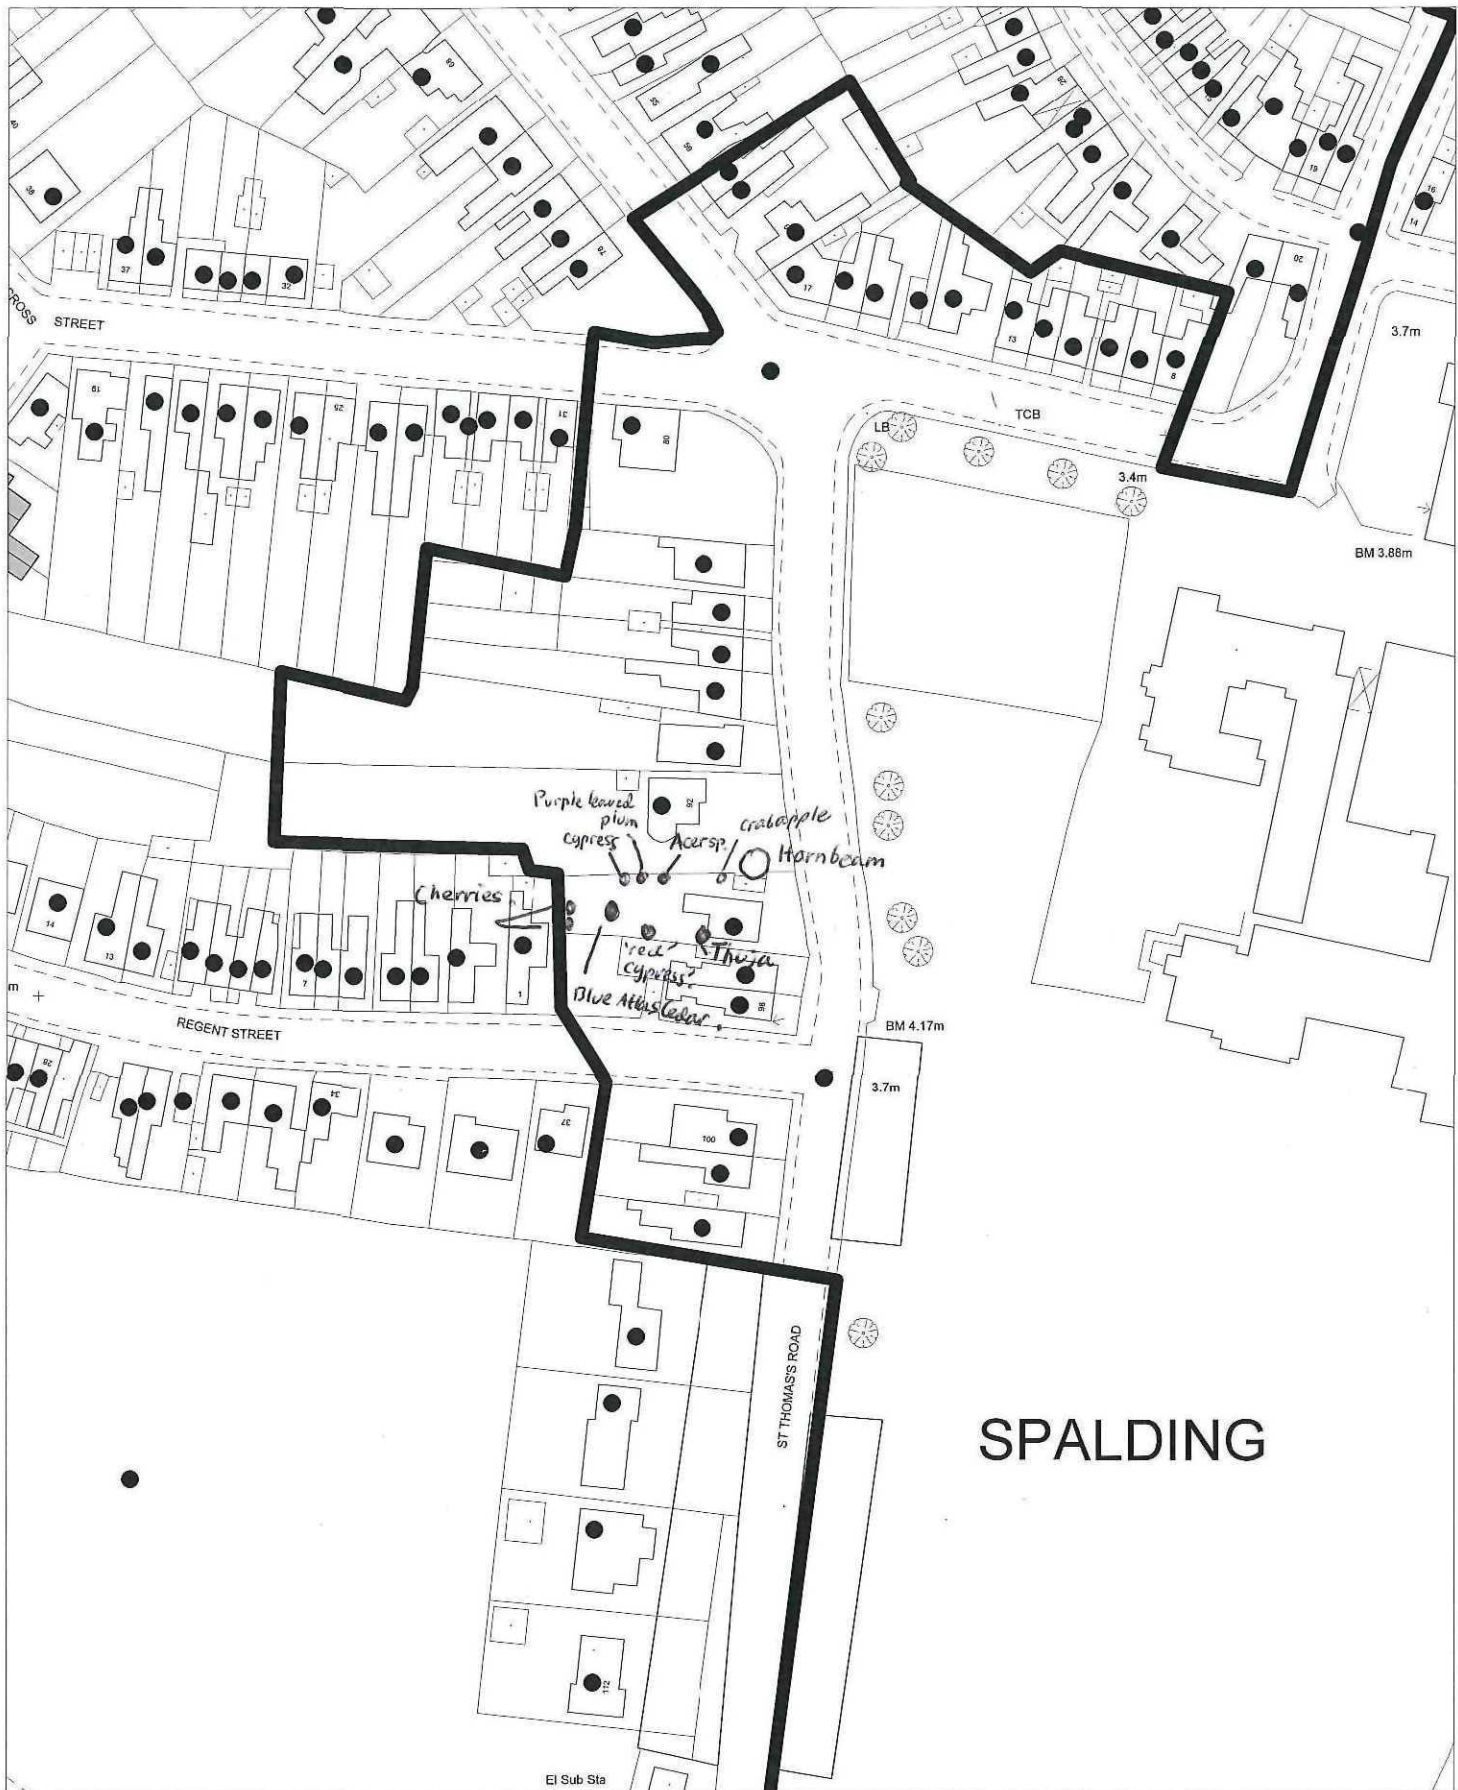

SPALDING

PLAN TO SHOW THE APPROXIMATE LOCATION OF TREES SUBJECT TO A CONSERVATION AREA NOTIFICATION AT 94 SAINT THOMAS'S ROAD, July 2015

Scale: 1:1250

Planning and Development
Council Offices, Priory Road, Spalding, Lincolnshire
PE11 2XE

This map is reproduced from Ordnance Survey material with permission of Ordnance Survey on behalf of Her Majesty's Stationary Office (c) Crown copyright. Unauthorised reproduction infringes Crown copyright and may lead to prosecution or civil proceedings. South Holland District Council 100018215 2015

