


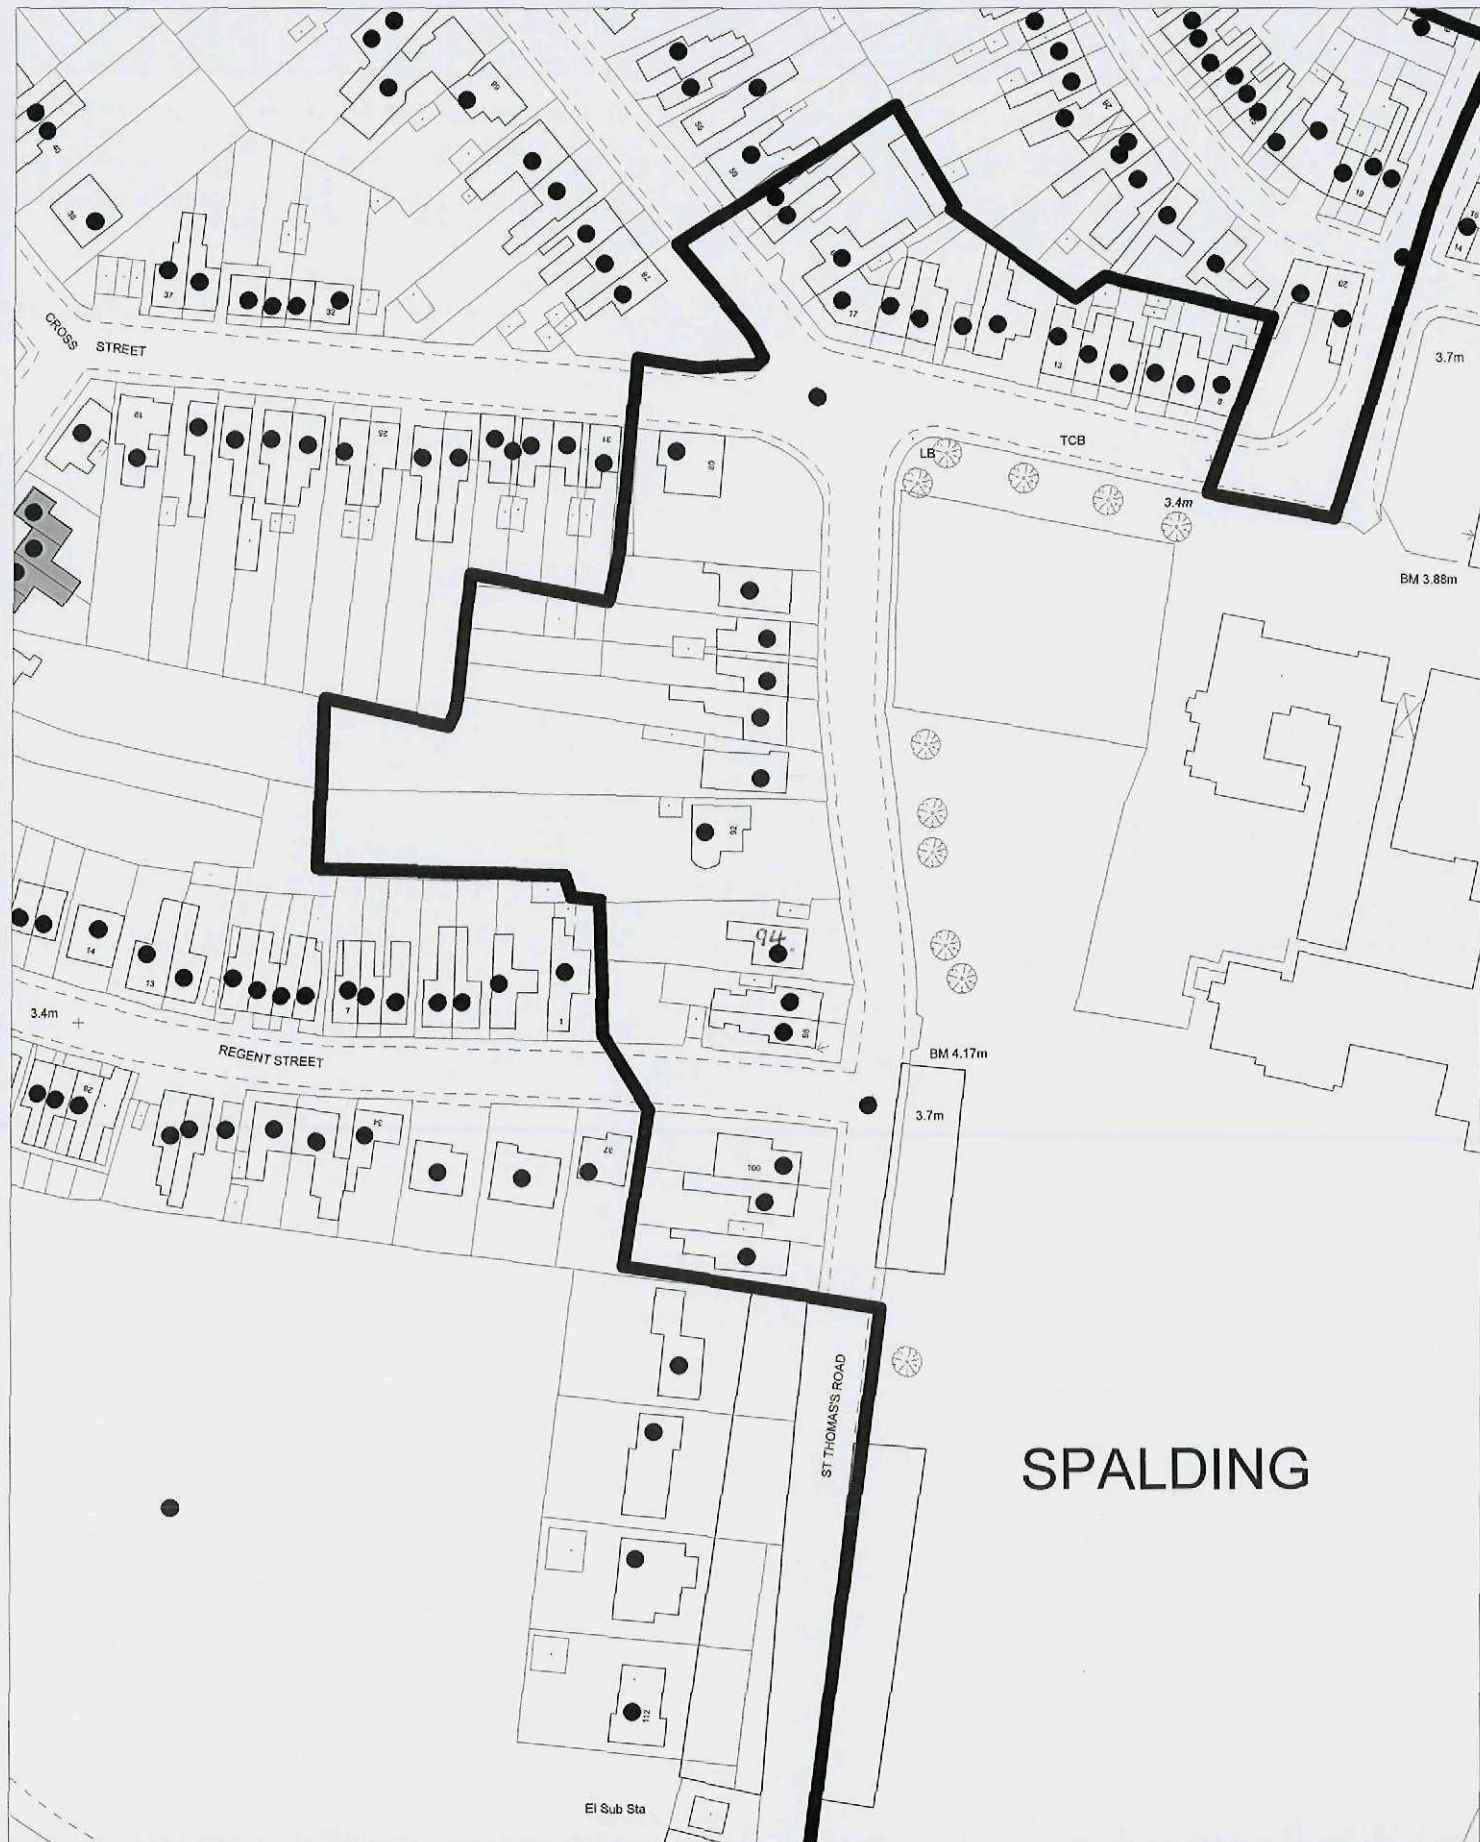

PLAN TO SHOW POSITION OF 94 ST. THOMAS'S ROAD.

Scale: 1:1250

June 2015

Planning & Development

Council Offices, Priory Road, Spalding, Lincolnshire
PE11 2XE

Aerial Photography by ukperspectives.com
Local authority added data copyright South Holland
District Council 2015

