


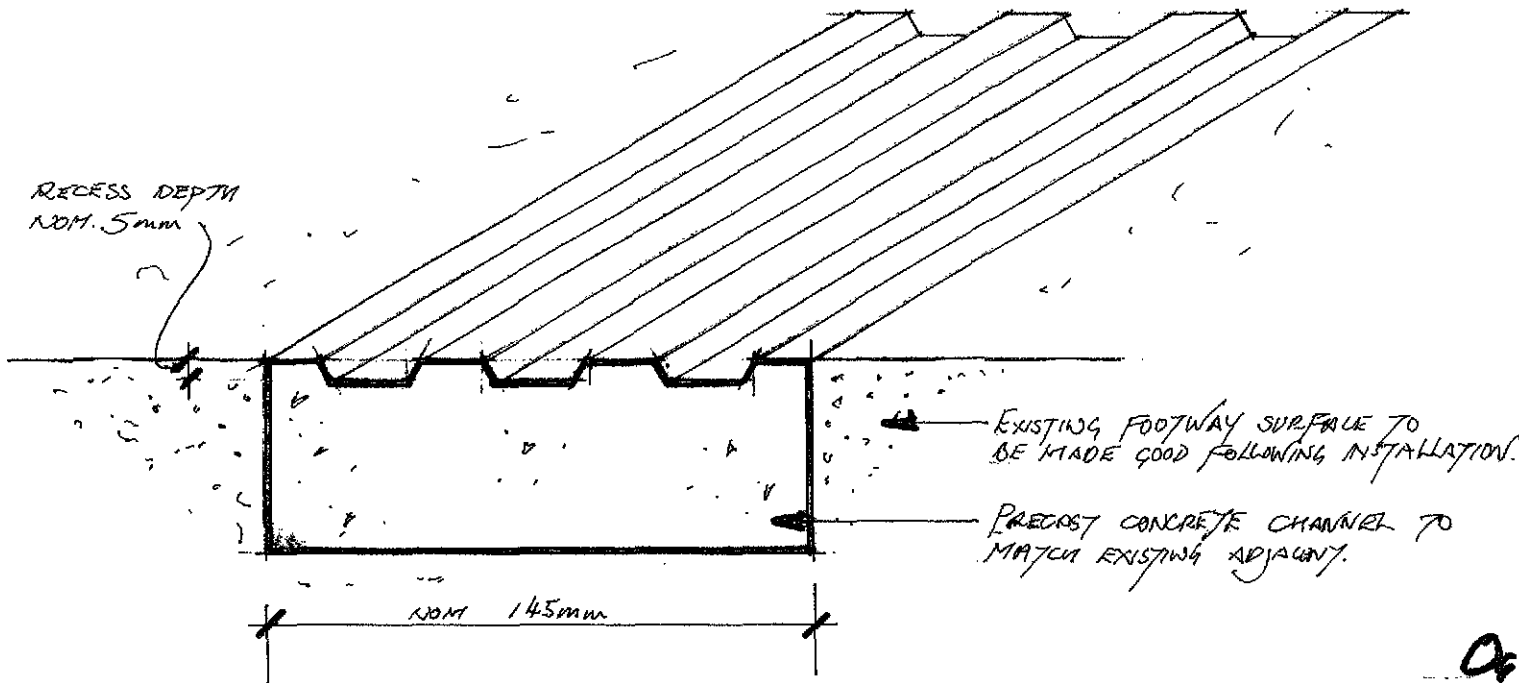

CHANNEL TO BE INSTALLED ACROSS
FOOTWAY FROM BASE OF RAMP TO KERB.

SHDC
Planning & Development
25 JUN 2010
Ref: 0530-10

Ogleby & Ling Ltd.
4.6 & 6a THE CRESCENT FOR
MONAGRAMS PROPERTY LTD.
FOOTWAY DRAIN CHANNEL DETAIL
SCALE 1:2 @ A4
23.06.10
A0815 - FWC