

Do not Scale. Use figured dimensions only. Subject to site survey and all necessary consents. All dimensions to be checked by user and any discrepancies, errors or ommissions to be reported to the Architect before work commences. This drawing is to be read in conjunction with all other relevant materials.

No.	Revision	Date	Int

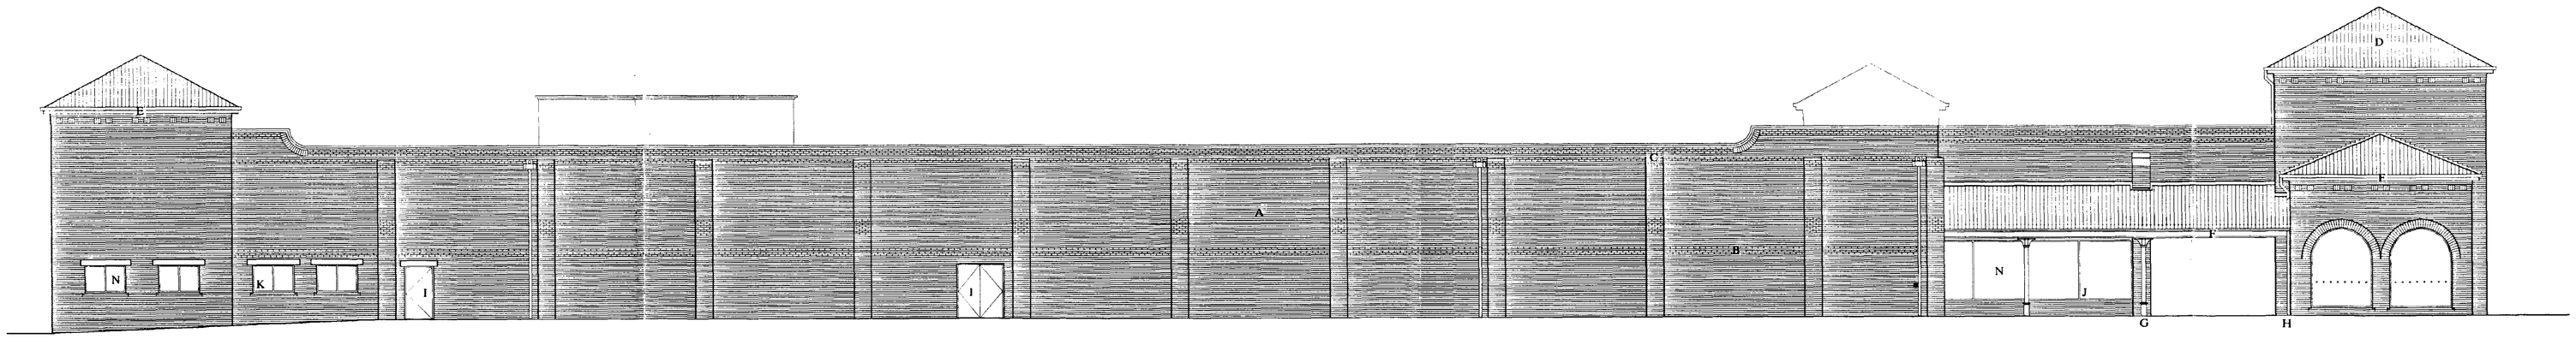

EAST ELEVATION

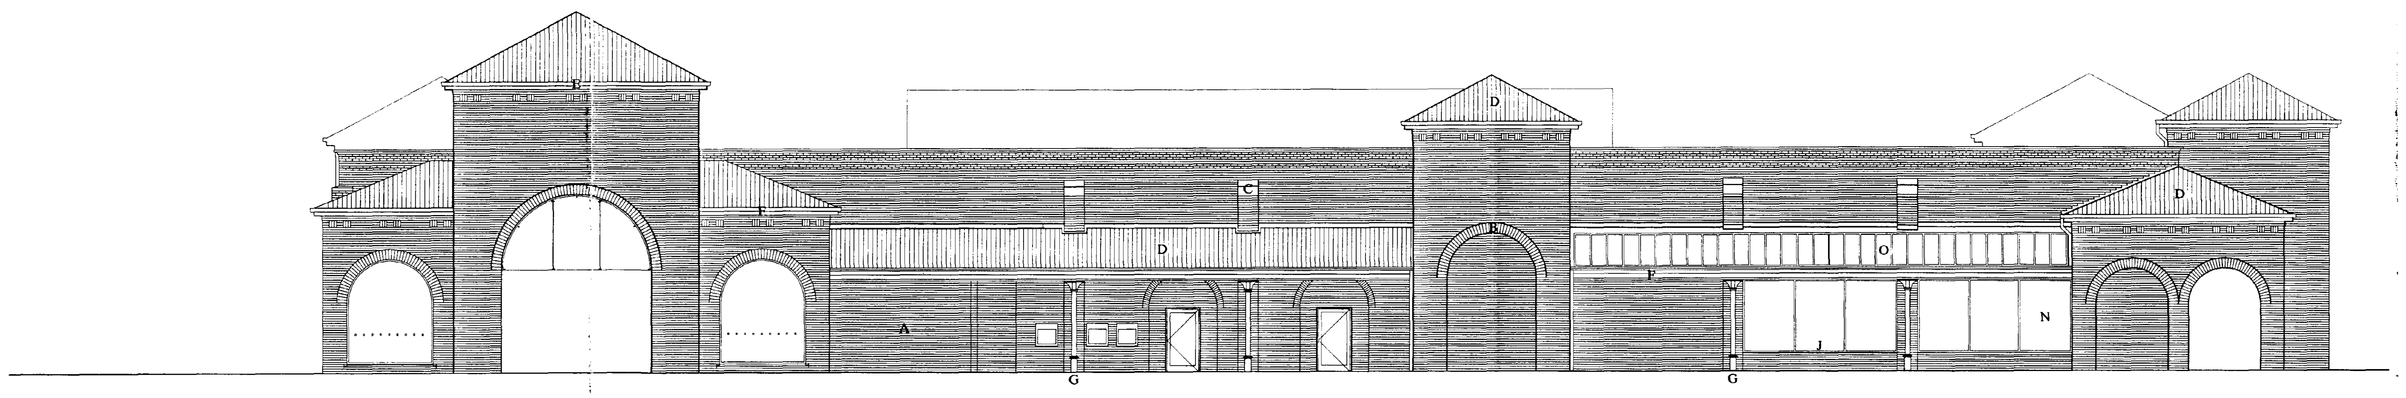


NORTH ELEVATION


MATERIALS SCHEDULE

- A SAFFRON YELLOW MELLOW GRAIN BRICK
- B REDBANK IVORY HANDMADE BRICK
- C RECONSTITUTED PORTLAND STONE
- D REDLAND CAMBRIAN SLATE
- E ALUMINIUM FASCIAS AND SOFFITS
- F SOFTWOOD TIMBER FASCIAS AND SOFFITS
- G MILD STEEL PAINTED COLUMNS
- H ALUMINIUM RAINWATER GOODS
- I STEEL DOORS WITH PAINTED FINISH
- J ALUMINIUM SHOPFRONTS
- K ALUMINIUM WINDOWS
- L ALUMINIUM LOUVRES
- M COATED STEEL CANOPY
- N GLASS
- O PATENT GLAZING
- P CONCRETE NATURAL FINISH

MAIN ROOF:PVC SINGLE MEMBRANE
GREY IN COLOUR WALKWAYS IN BLUE

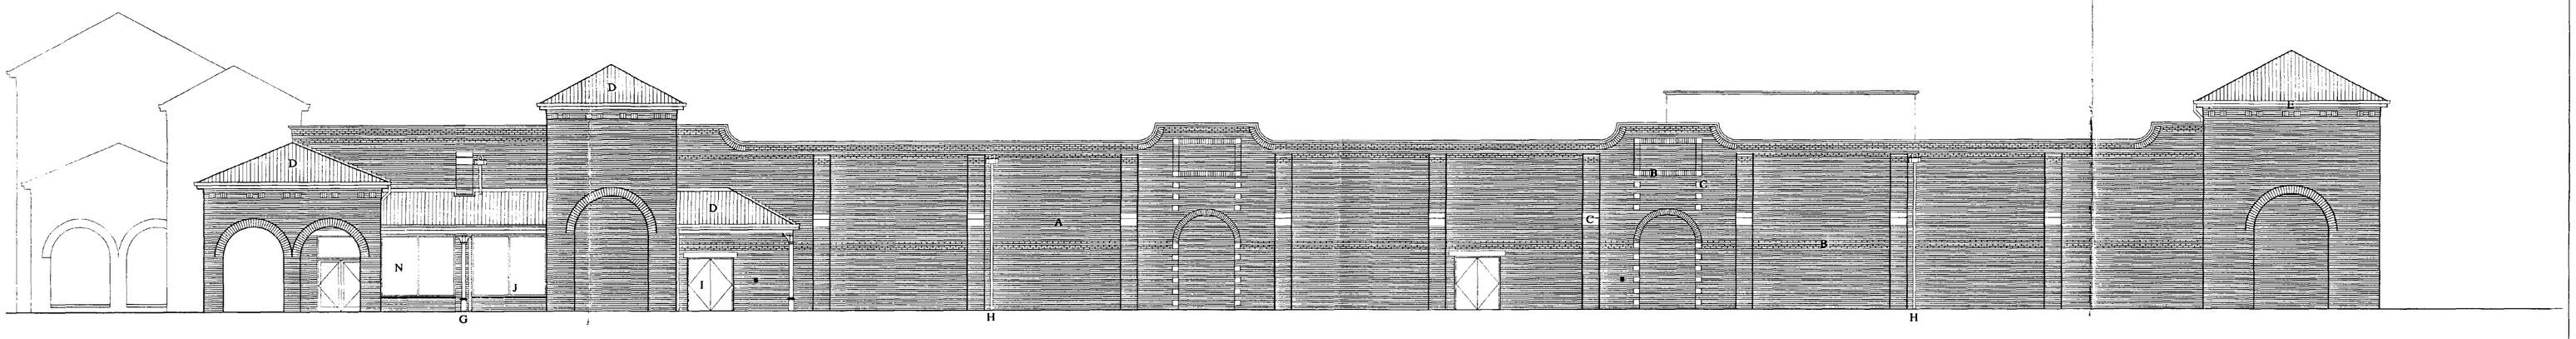

WEST ELEVATION

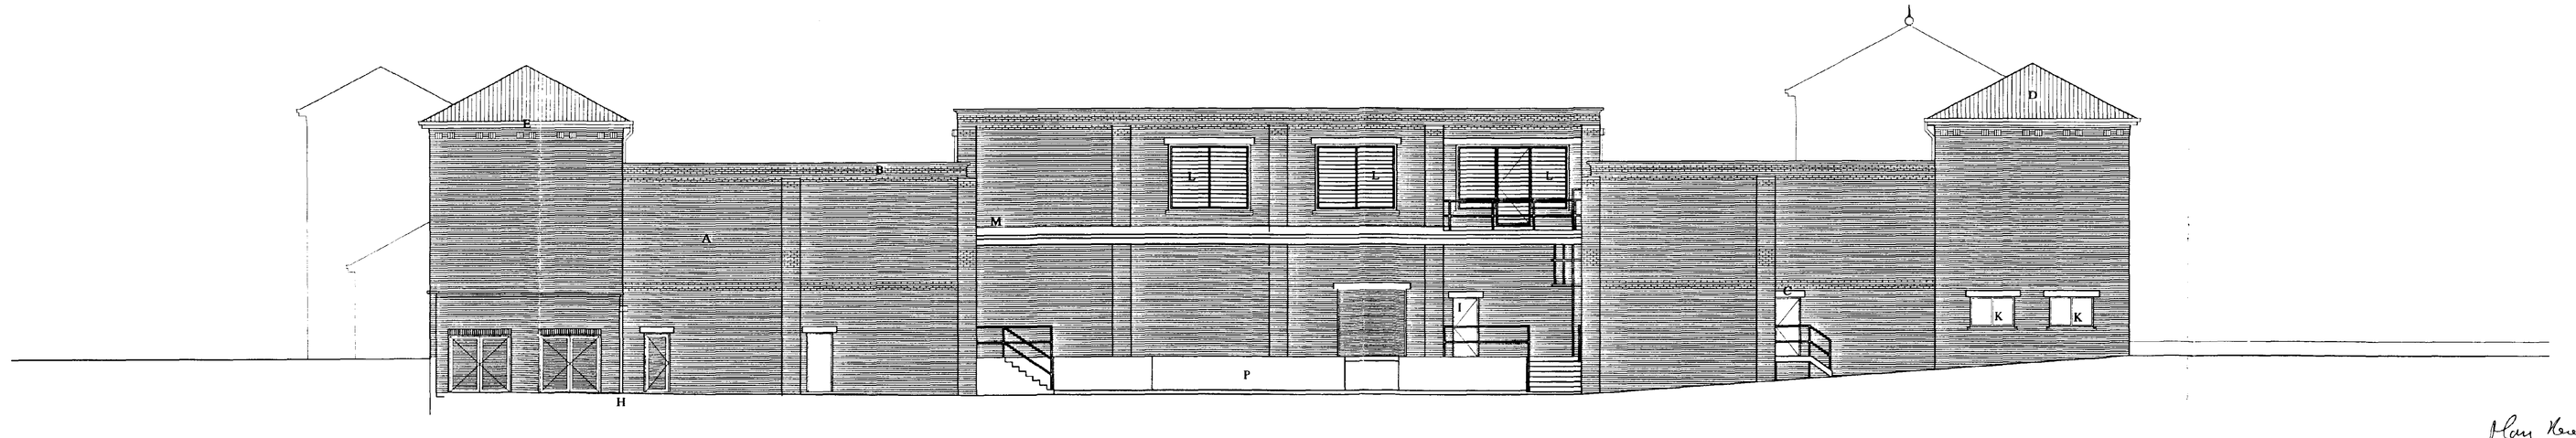

SOUTH ELEVATION

Plans Known
7/7/95
Ref S30/95

DRAWINGS PREPARED FOR MEETING ON 7/7/95

Lyons+Sleeman+Hoare
CHARTERED ARCHITECTS ◦ DESIGNERS ◦ PLANNERS
Telephone 0252 844111 Facsimile 0252 844100

Job

THE HOLLAND MARKETS
SPALDING
SAFEWAY PHASE 2

Drawing

MATERIALS ELEVATIONS

DETERMINED PLAN

Scale	System	Partner	Author
1:200	6/7/95	KWS	SAA

Job/# Origin: 92/147/P17 Rev

© Lyons+Sleeman+Hoare

600x600mm PERFECTA PAVING SLABS
BUFF IN COLOUR

BLACK TARMACADAM

CUSTOMER CAR PARK

PICK UP POINT

FOODSTORE

CONCRETE

SWAN STREET

BLACK TARMACADAM

CHARCON FORMAT II
TRAFFIC CALMING BLOCKS
GREY IN COLOUR

300x300mm TACTILE PAVING
RED IN COLOUR

STATION STREET

ONE WAY

NO ENTRY

Plan heard
9/9/95
Ref. 530/95.

DETERMINED PLAN

DRAWING PREPARED FOR MEETING ON
7/7/95

Lyons+Sleeman+Hoare
CHARTERED ARCHITECTS ◦ DESIGNERS ◦ PLANNERS

THE HOLLAND MARKETS
SPALDING
SAFEWAY PHASE 2

CENTROS PROPERTIES LTD.
PEVERIL SECURITIES LTD.

PHASE 2
EXTERNAL WORKS
MATERIALS PLAN

Scale	Date	Partner	Author
1:200	6/7/95	KWS	SAA