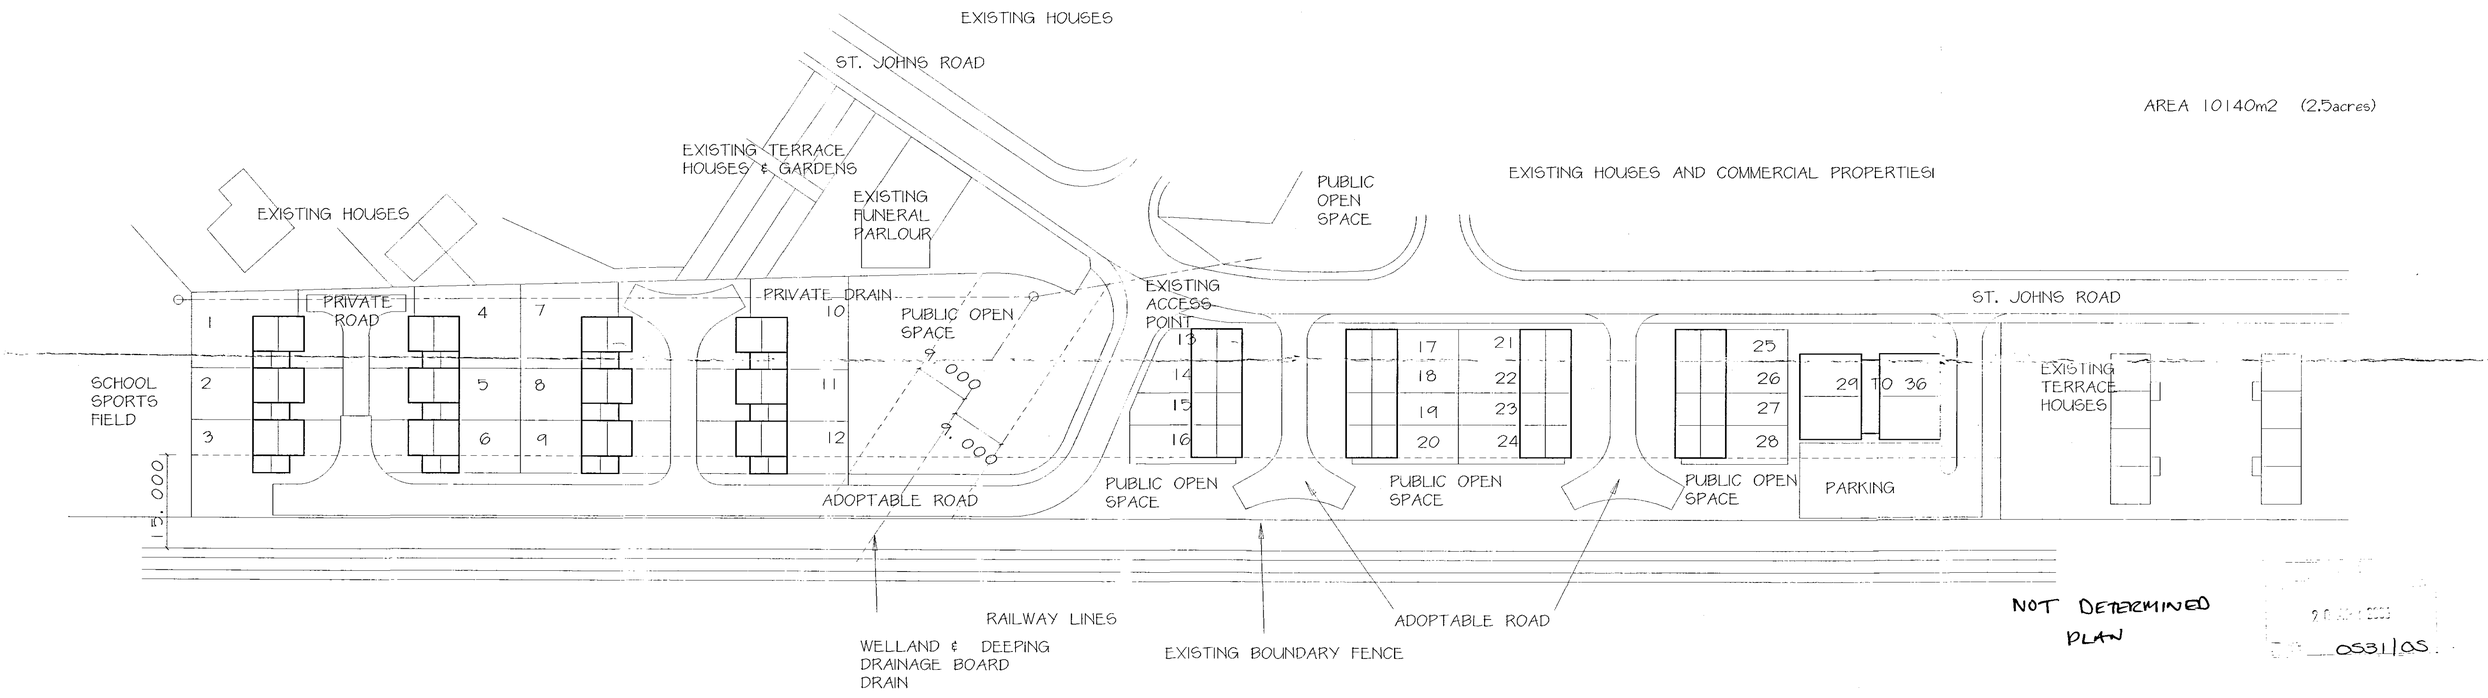

NOT DETERMINED

PLAN

0531/05

LAND BEING DEVELOPED FOR HOUSING

1 TO 12	3 BEDROOM HOUSES WITH GARAGES
13 TO 25	3/4 BEDROOM HOUSES WITH GARAGES
26 TO 28	3 BEDROOM AFFORDABLE HOUSES
29 TO 36	2 BEDROOM AFFORDABLE FLATS

M. PARKER
& SONS LIMITED
BUILDERS & CONTRACTORS
ST. JOHNS RD SPALDING LINCS PE11 1JX
FAX. 01775 762171 TEL. 01775 724777

PROPOSED HOUSING DEVELOPMENT
ST. JOHNS ROAD, SPALDING.

DESIGN CONCEPT

SCALES 1:500
DRG. NO. SJRS 02 DATE APRIL 2005