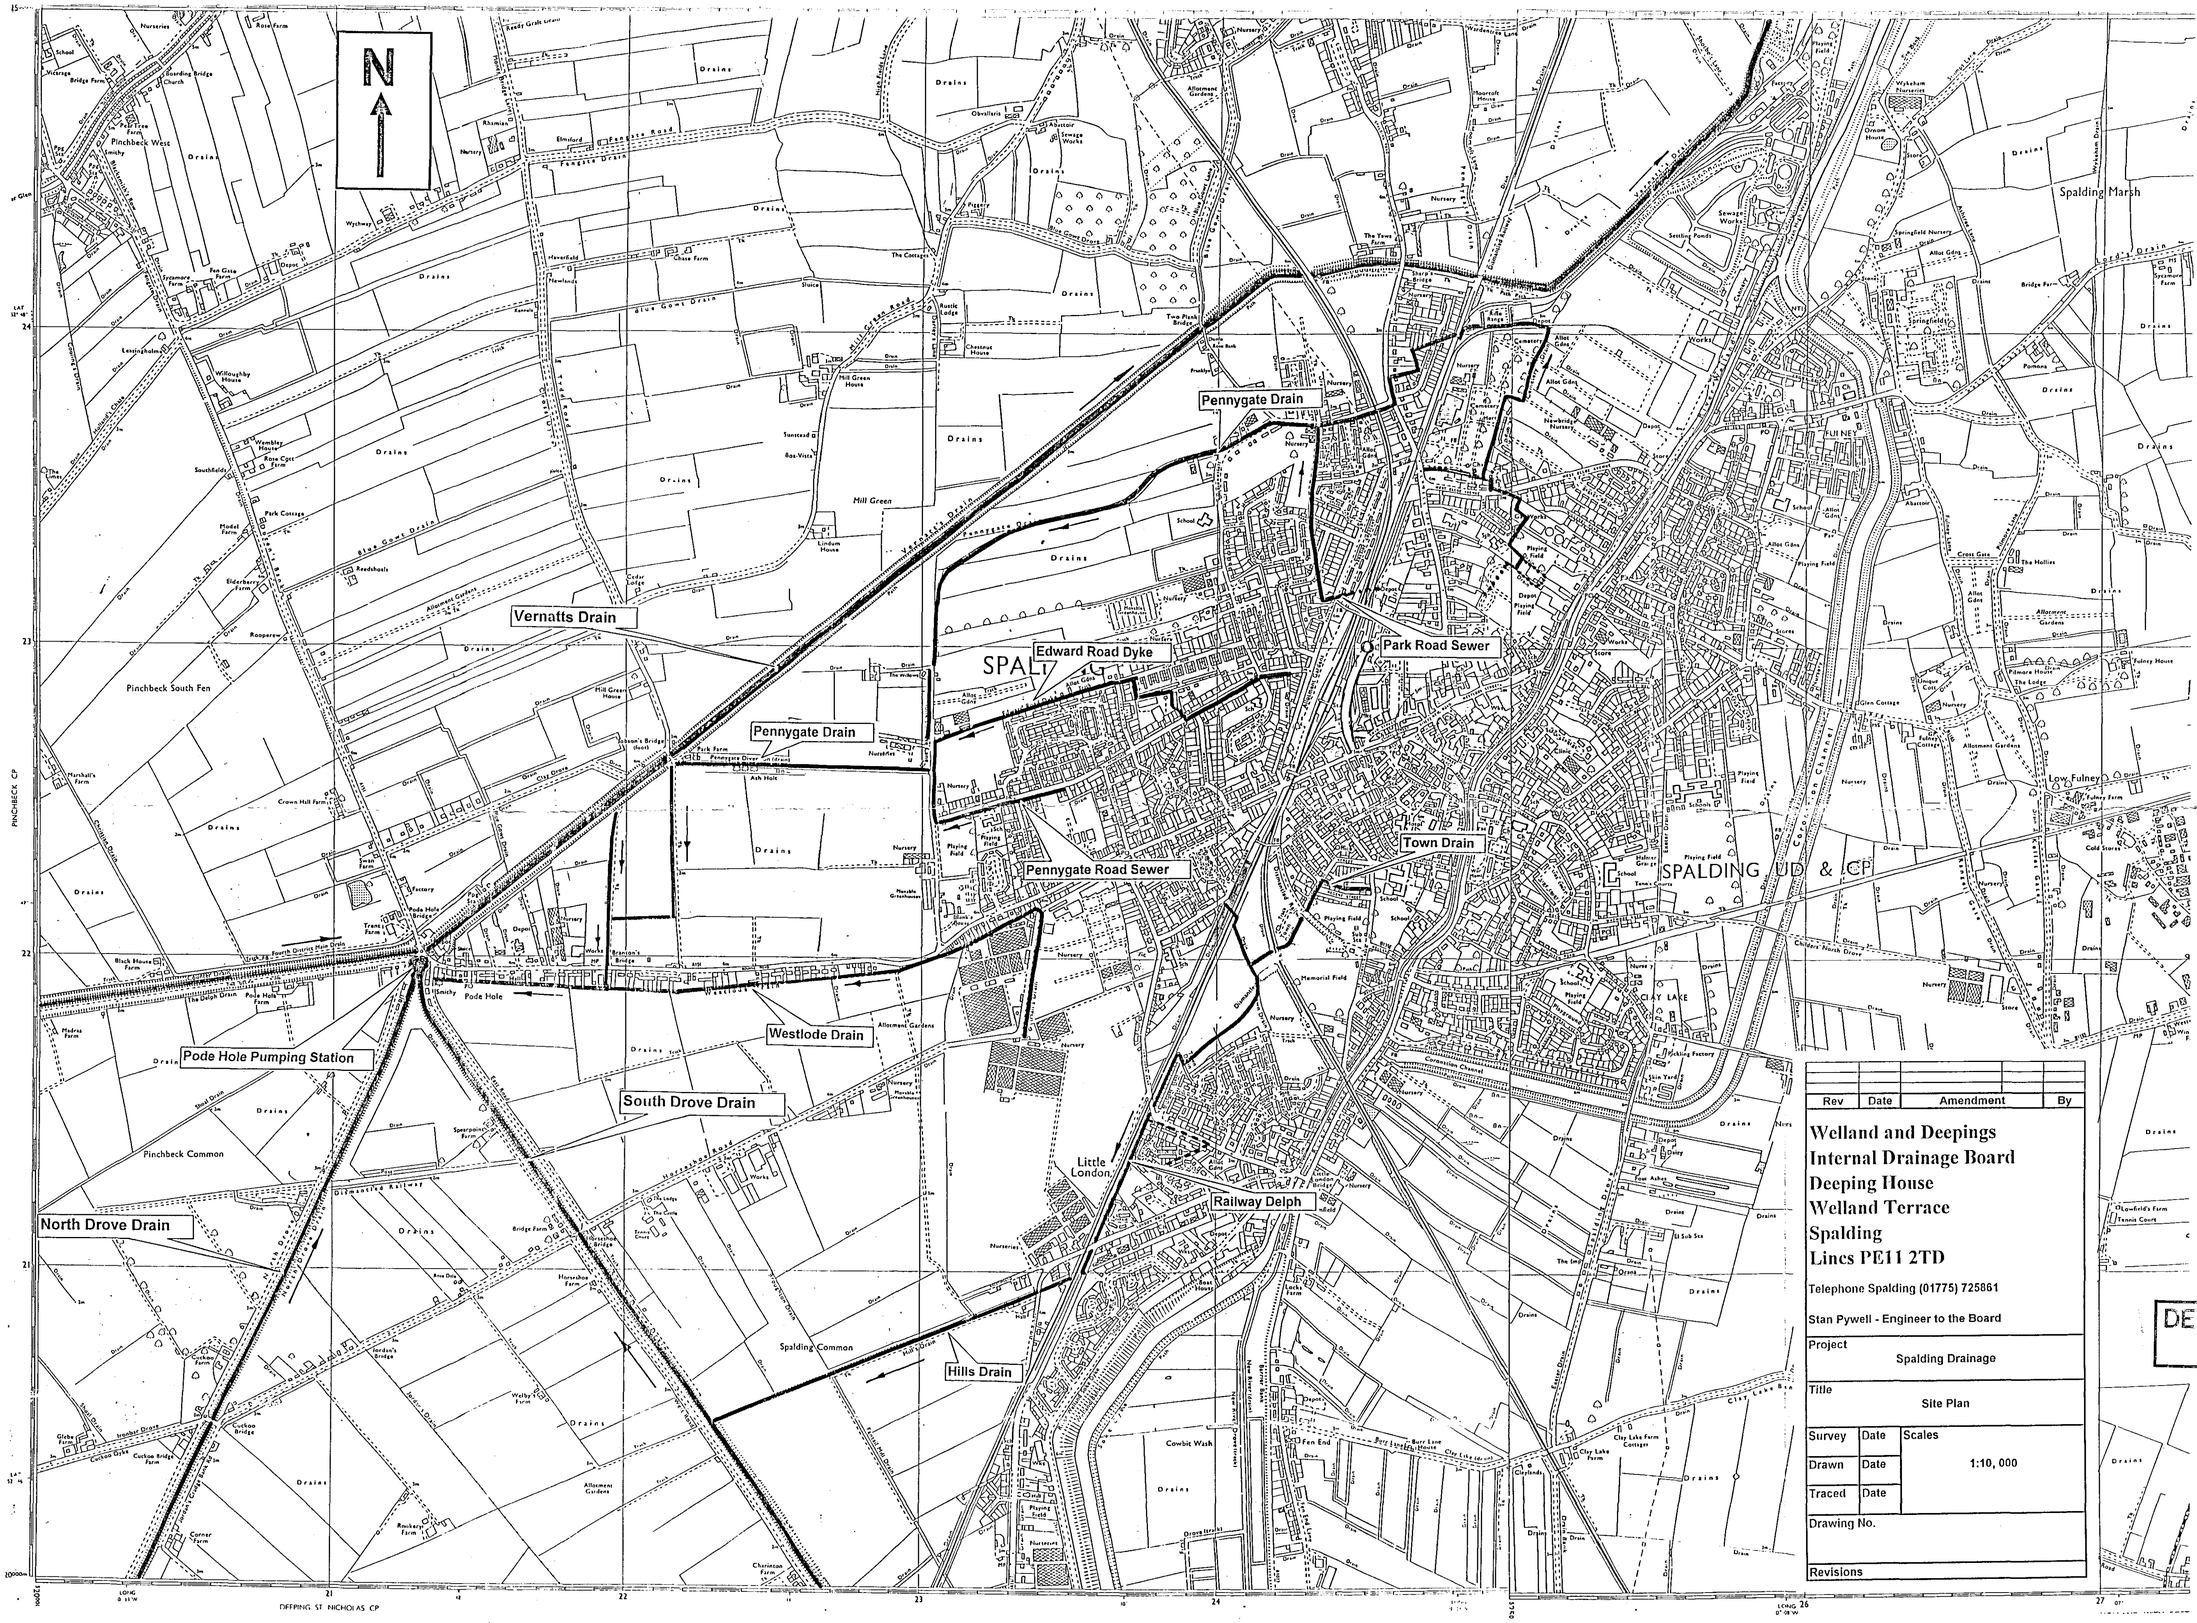

Rev	Date	Amendment	By

Welland and Deepings
Internal Drainage Board
Deeping House
Welland Terrace
Spalding
Lincs PE11 2TD

Telephone Spalding (01775) 725861

Stan Pywell - Engineer to the Board

Project	Spalding Drainage
Title	Site Plan

Survey	Date	Scales
Drawn	Date	1:10, 000
Traced	Date	

Drawing No.

Revisions

0531/05

DETERMINED PLAN