EXISTING HOUSES

ST. JOHNS ROAD

EXISTING TERRACE HOUSES & GARDENS

EXISTING HOUSES

EXISTING FUNERAL PARLOUR

PUBLIC OPEN SPACE

EXISTING HOUSES AND COMMERCIAL PROPERTIESI

AREA 10140m2 (2.5acres)

PRIVATE DRAIN

ST. JOHNS ROAD

EXISTING ENTRANCE

EXISTING ENTRANCE

SCHOOL SPORTS FIELD

9.000

9.000

EXISTING TERRACE HOUSES

WELLAND & DEEPING DRAINAGE BOARD DRAIN

RAILWAY LINES

LAND BEING DEVELOPED FOR HOUSING

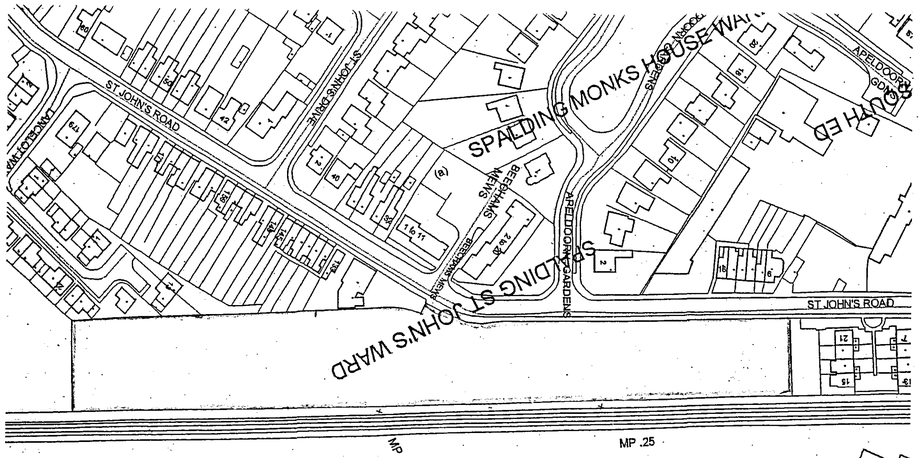

SITE LOCATION PLAN
Scale 1:1250

EXISTING HOUSES

REVISIONS:-

DETERMINED PLAN

20 APR 2005

0531/05

M. PARKER
& SONS LIMITED
BUILDERS & CONTRACTORS
ST. JOHNS RD SPALDING LINCS PE11 1JX
FAX. 01775 762171 TEL. 01775 724777

PROPOSED HOUSING DEVELOPMENT
ST. JOHNS ROAD, SPALDING.

SITE SURVEY AND ANALYSIS

SCALES 1:500
DRG. NO. SJRS 01 DATE APRIL 2005