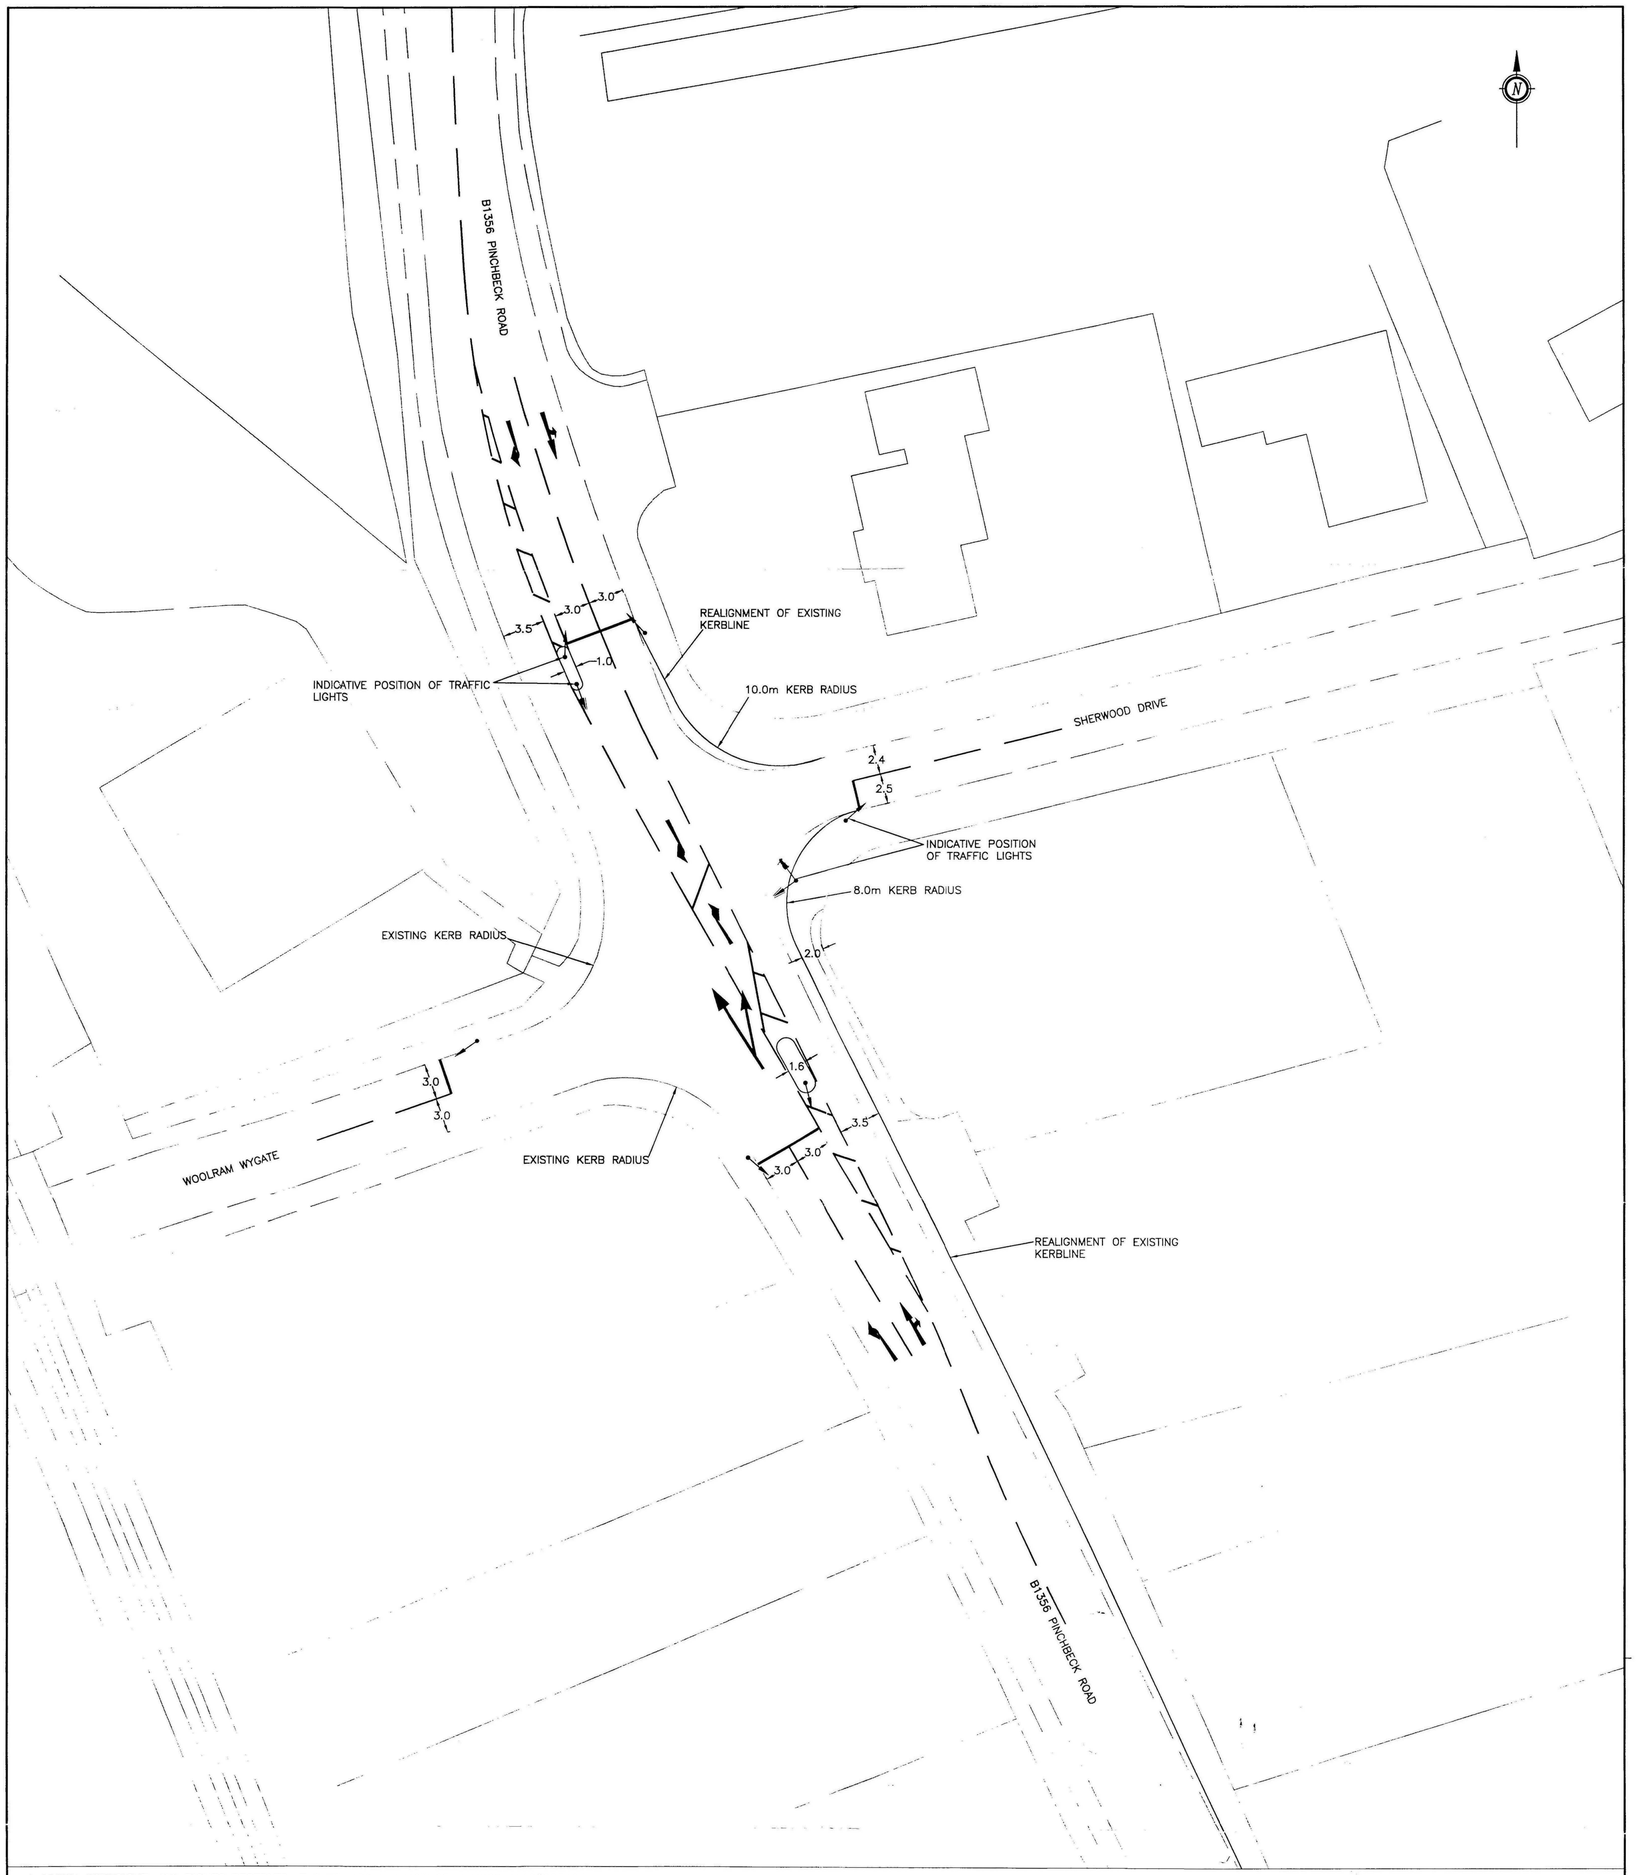


? CROWN COPYRIGHT. ALL RIGHTS RESERVED. T A MILLARD Ltd LICENCE NUMBER AL100005494

NOTES

1. DO NOT SCALE FROM THIS DRAWING.
2. NO VERTICAL INFORMATION HAS BEEN TAKEN INTO ACCOUNT IN THE PRODUCTION OF THIS DRAWING THEREFORE THE EXTENT OF WORKS MAY INCREASE.
3. THE POSITION OF THE HIGHWAY BOUNDARY HAS BEEN ASSUMED, BASED ON THIRD PARTY INFORMATION PROVIDED BY THE CLIENT.
4. THE POSITION, TYPE AND EXTENT OF WHITE LINING AND TRAFFIC SIGNALS ARE INDICATIVE ONLY.
5. THIS DESIGN HAS BEEN BASED ON O.S. DATA. A FINAL DESIGN WOULD BE DEPENDENT ON A 3D TOPOGRAPHICAL SURVEY TO ORDANANCE DATUM BEEN COMPLETED WHICH MAY AFFECT THE EXTENT OF WORKS.
6. THIS DRAWING IS NOT INTENDED FOR CONSTRUCTION PURPOSES AND IS INTENDED TO DEMONSTRATE A JUNCTION DESIGN TO THE RELEVENT DESIGN STANDARDS BUT IS SUBJECT TO HIGHWAY AUTHORITY APPROVAL

SHDC
Planning & Development
17 JUL 2009
Ref: 0531/09

REV	AMENDMENT DETAILS	DRAWN	APPROVED	DATE

PROJECT: WYGATE PARK	DESIGNED AND DRAWN BY: RD	SCALE: 1:250
	APPROVED BY: / CHECKED BY: NJH	
DRAWING TITLE: PROPOSED JUNCTION IMPROVEMENT	DRAWING STATUS: DRAFT	DATE: 13.05.09
	CAD REFERENCE FILE NUMBER: 11090_03_001_	
CLIENT: BROADGATE HOMES	DRAWING NUMBER: 11090/03/01	REVISION

T A Millard East Anglia Limited
The Atrium Merchants Court St George's Street Norwich NR3 1AB
telephone 01603 810916 facsimile 01603 620631 email norwich@tamillard.co.uk
www.tamillard.co.uk

Millard Consulting Engineers
offices at Perth, Ipswich, Sevenoaks and Nuneaton

ORIGINAL SHEET SIZE A1V