
SHDC
Planning & Development
21 JUL 2011
Ref: 0531-11

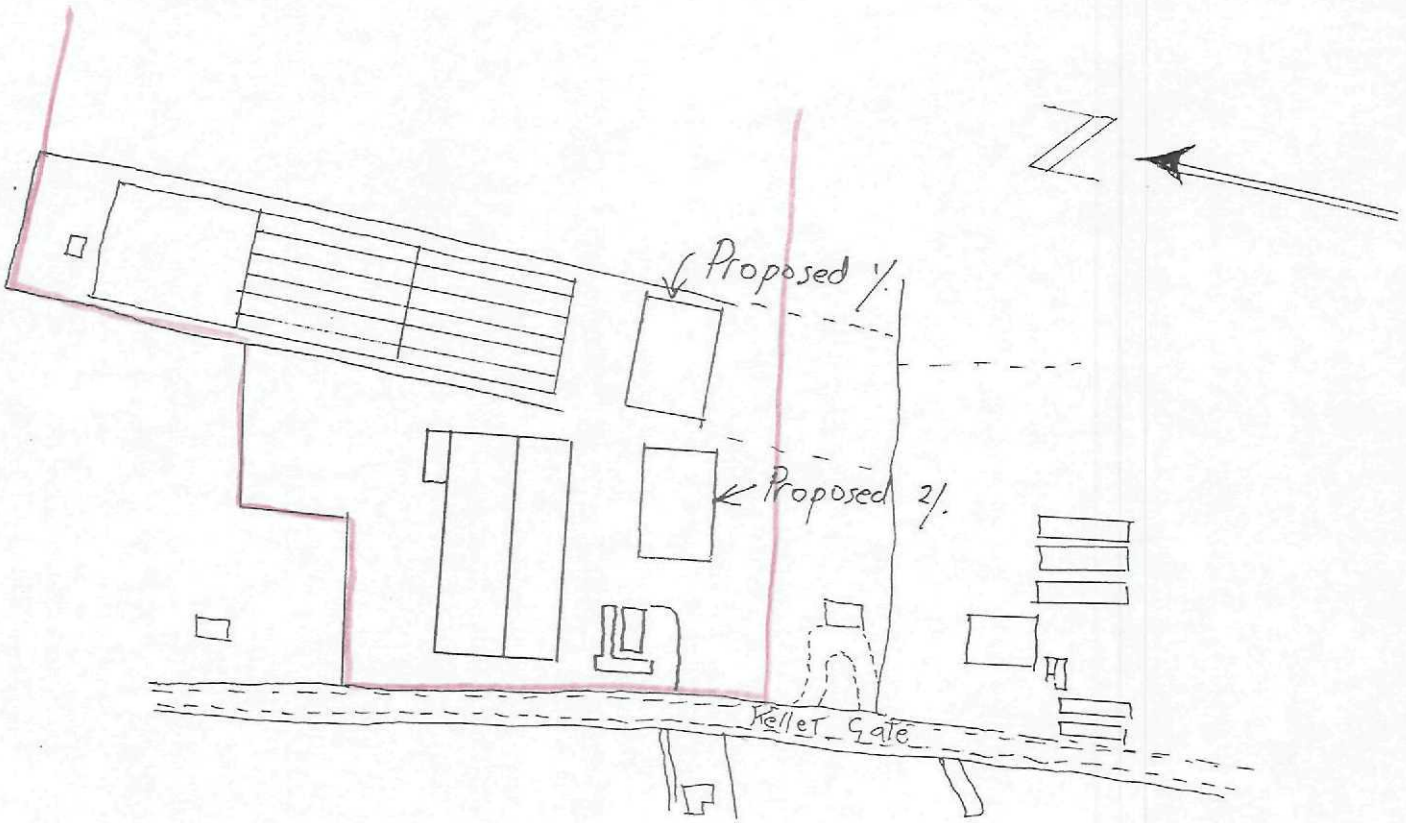


LOCATION PLAN 1:2500

# PROPOSED POTATOE STORAGE BUILDINGS

