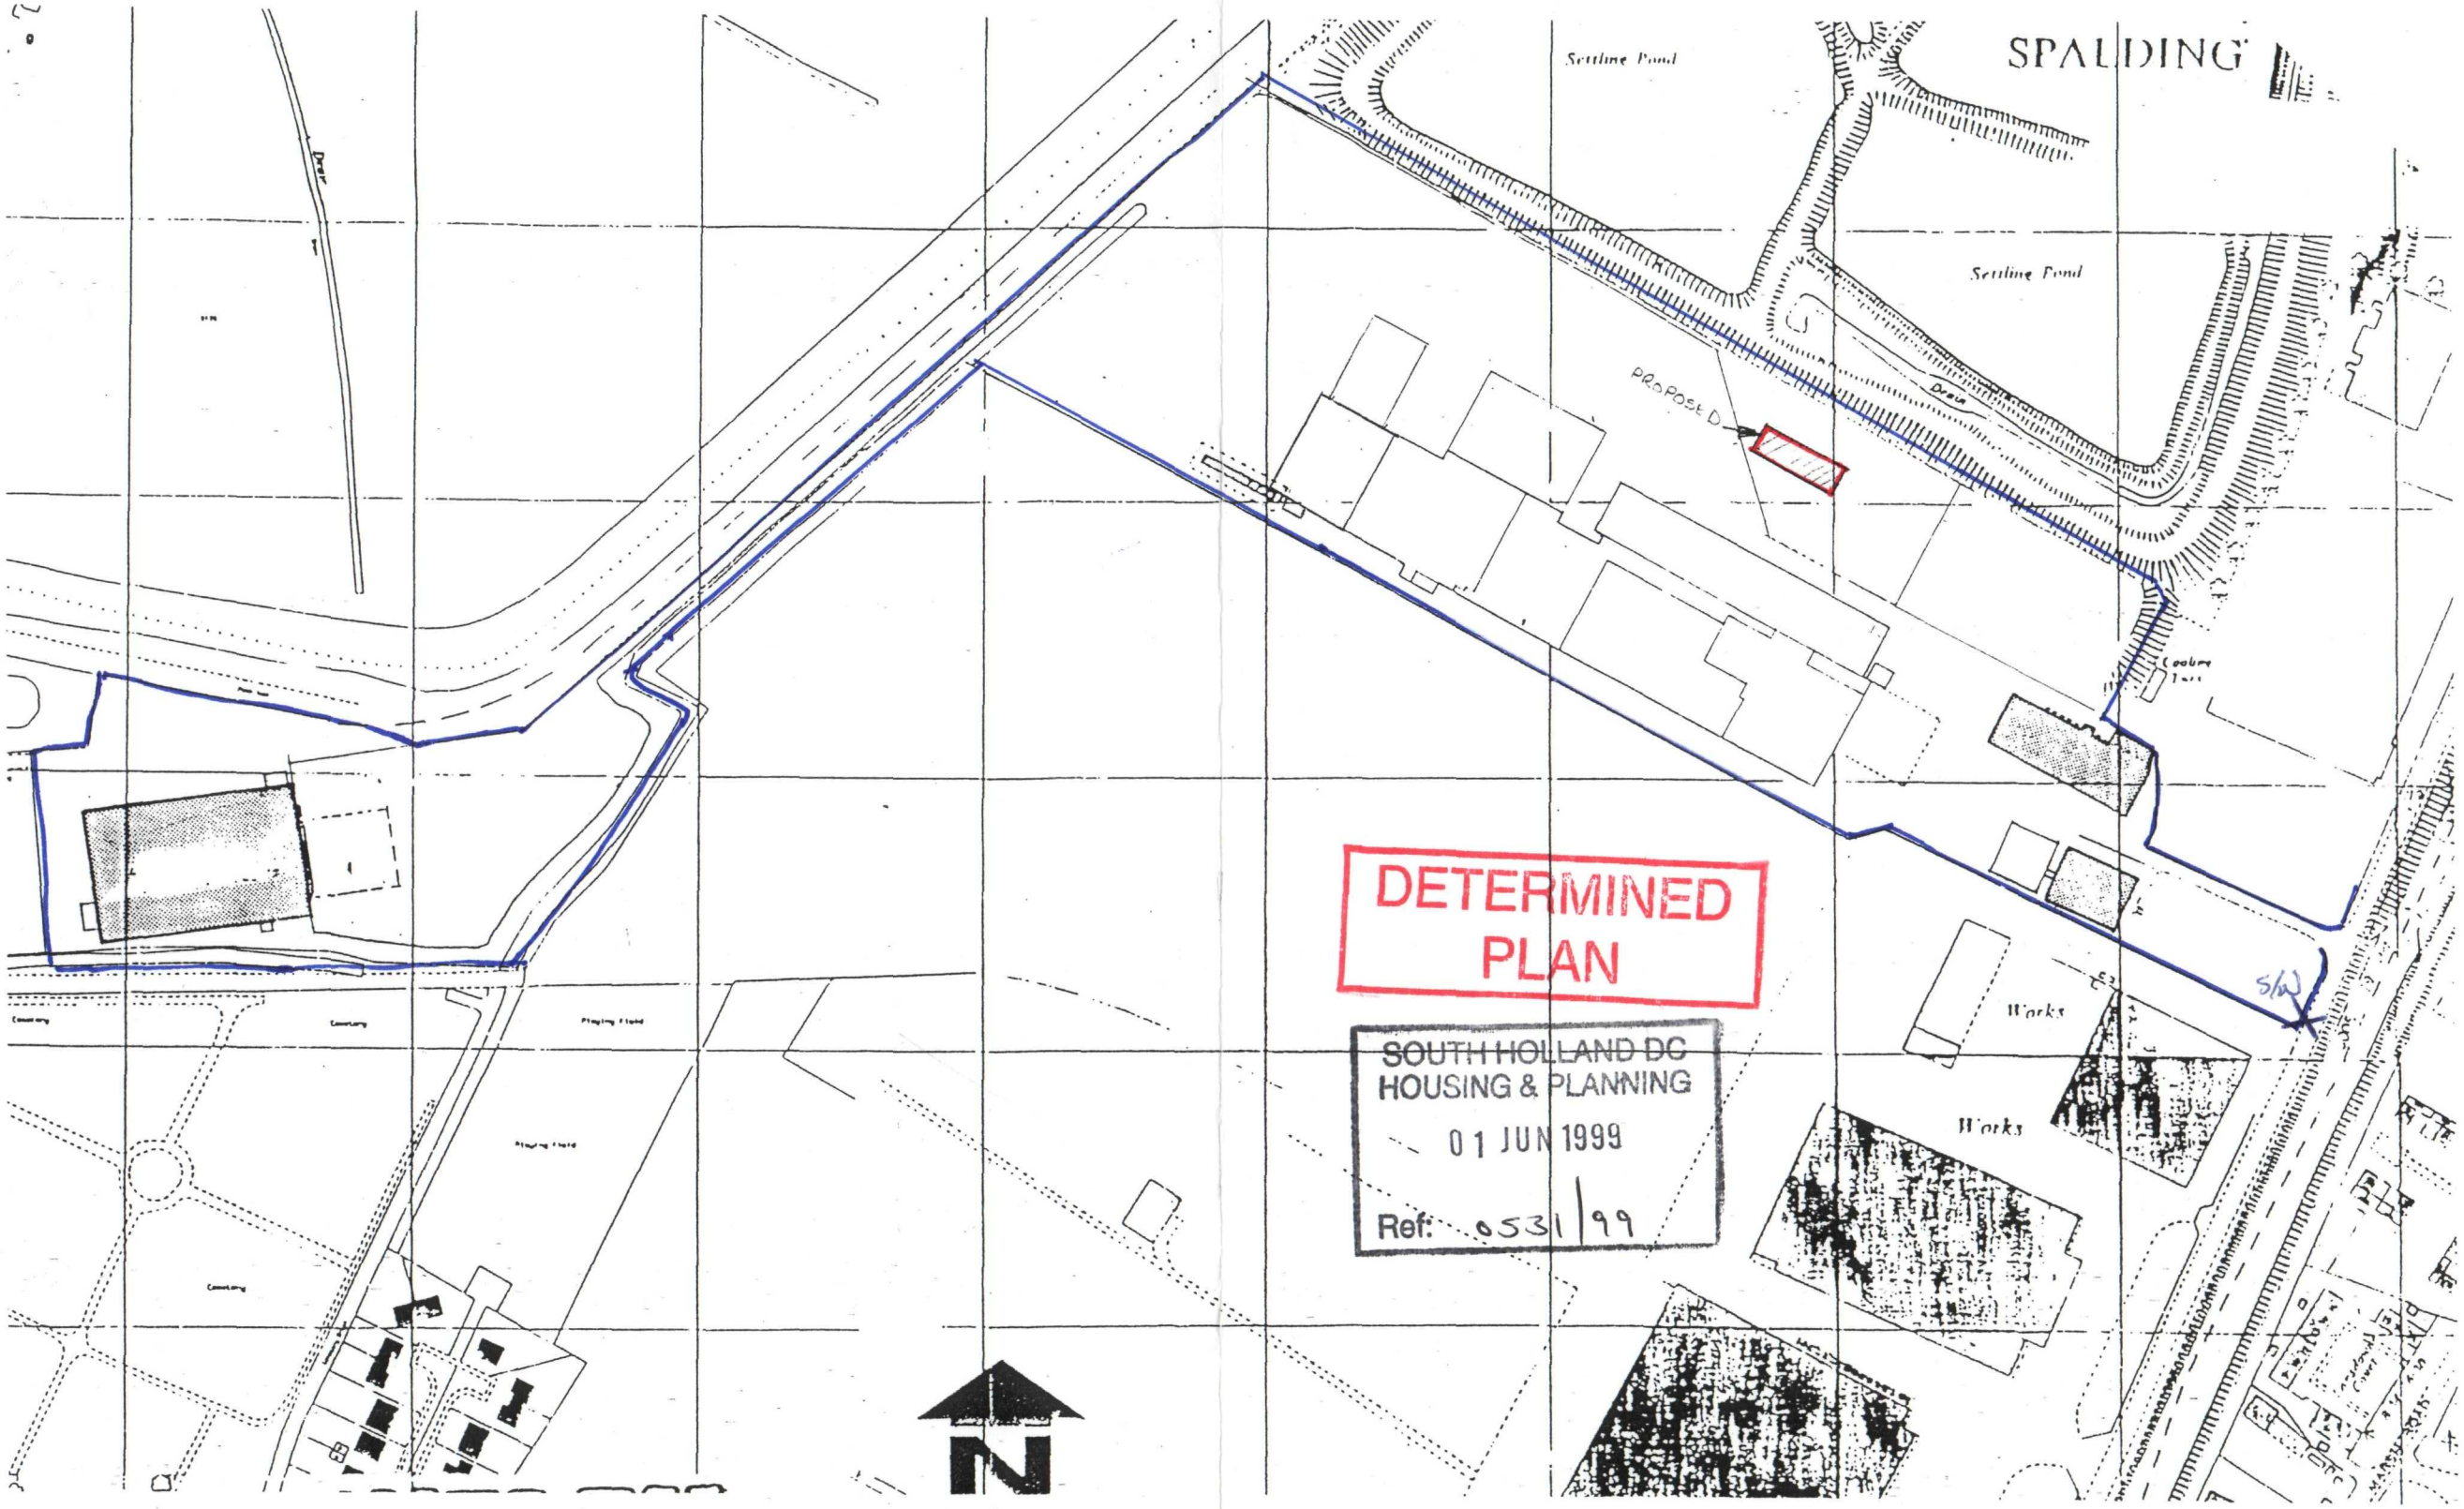


DETERMINED PLAN

SOUTH HOLLAND DC
HOUSING & PLANNING
01 JUN 1999
Ref: 0531/99

REVISION	DATE	DESCRIPTION

DRAWING TITLE

Proposed Dispatch Offices and Lorry Wash showing revised drainand services layout
Location Plan

Client	Fowler - Welch			
Contract				
Address	West Marsh Road - Spalding			
DRAWN	rpac	DATE	May 1999	
CHKD		DATE		
SCALE	1:2500			
ISSUE				

Drg. No. GA4

Revision 0

R P S Construction
Kingston Lodge, Jekils Gate, Fleet Fen, Holbeach
Lincolnshire. PE12 8QS
Telephone: (01406) 424406 Facsimile: (01406) 426260
Electronic Mail Address - RPSCON@AOL.com

RPS