
Due to areas of the structure being covered, unexposed or otherwise inaccessible the notes / specifications of existing materials are subject to confirmation on site when it is feasible to expose the relevant areas of construction.Contractors are responsible for checking all dimensions on site prior to work commencing

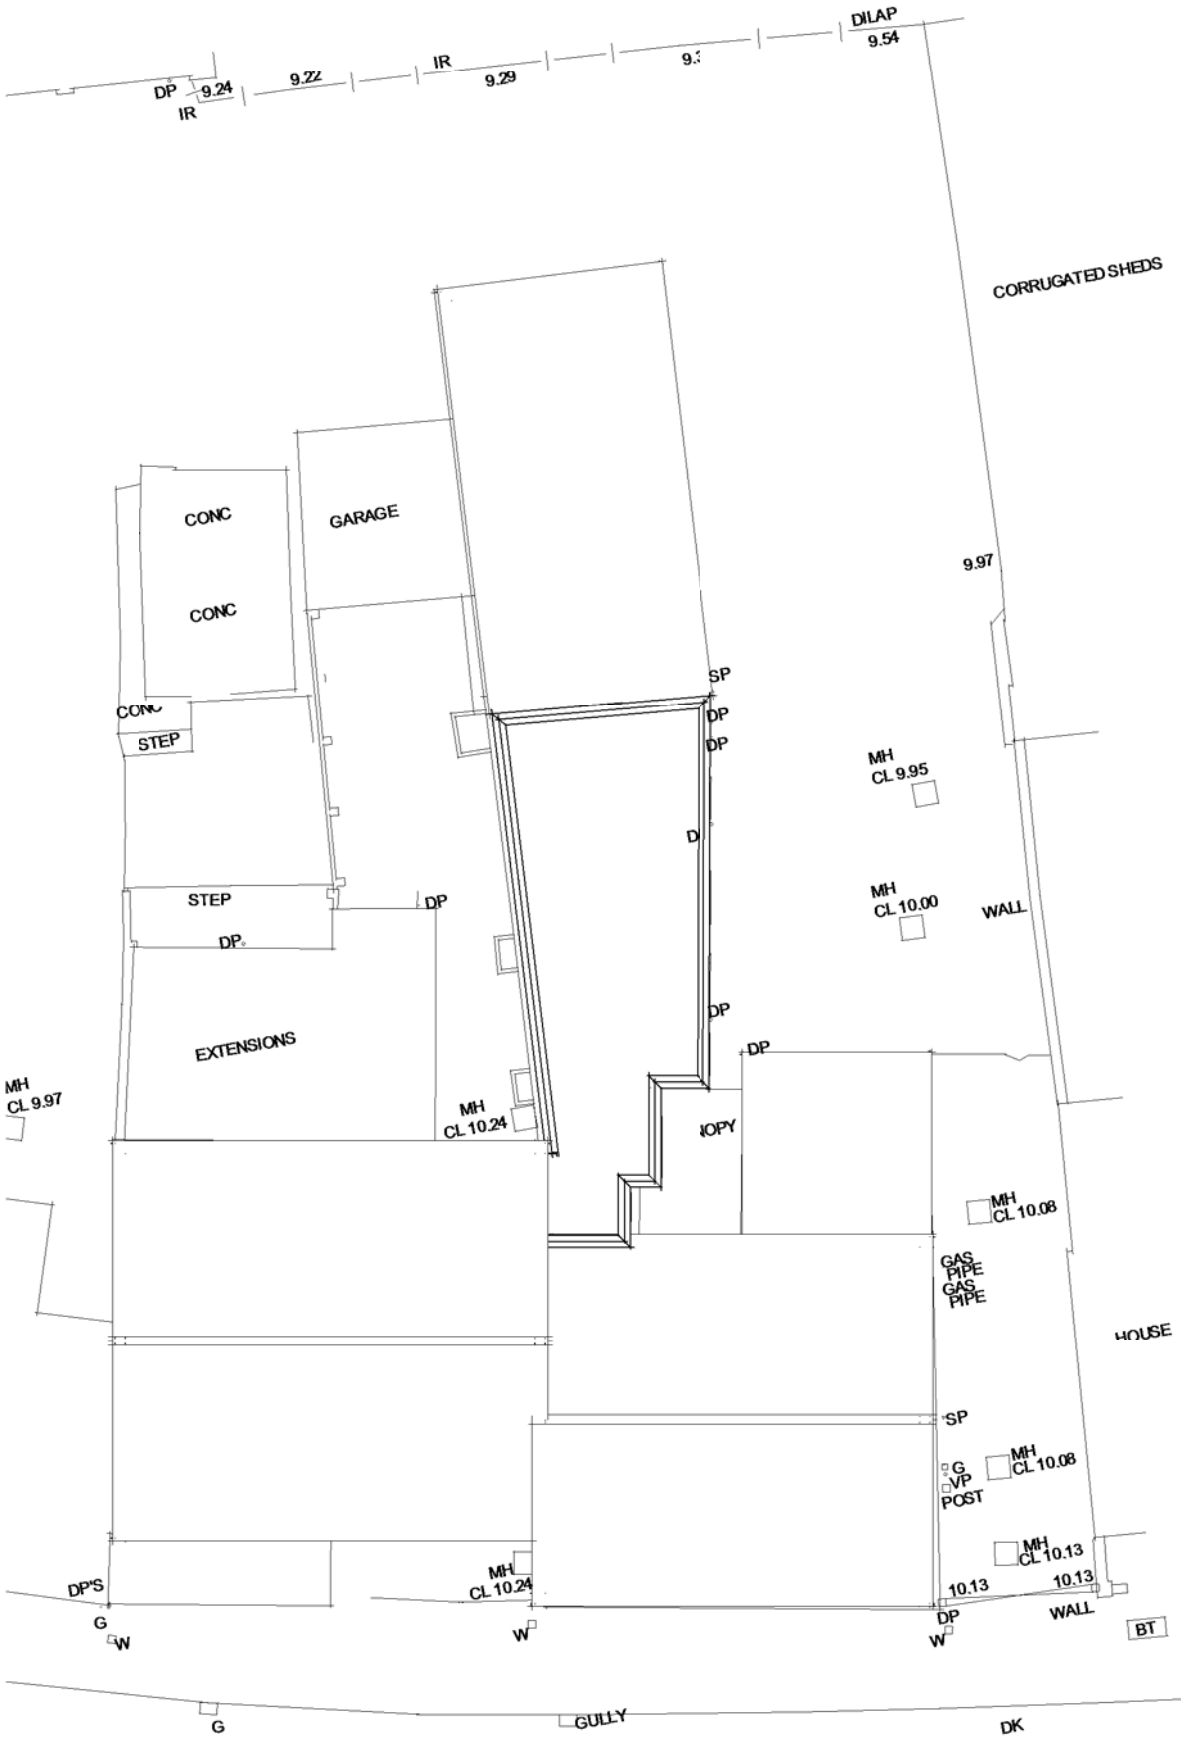

Site Block Plan

1 : 200

Site: **30-31 Westlode Street Spalding**	Drg Title: **Block Plan**	Contract No **2516**	Drg No **004**	remway Design Ltd

"Treetops", The Raceground, Spalding, PE11 3AP Tel : 01775 768 921