
Contractors are responsible for checking all dimensions on site prior to work commencing


Due to areas of the structure being covered, unexposed or otherwise inaccessible the notes / specifications of existing materials are subject to confirmation of site when it is feasible to expose the relevant areas of construction.

A3

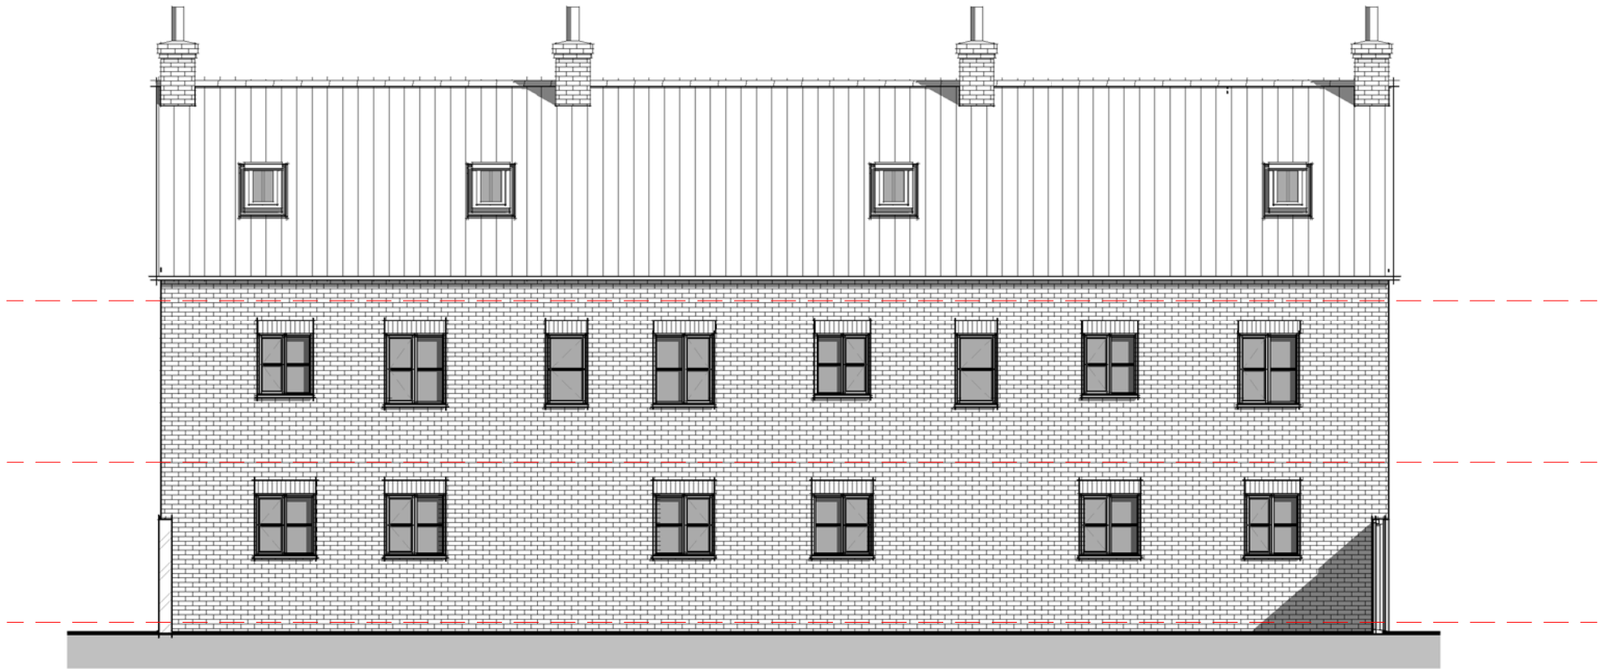

07 - Rear

1 : 100

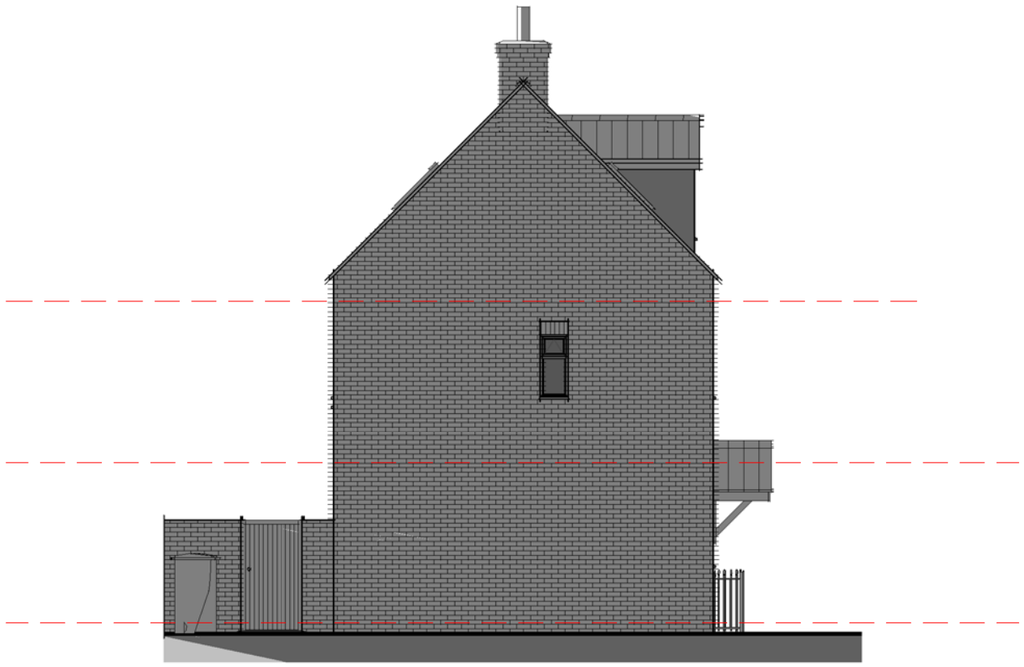

08 - Left Flank

1 : 100

Client:	**Centric Homes Ltd**	Site:	**30-31 Westlode Street Spalding**	Drg Title:	**New Build Elevations Sheet 2**	Contract No	**2516**	Drg No **013A**

remway Design Ltd

"Treetops", The Raceground, Spalding, PE11 3AP Tel : 01775 768 921