
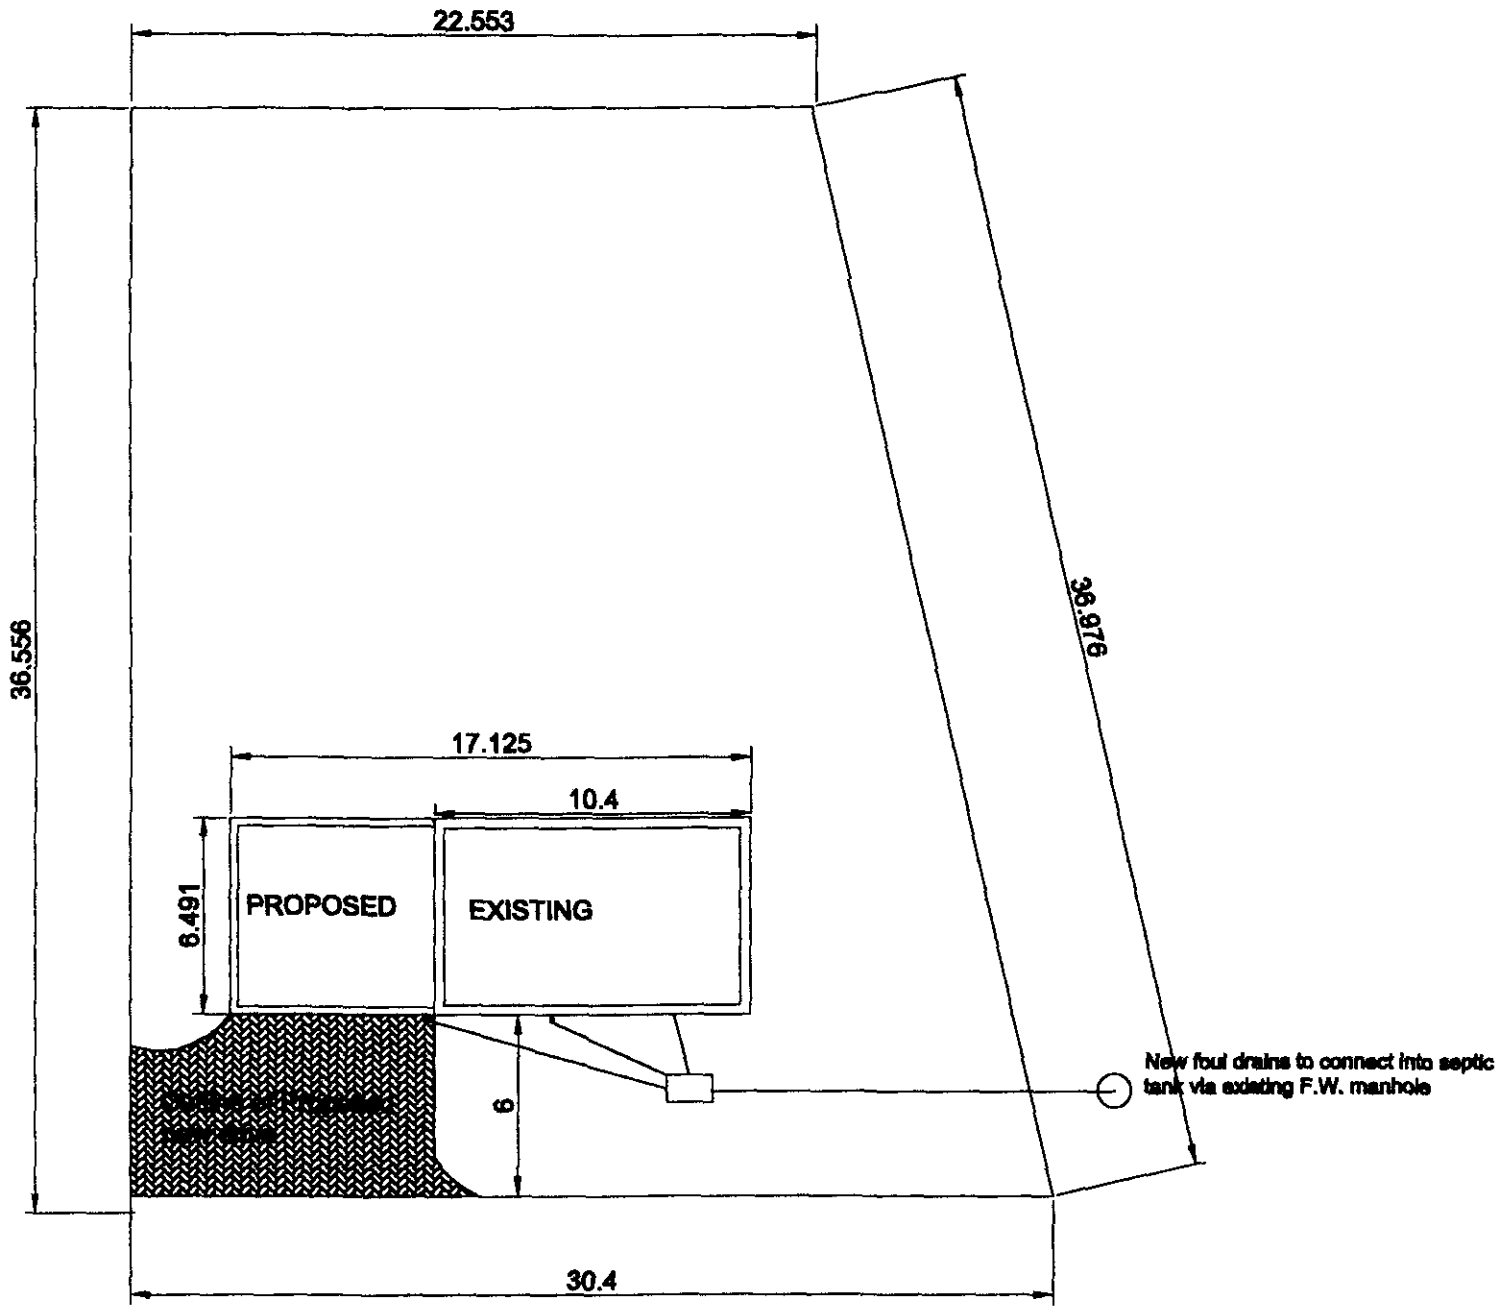



Site Plan 1:250


SOUTH HOLLAND DC
HOUSING & PLANNING
27 APR 2009
Ref:

DETERMINED PLAN

PROPOSED EXTENSION - GOLLY COTTAGE, THE RACE GROUND SPALDING.

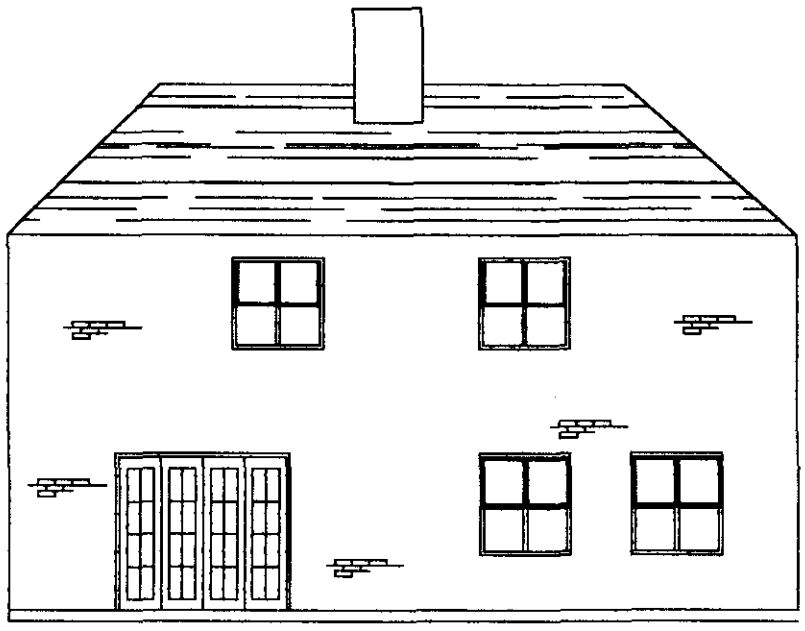

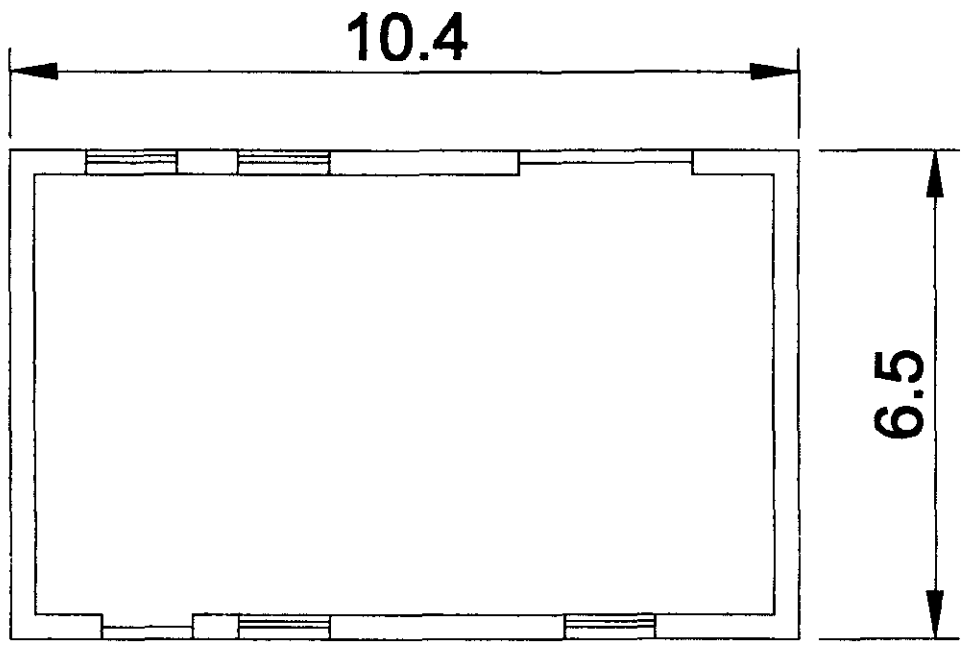

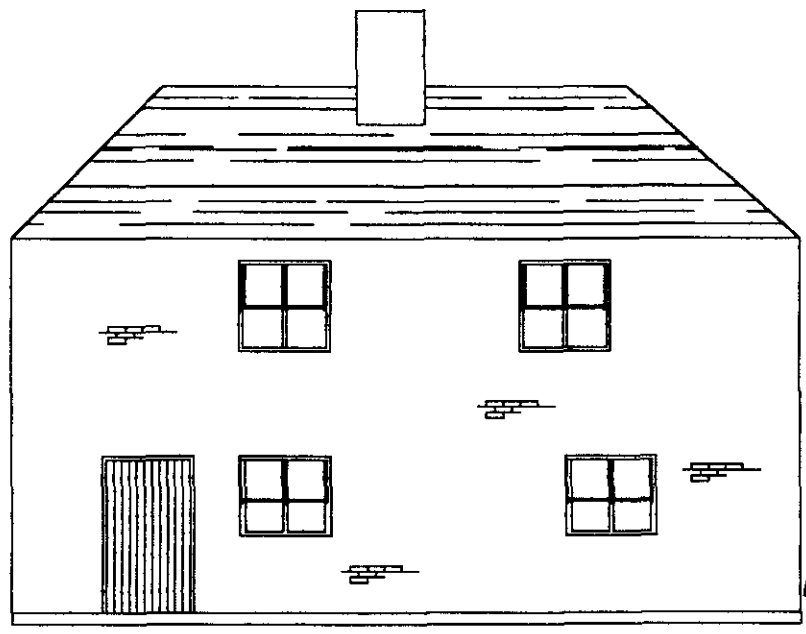


DETERMINED PLAN


Existing Elevations and plans

SOUTH HOLLAND DC
HOUSING & PLANNING
27 APR 2000
Ref: S/34/00

SCALE 1: 100.

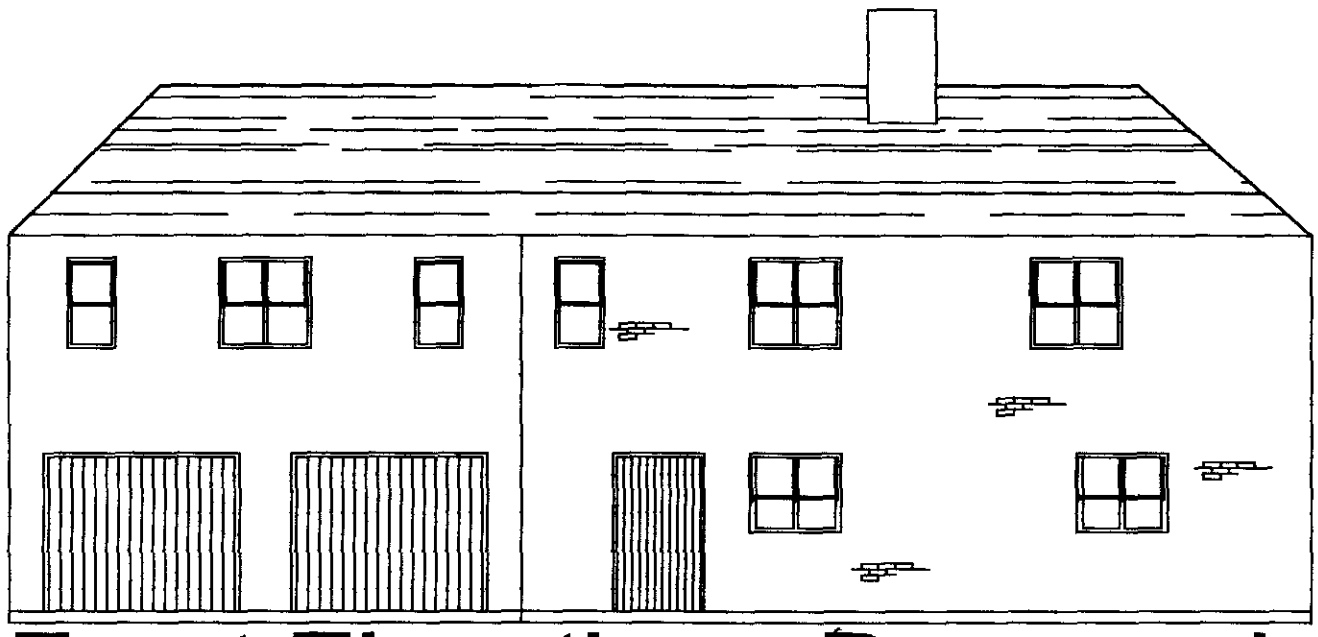


Front Elevation - Proposed

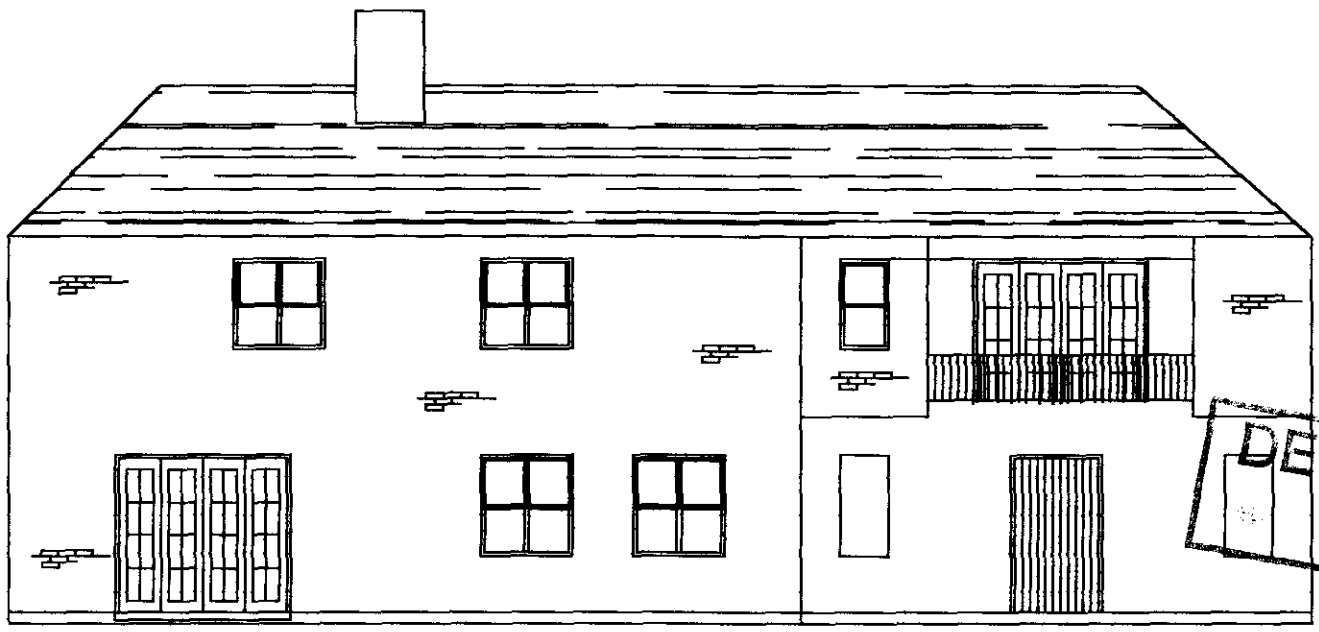


Rear Elevation - Proposed

SOUTH HEREFORDSHIRE
COUNTY & DISTRICT
27
0534/00

SCALE 1:100.

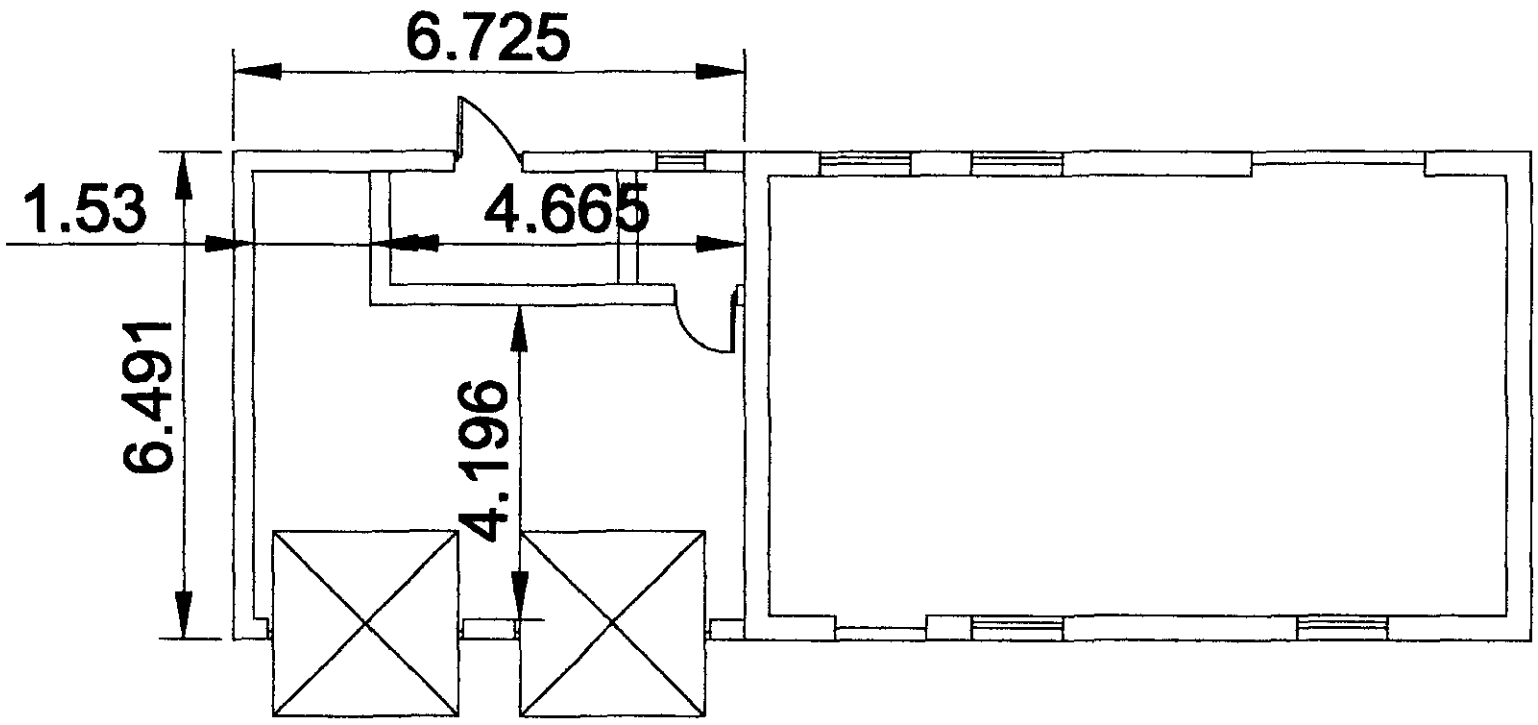

Proposed Ground Floor Layout

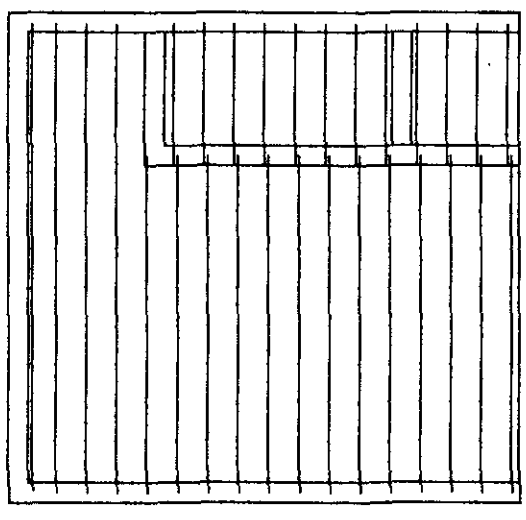

Note all joists to be 200 x 50 SC3 grade sawn regulized unless span dictates 200 x 75


DETERMINED PLAN

Proposed Joist Layout

0534/00

SCALE 1:100.

x

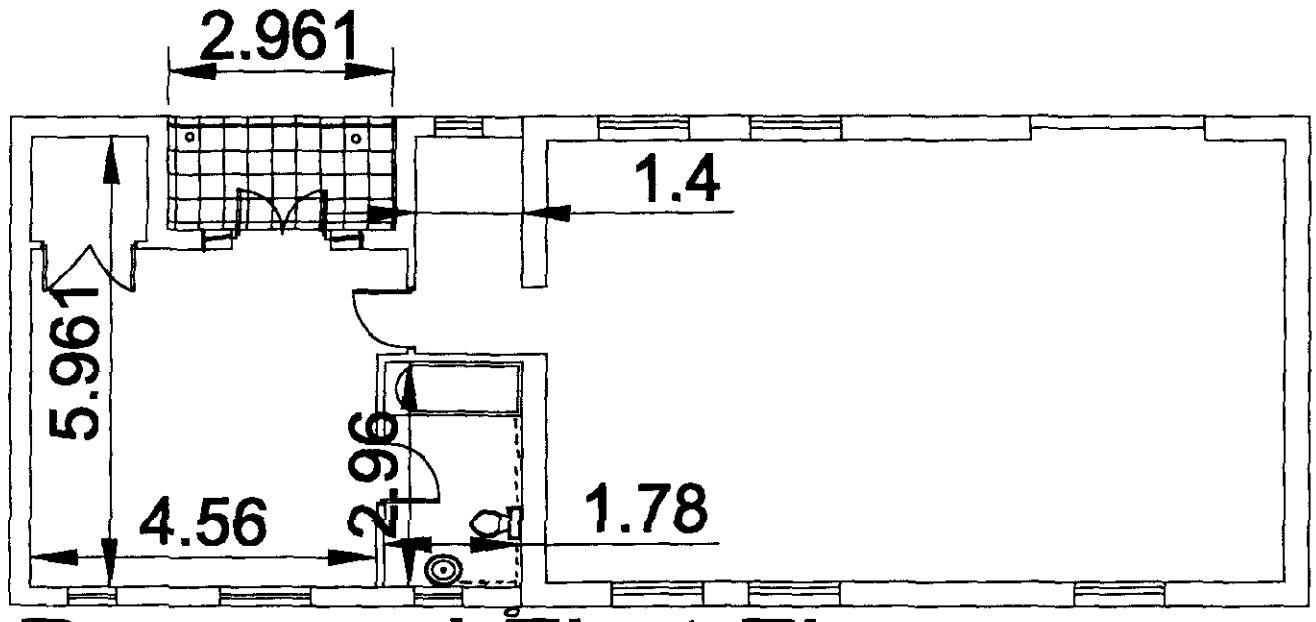

Proposed First Floor Layout

DETERMINED PLAN

27

05534/00

1:100.

x