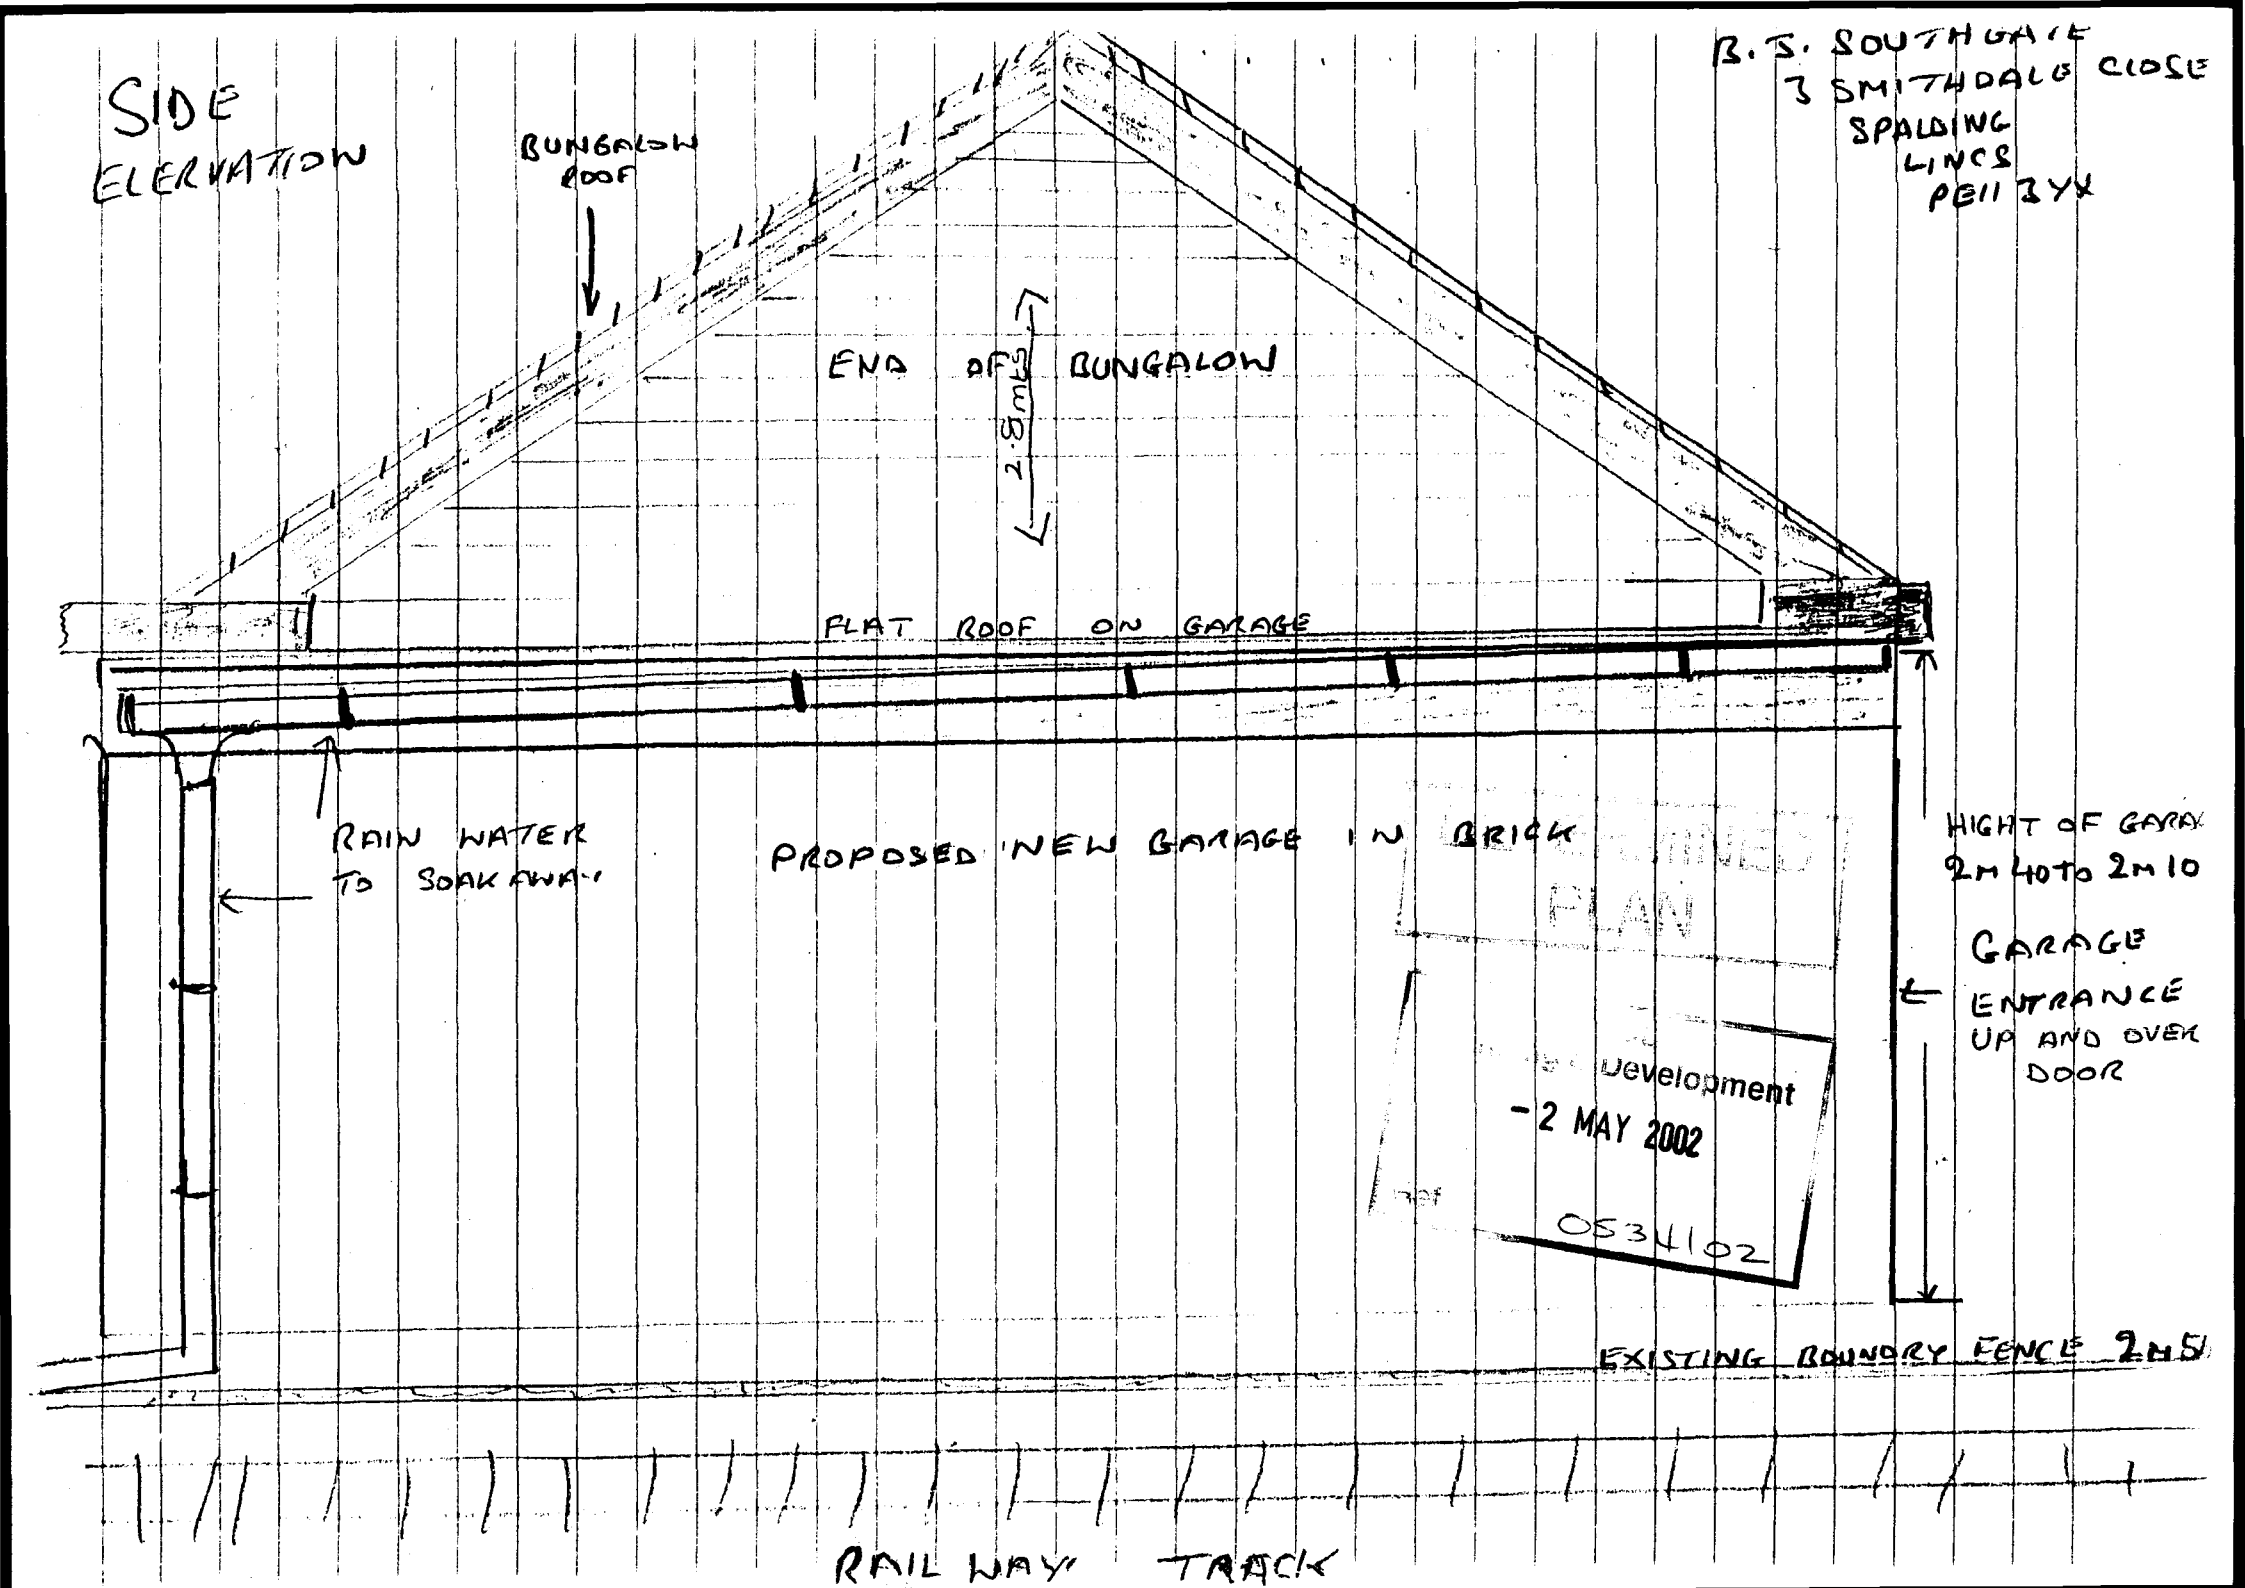
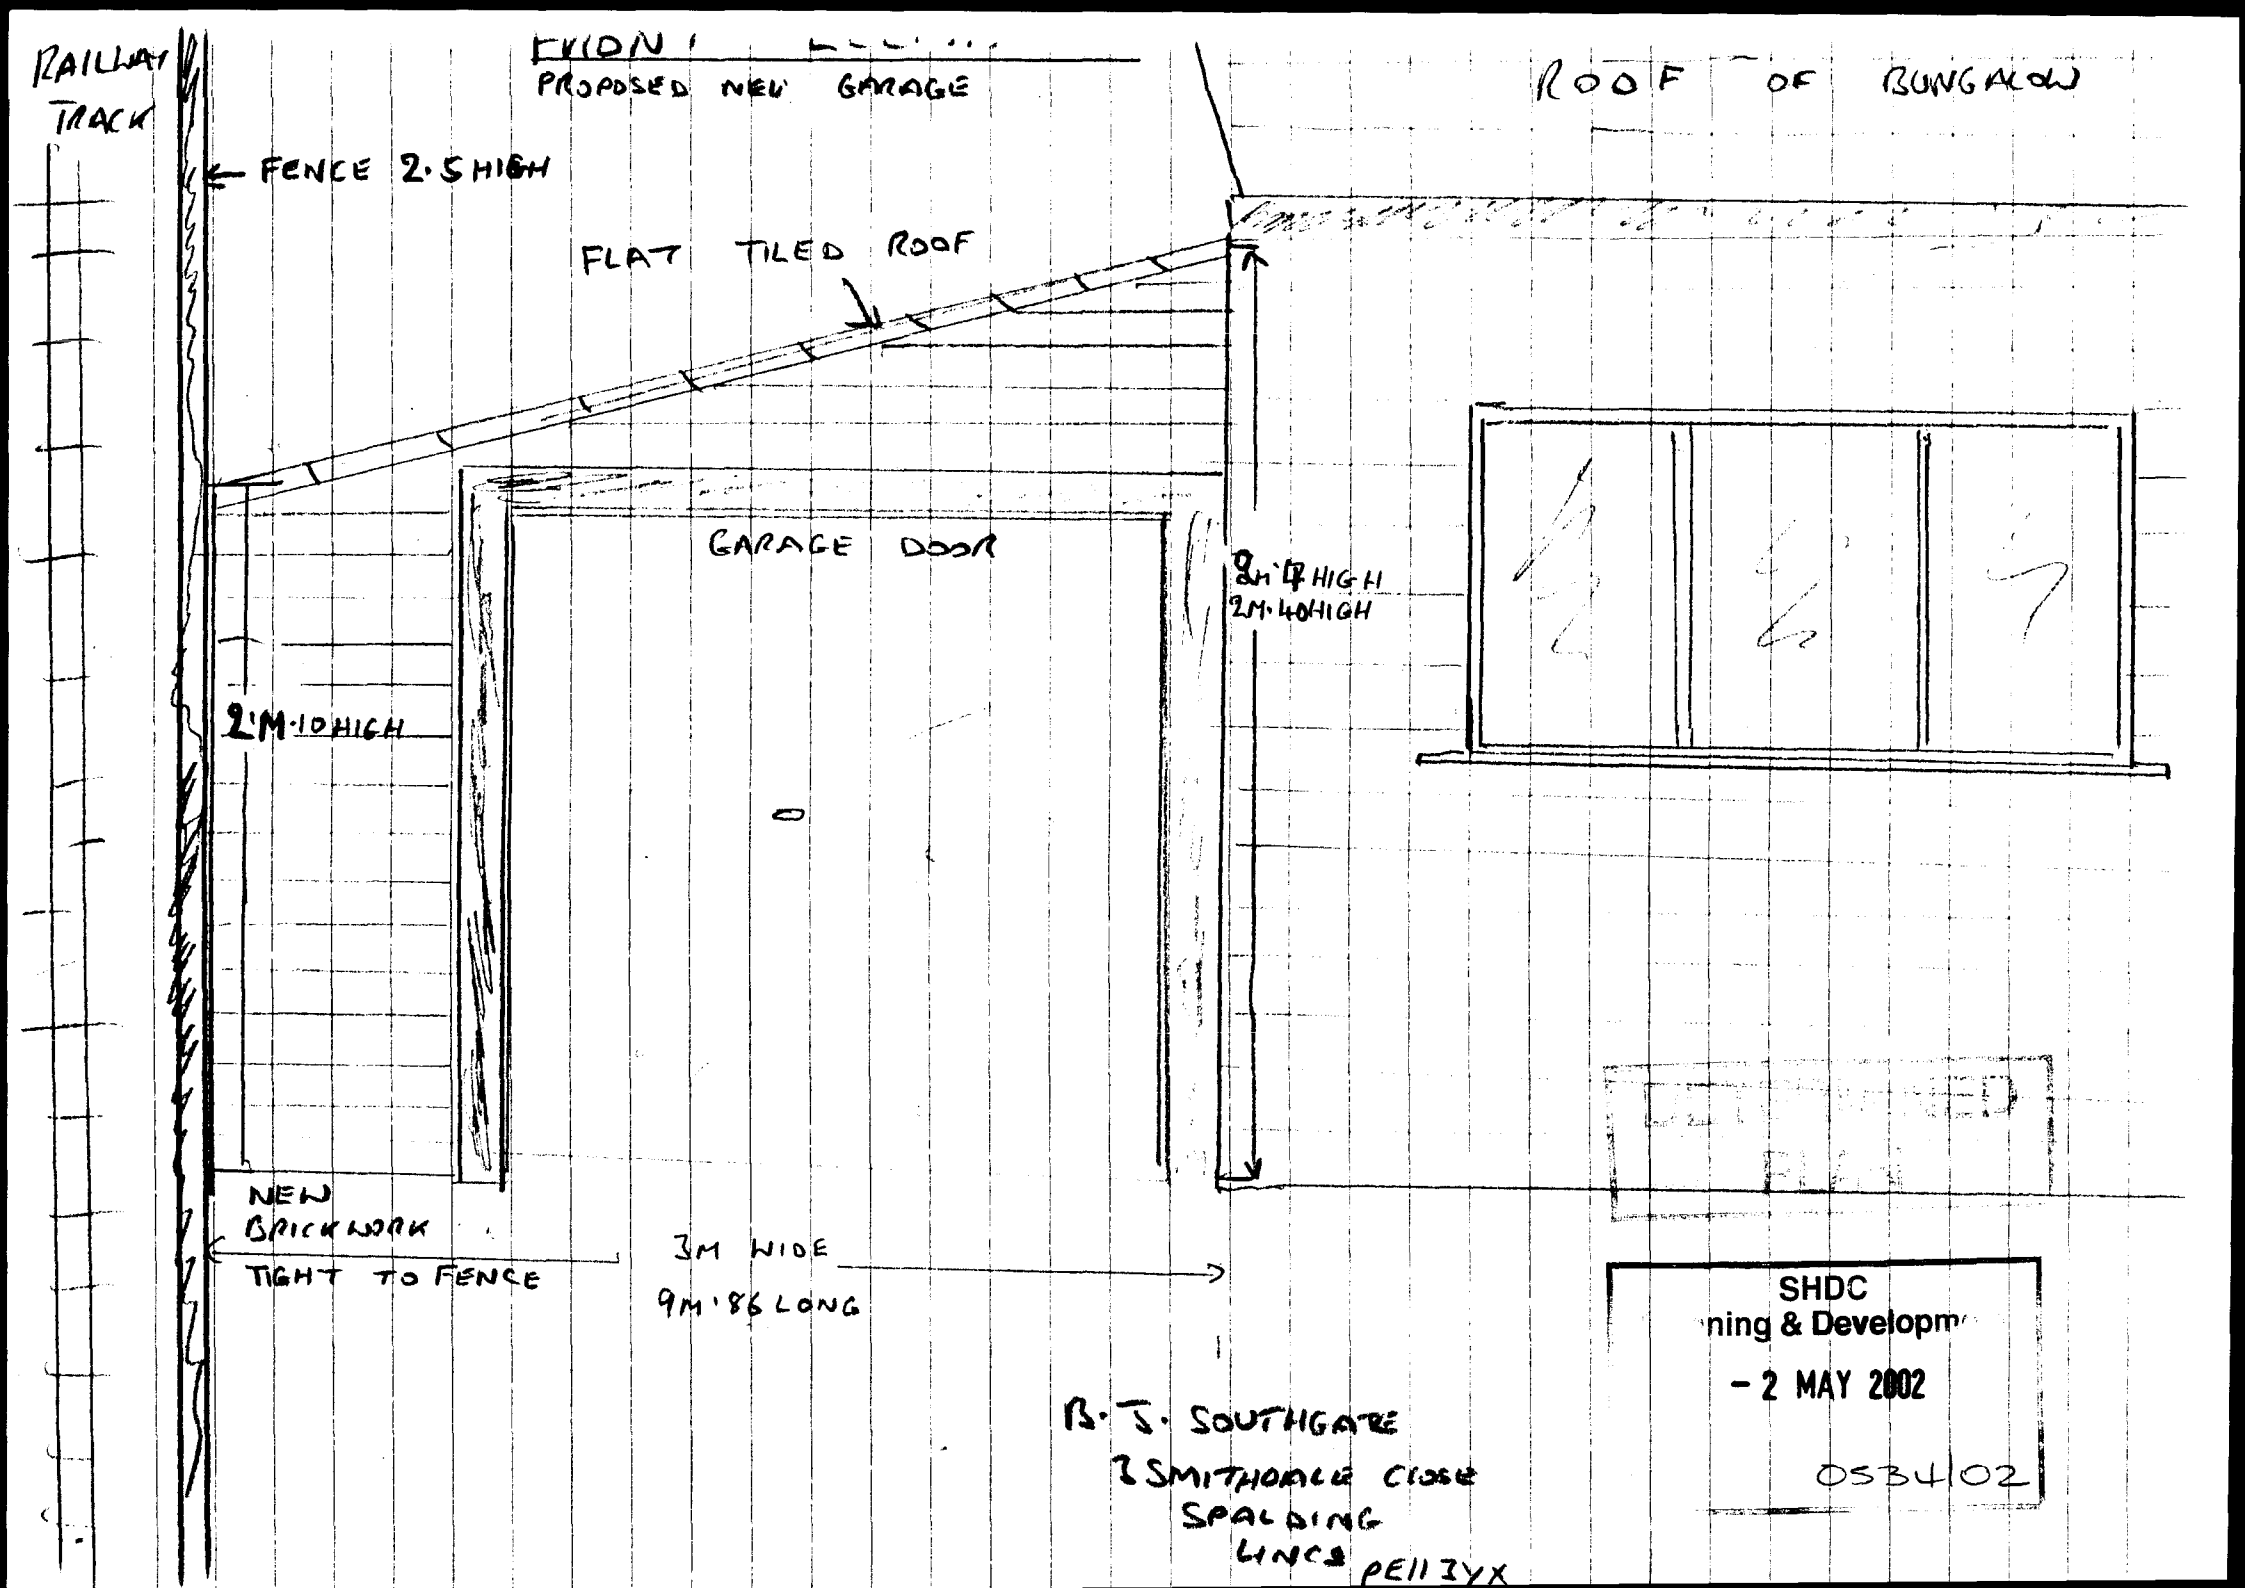
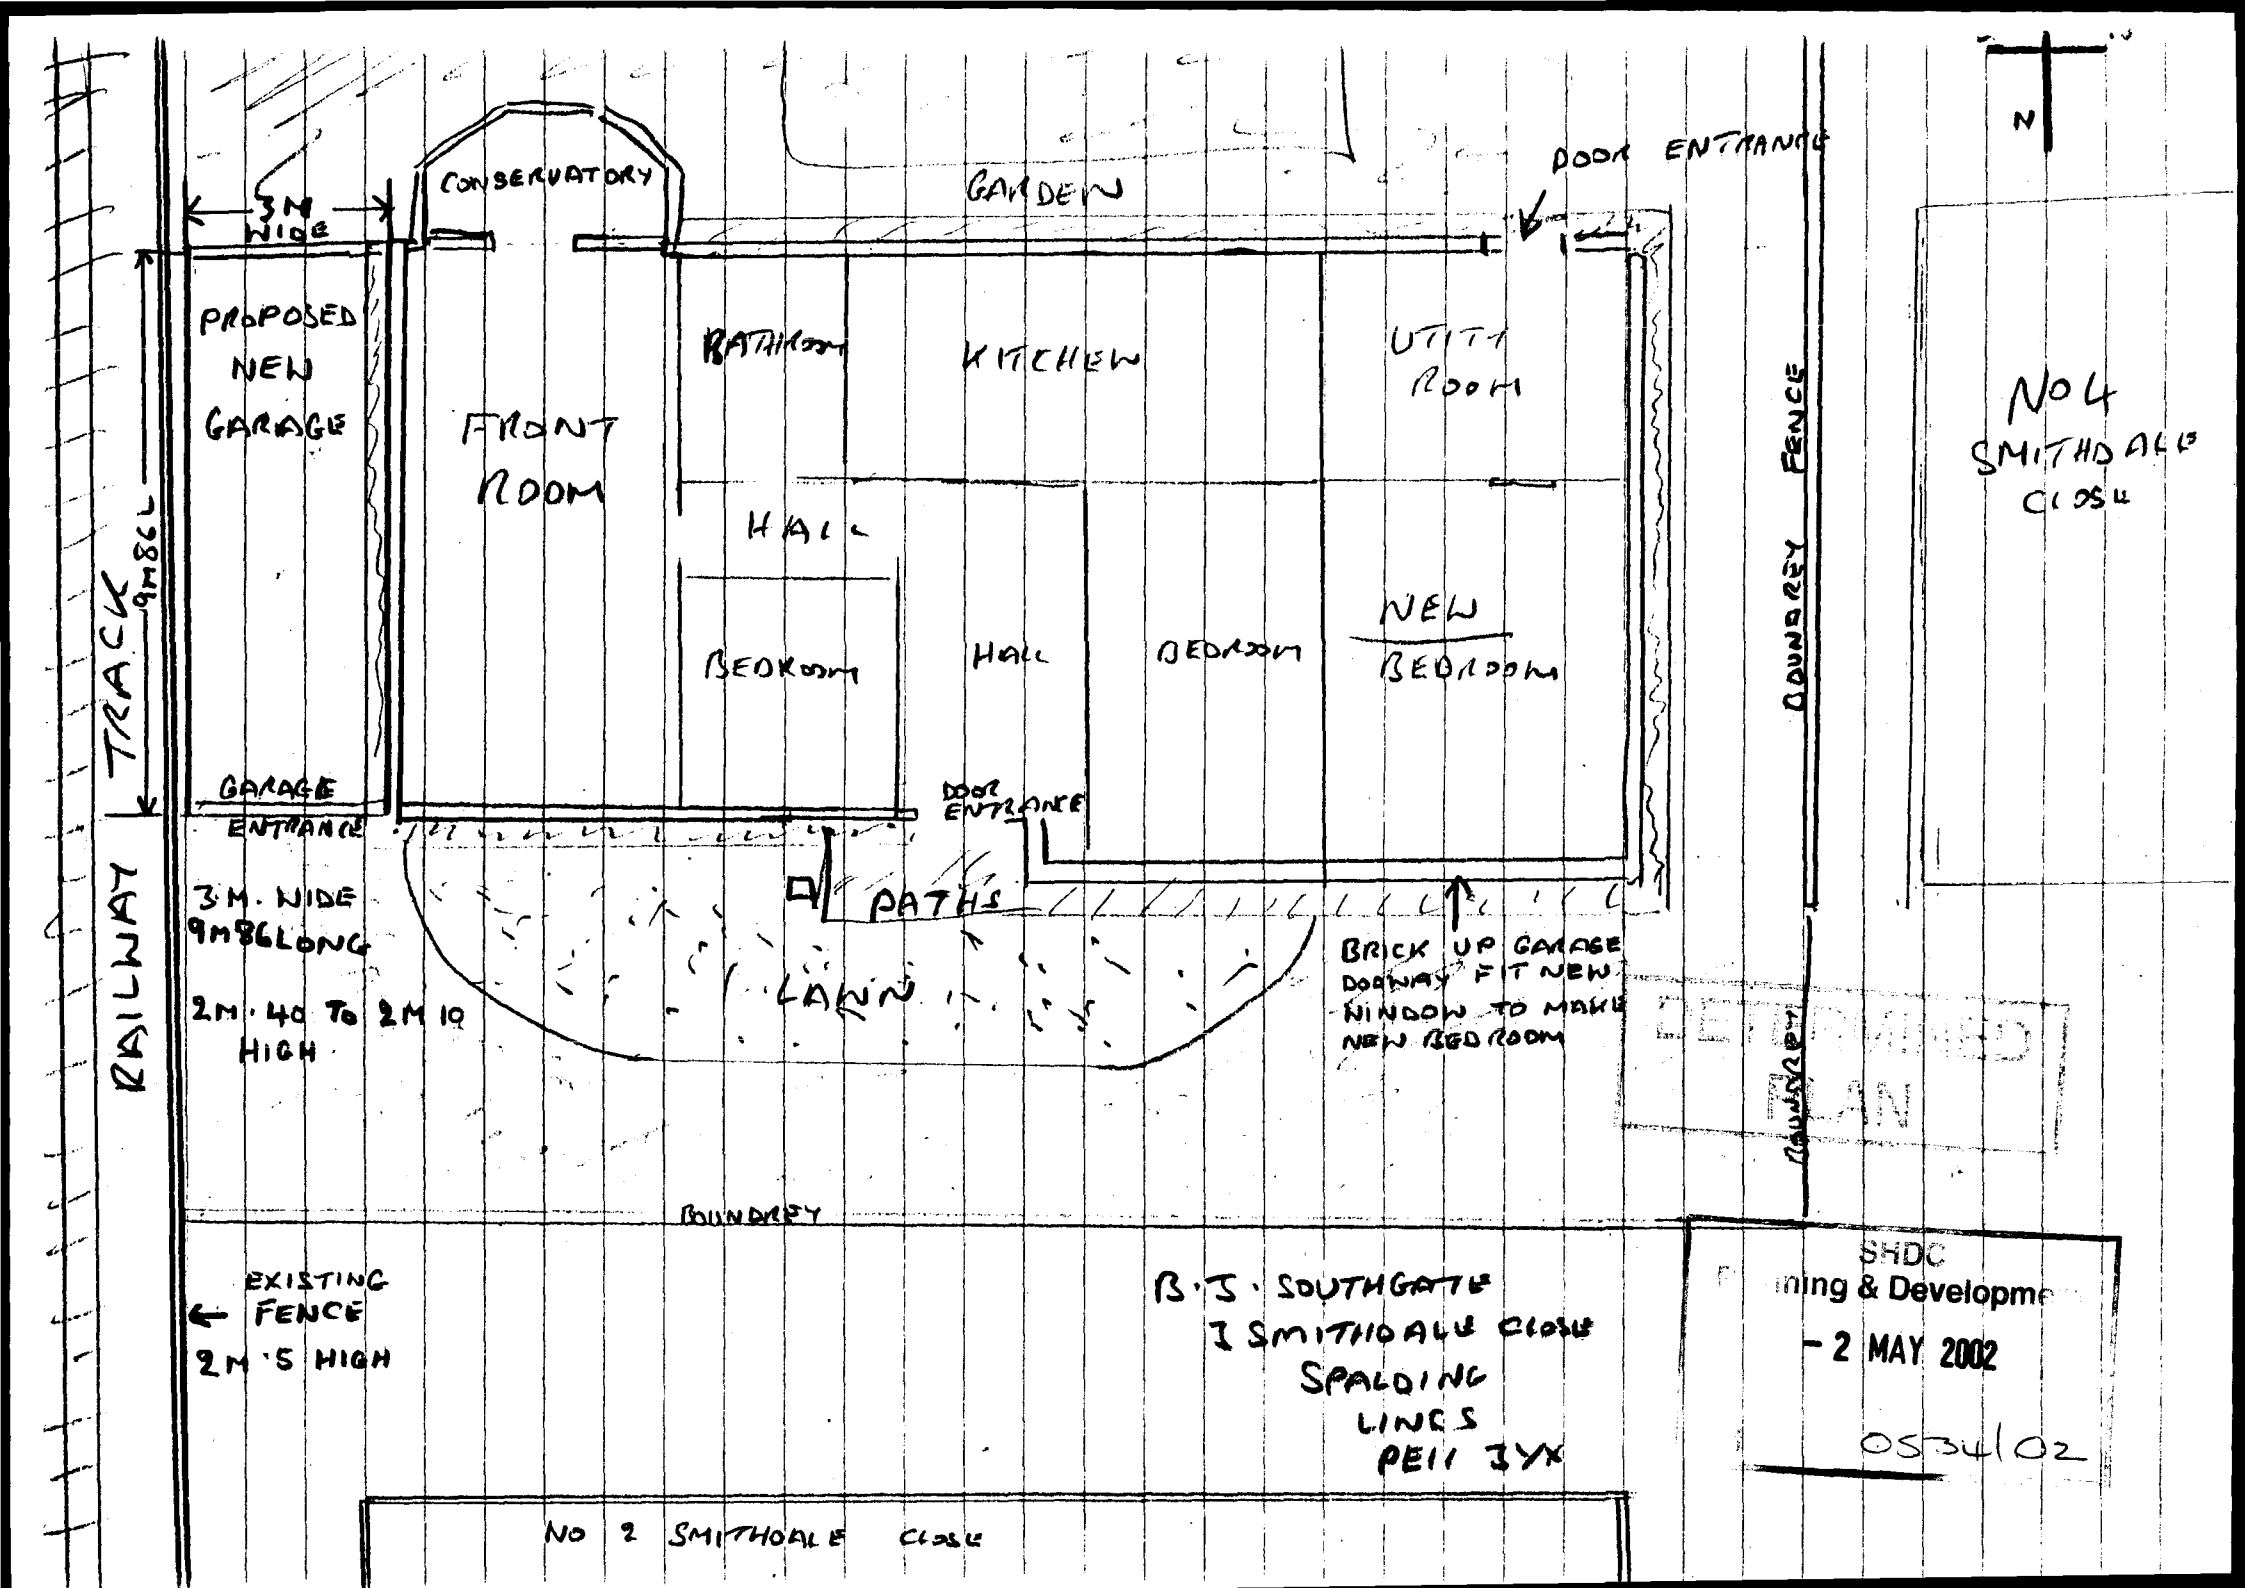

SIDE
ELERVATION
BUNGALOW
ROOF
END OF BUNGALOW
2.8mts
FLAT ROOF ON GARAGE
RAIN WATER
TO SOAKAWAY
PROPOSED NEW GARAGE IN BRICK
HIGHT OF GARAY
2M 40 To 2M 10
GARAGE
ENTRANCE
UP AND OVER
DOOR
Development
-2 MAY 2002
053402
EXISTING BOUNDRY FENCE 2M5
RAIL WAY TRACK
B. J. SOUTHGATE
3 SMITHDALE CLOSE
SPALDING
LINCS
PE11 3YX


RAILWAY TRACK
FRONT
PROPOSED NEW GARAGE
ROOF OF BUNGALOW
FENCE 2·5 HIGH
FLAT TILED ROOF
GARAGE DOOR
2M·4 HIGH
2M·40 HIGH
2M·10 HIGH
NEW BRICKWORK
TIGHT TO FENCE
3M WIDE
9M·86 LONG
B. J. SOUTHGATE
2 SMITHDALE CLOSE
SPALDING
LINCS PE11 3YX
SHDC
ning & Developm
- 2 MAY 2002
0534/02


3M WIDE
CONSERVATORY
GARDEN
DOOR ENTRANCE
N
PROPOSED NEW GARAGE
FRONT ROOM
BATHROOM
KITCHEN
UTITY ROOM
HALL
BEDROOM
HALL
BEDROOM
NEW BEDROOM
BOUNDREY FENCE
NO 4 SMITHDALE CLOSE
9M86L
TRACK
RAILWAY
GARAGE ENTRANCE
DOOR ENTRANCE
PATHS
LAWN
3M. WIDE 9M86LONG
2M.40 TO 2M 10 HIGH
BRICK UP GARAGE DOORWAY FIT NEW WINDOW TO MAKE NEW BED ROOM
BOUNDREY
EXISTING FENCE
2M.5 HIGH
B.J. SOUTHGATE
1 SMITHDALE CLOSE
SPALDING
LINCS
PE11 1YX
NO 2 SMITHDALE CLOSE
SHDC
ning & Developme
- 2 MAY 2002
0534/02

This OFFICE COPY shows the state of the title plan on 31 MAY 1995
Under s.113 of the Land Registration Act 1925 this copy is admissible in evidence to the same extent as the original.
This office copy of the title plan may be subject to minor distortions in scale.
Issued on.....by H M Land Registry. This title is administered by the Kingston-Upon-Hull District Land Registry.
Crown Copyright. All rights reserved.

H.M. LAND REGISTRY


TITLE NUMBER

LL112359

ORDNANCE SURVEY PLAN REFERENCE	TF 2423	SECTION H	Scale 1/1250 Enlarged from 1/2500
COUNTY LINCOLNSHIRE	DISTRICT SOUTH HOLLAND		© Crown copyright 1988

The boundaries shown by dotted lines have been plotted from the plans on the deeds. The title plan may be updated from later survey information

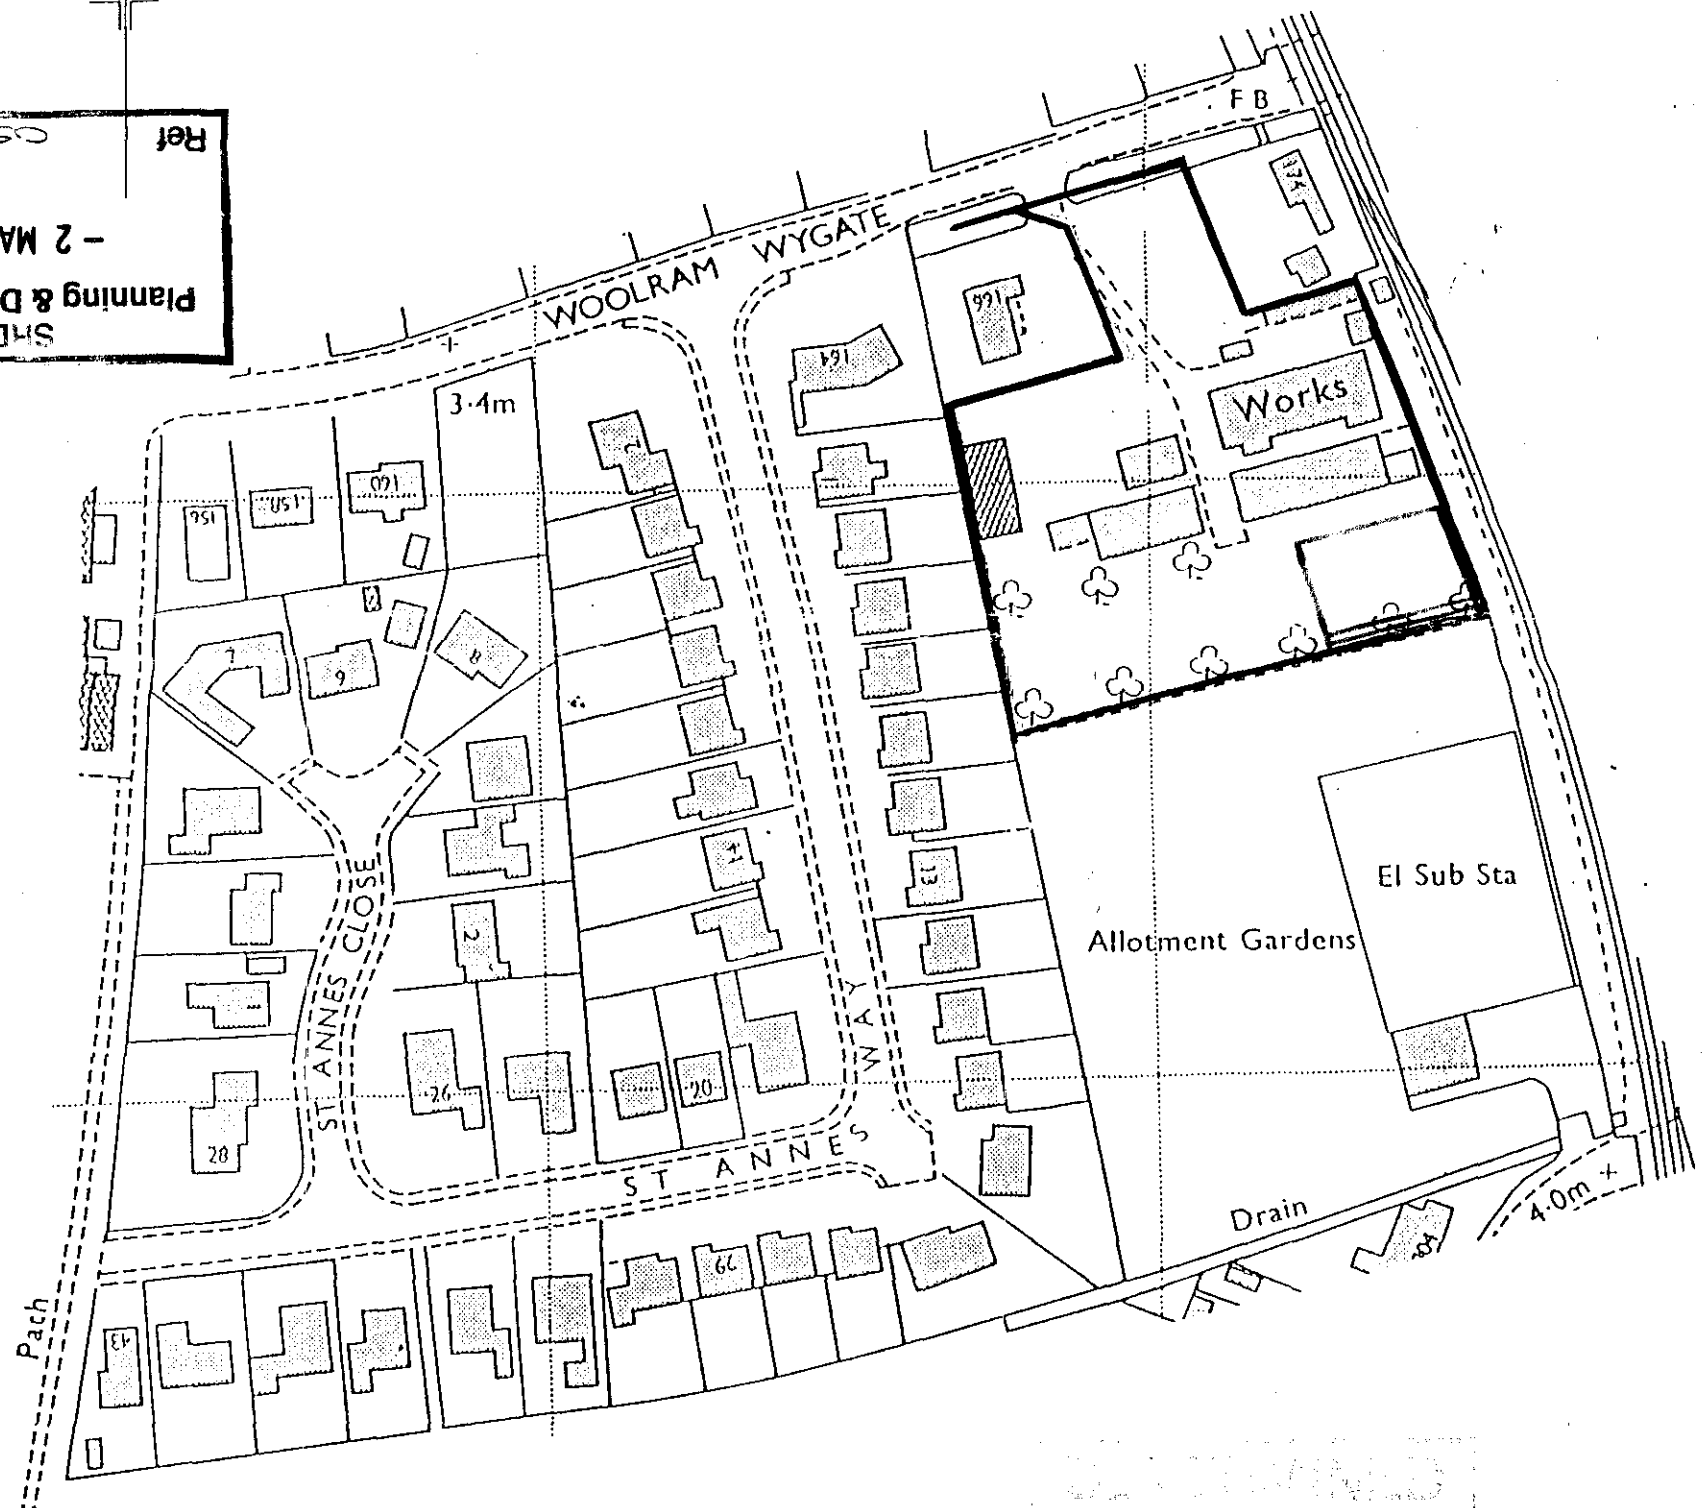Ref CS34/02
SHDC
Planning & Development
– 2 MAY 2002



SATISFIED PLAN

FILED PLAN H.M. LAND REGISTRY 12/94