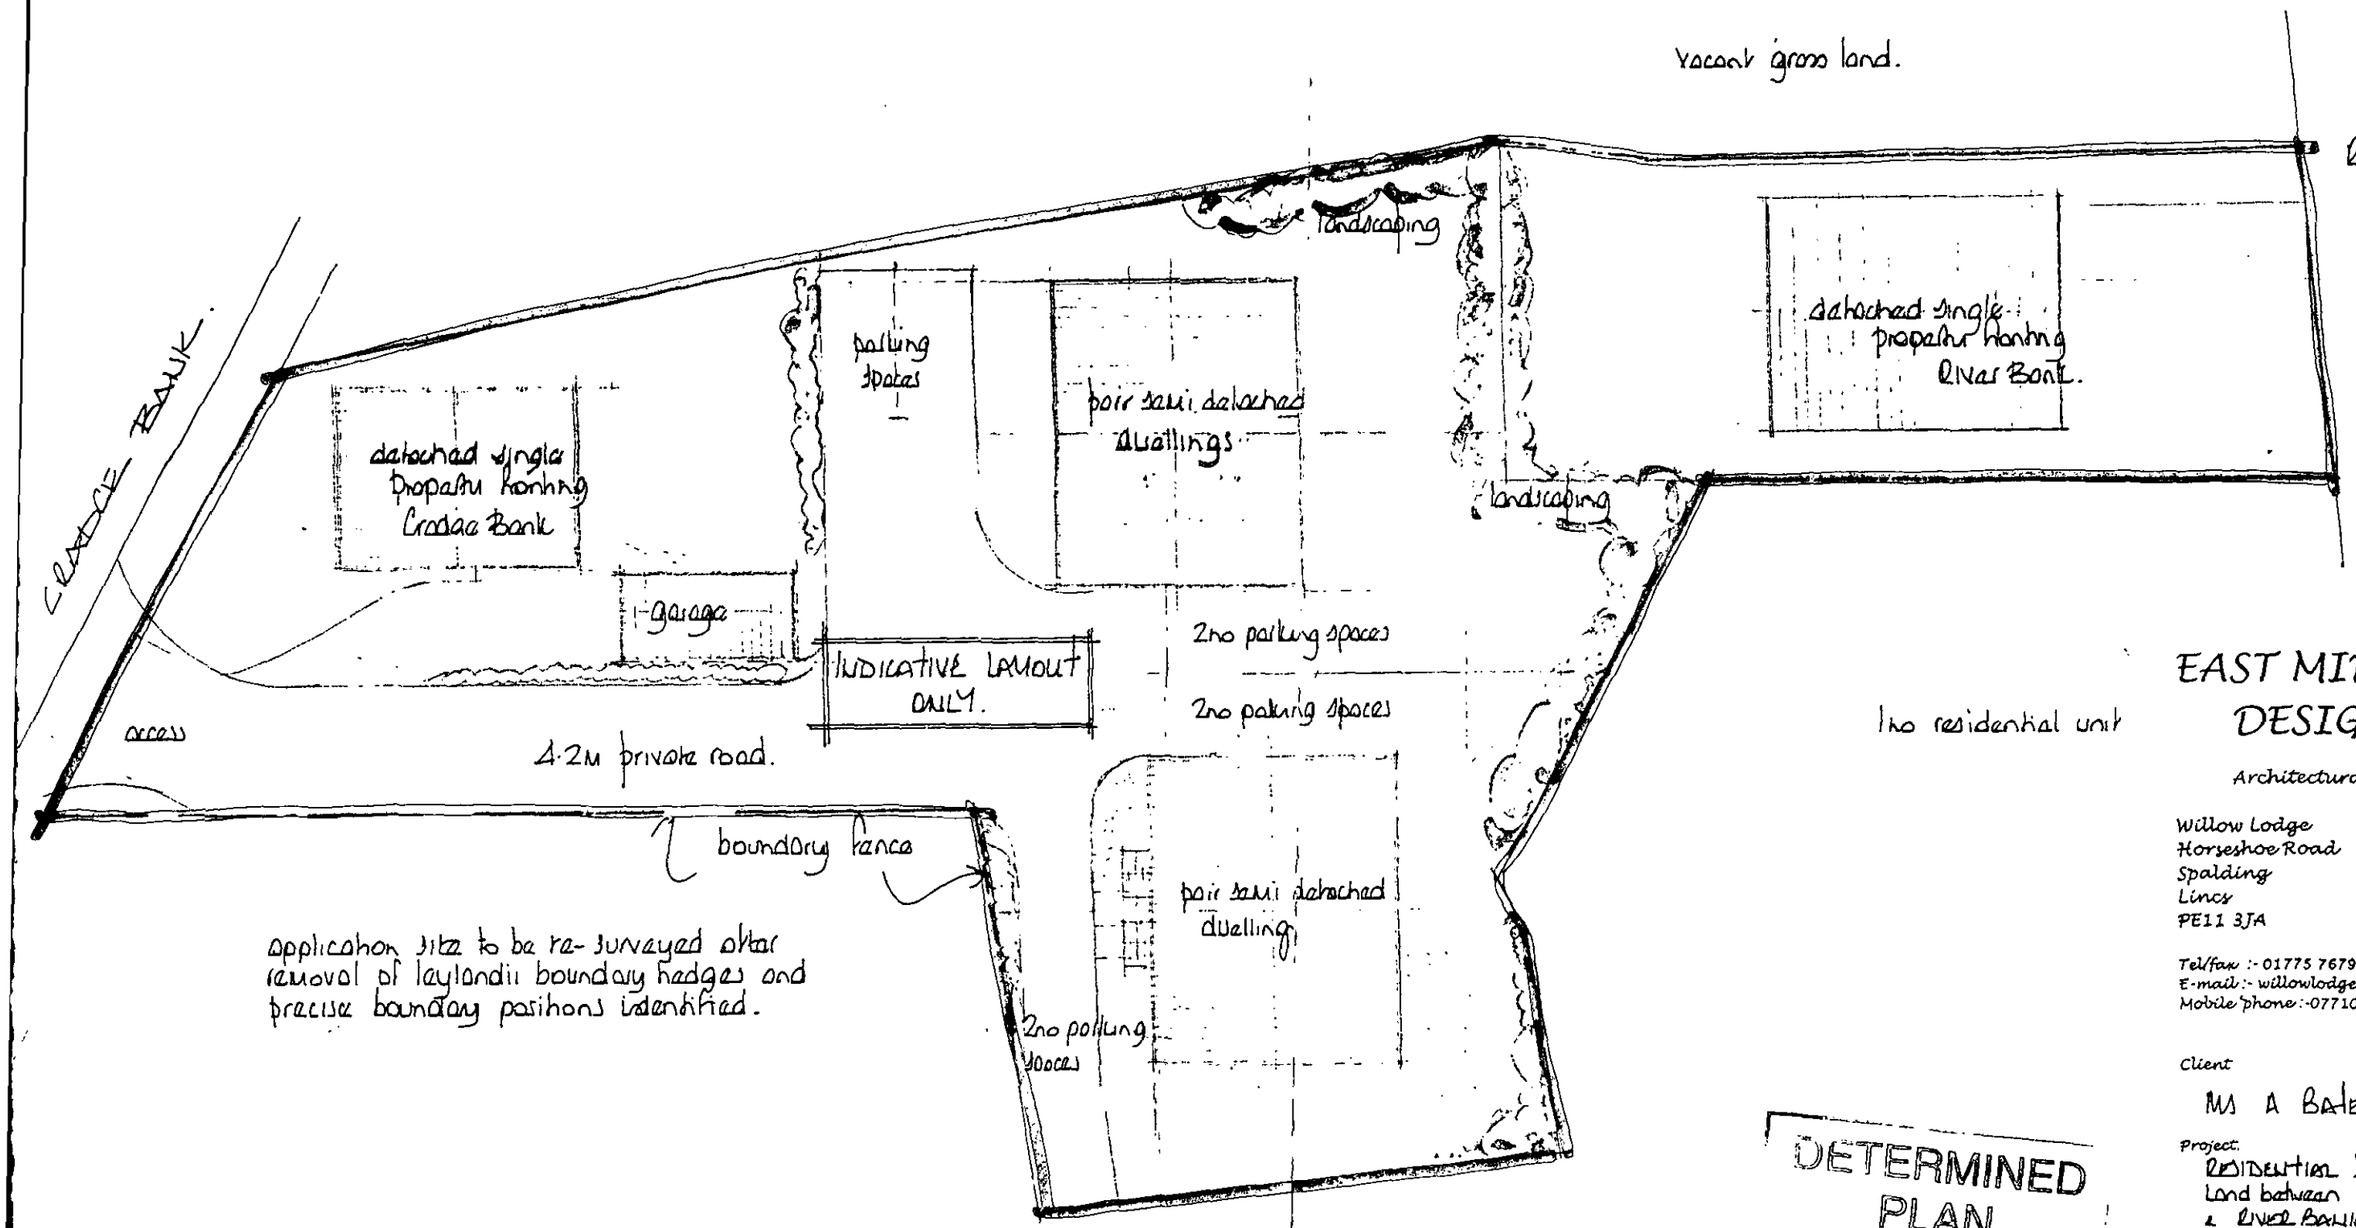



application site to be re-surveyed after removal of laylandii boundary hedges and precise boundary positions identified.

land with outline planning permission

DETERMINED PLAN

PLANNING & DEVELOPMENT
24 APR 2007
05371/07

EAST MIDLANDS DESIGN ASSOC.

Architectural Consultants

Willow Lodge
Horseshoe Road
Spalding
Lincs
PE11 3JA

Tel/fax :- 01775 767968
E-mail :- willowlodge@zoom.co.uk
Mobile phone :- 07710 815044

Client
MS A BATES

Project
RESIDENTIAL DEVELOPMENT
Land between CRADGE BANK & RIVER BANK.
SPALDING.
LINCS.

Drawing
INDICATIVE LAYOUT PLAN

Scale 1:200

Date Dec'06 Drawn AL

Dwg No: 06/25/01 Rev.