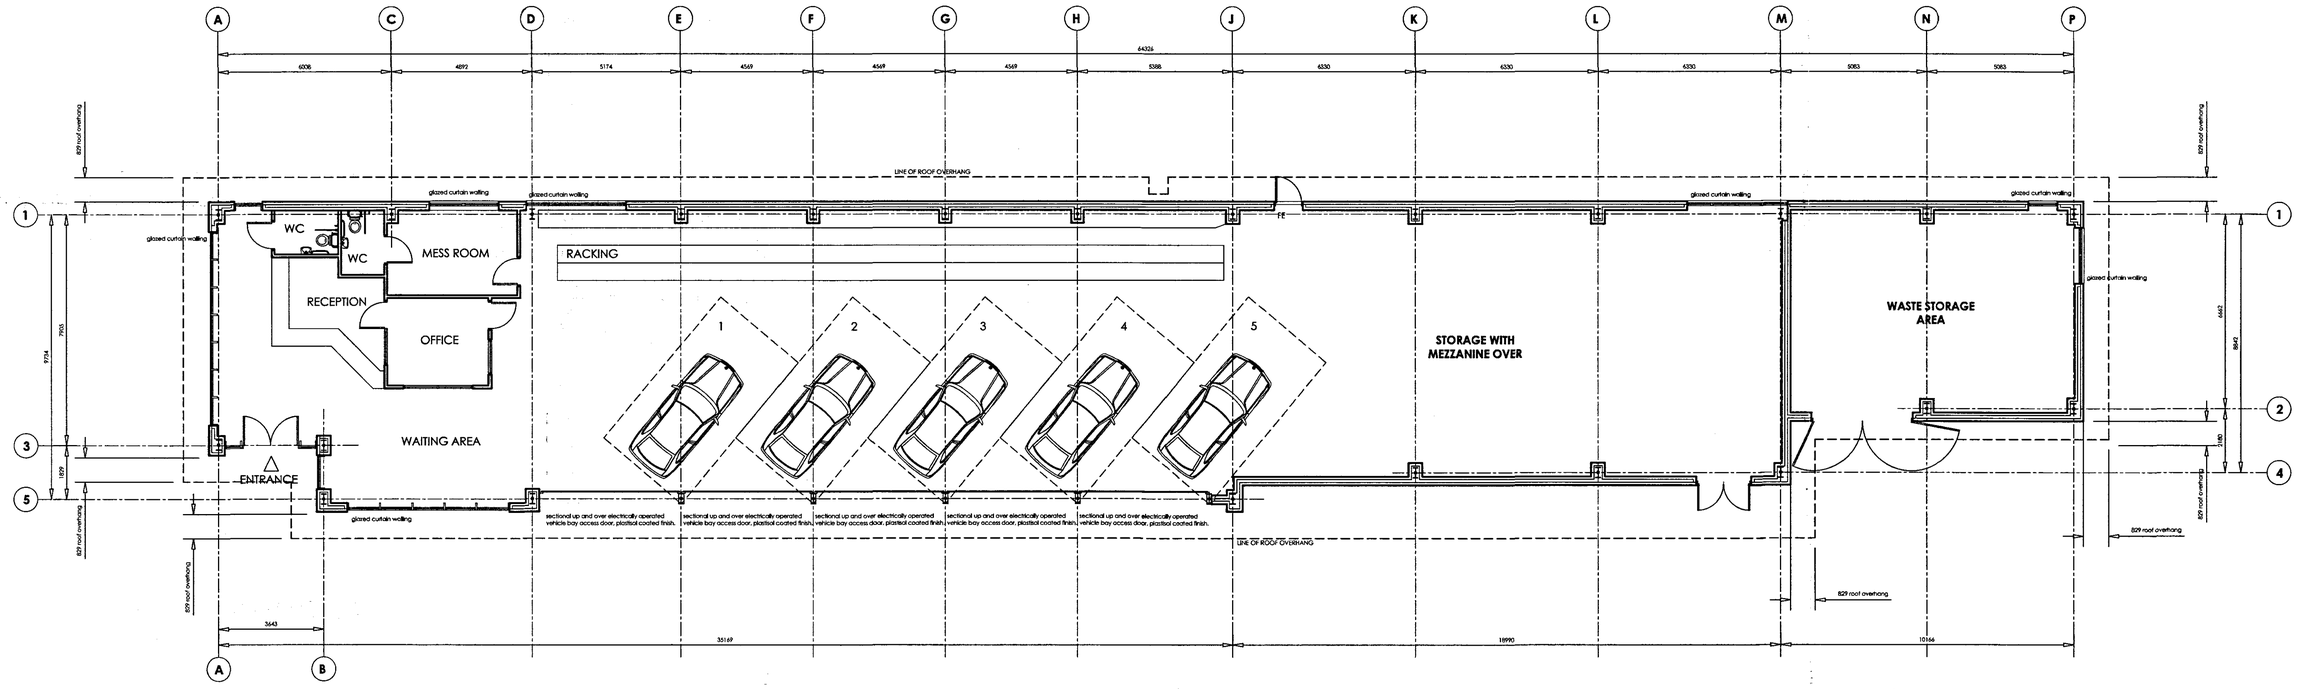


PROPOSED FLOOR LAYOUT PLAN

SCALE 1:100

SHDC
Planning & Development
- 1 MAY 2008
Ref: 0538/08

DETERMINED PLAN

Revisions

Preliminary | For Construction

david trundley design services
salgate barn
billington road
tilney all saints
kings lynn
norfolk pe34 4ry
t - 01553 617700
f - 01553 617874

Project Title:
BUSH TYRES
PROPOSED FACILITY
SPALDING

Drawing Title:
PROPOSED BUILDING LAYOUT PLAN

Scale:	Date:	Drawn:
1:100 @A1	31.1.08	SLB

Drawing Number:
08-20-23

Chartered Institute of Architectural Technologists