


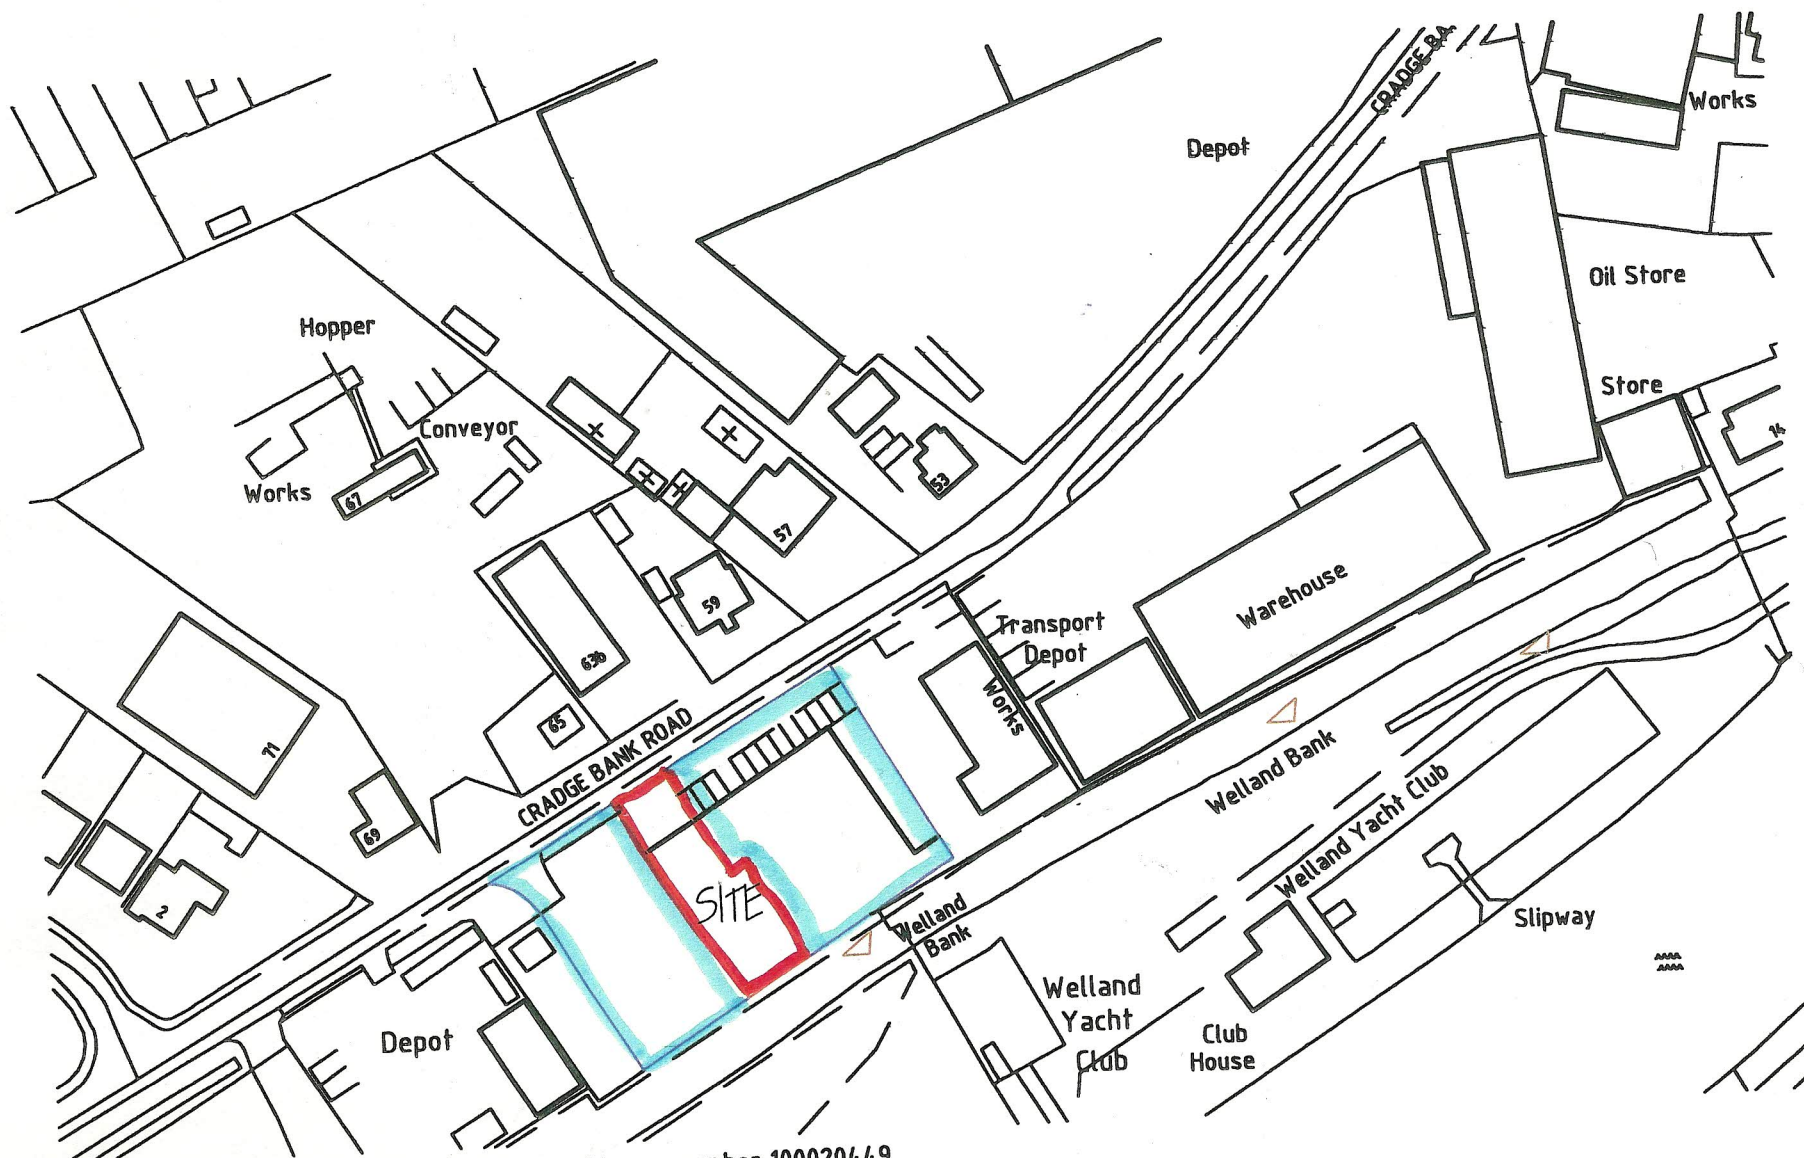

© Crown Copyright 2008. All rights reserved. Licence number 100020449

LOCATION PLAN.
1/1250.