SOUTH HOLLAND DC
HOUSING & PLANNING
23 JUN 2000
Ref:

70CNE (LV)

70CNE (LV)

185PIAS (11kV)

HV CABLE LAID
0.2M FROM 33KV

185PIAS (11kV)

BOURNE – DOWSBY FEN – PARK ROAD

185PIAS (11kV)

SPALDING NO.

SPALDING – P

21P0210
PARK ROAD
SPALDING

300PIAS (11kV)

185AL (11kV,decom)

300PIAS (11kV,decom)

0.06Cu (LV)

300PIAS (11kV)

300PIAS (11kV)

300PIAS (11kV)

300PIAS (11kV)


0.1Cu (LV)
0.1Cu (11kV,decom)
0.1Cu (11kV,decom)
300PIAS (11kV)

0.1Cu (LV,decom)
120CNE (LV,decom)

0.1Cu (LV)

120CNE (LV)

Scale 1:500 /LV, 11kV, 33kV, 25kV, 132kV		TF24522362 (524528,323621)	
Sheet 1 of 1	Dave Bushell	17/06/2000	

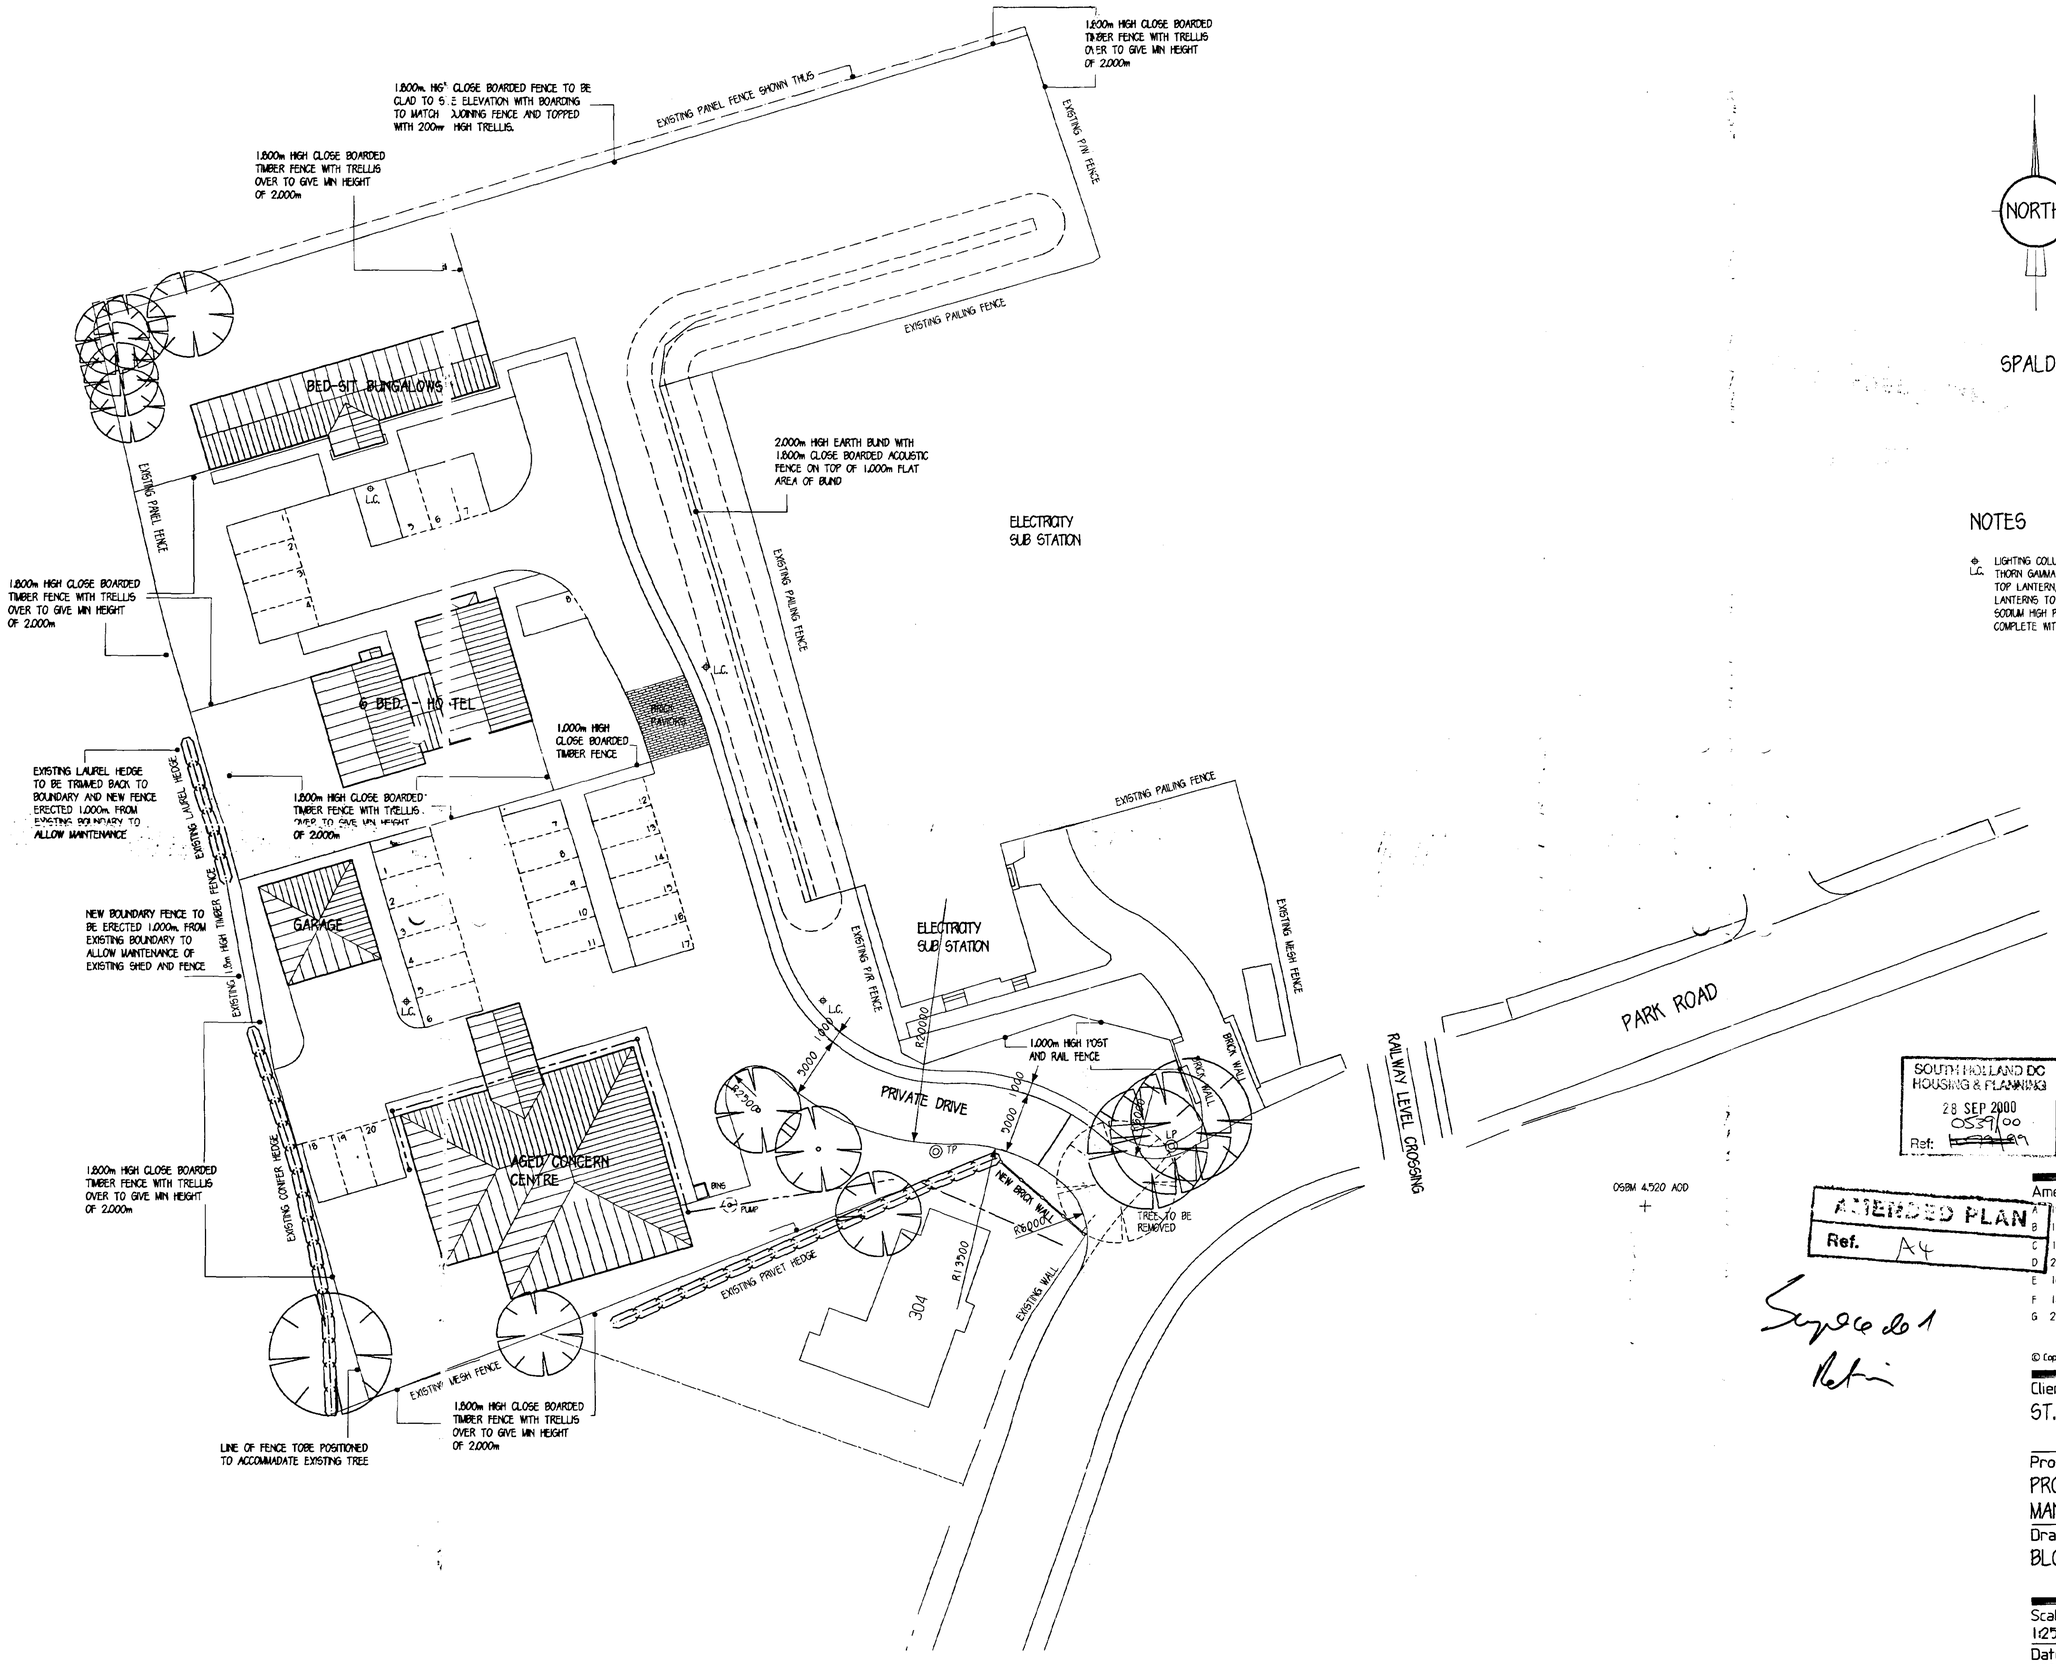

NOTES

L.C. LIGHTING COLUMNS TO BE THORN GAMMA SIX POST TOP LANTERN, 4.000m HIGH. LANTERNS TO BE 70 WATT, SODIUM HIGH PRESSURE COMPLETE WITH PHOTO-CELL

SOUTH HOLLAND DC HOUSING & PLANNING
28 SEP 2000
053900
Ref: H/99/89

AMENDED PLAN
Ref. A4

Signed
Date

Langwith Design Associates

Architectural Design Consultants
registered office
72 Church Street
Holbeach
Spalding
Lincolnshire PE12 7LL
telephone: Holbeach (01406) 425766
fax: Holbeach (01406) 425766

Amendments

A	12/04/00	NOTES ON FENCING ADDED.
B	13/04/00	1.000m HIGH POST & RAIL FENCE RE-ALIGNED.
C	17/04/00	DIMENSIONS ADDED TO ROAD.
D	27/04/00	FURTHER NOTES ON FENCING ADDED.
E	10/08/00	NOTES ON STREET LIGHTING ADDED.
F	14/08/00	FURTHER NOTES ON FENCING ADDED.
G	27/09/00	NEW FENCE RE-POSITIONED 1.000m FROM EXISTING FENCE AT REAR OF SITE.


© Copyright Reserved

Client
ST. MATTHEWS SOCIETY.

Project
PROPOSED 6 BED. HOSTEL, MANAGERS FLAT & 4No. FLATS.

Drawing
BLOCK PLAN

Scale		Drawn	Checked
1:250		A.D.H.	C.J.P.
Date	No.		Ref.
APRIL '00	LDA/065/01		G

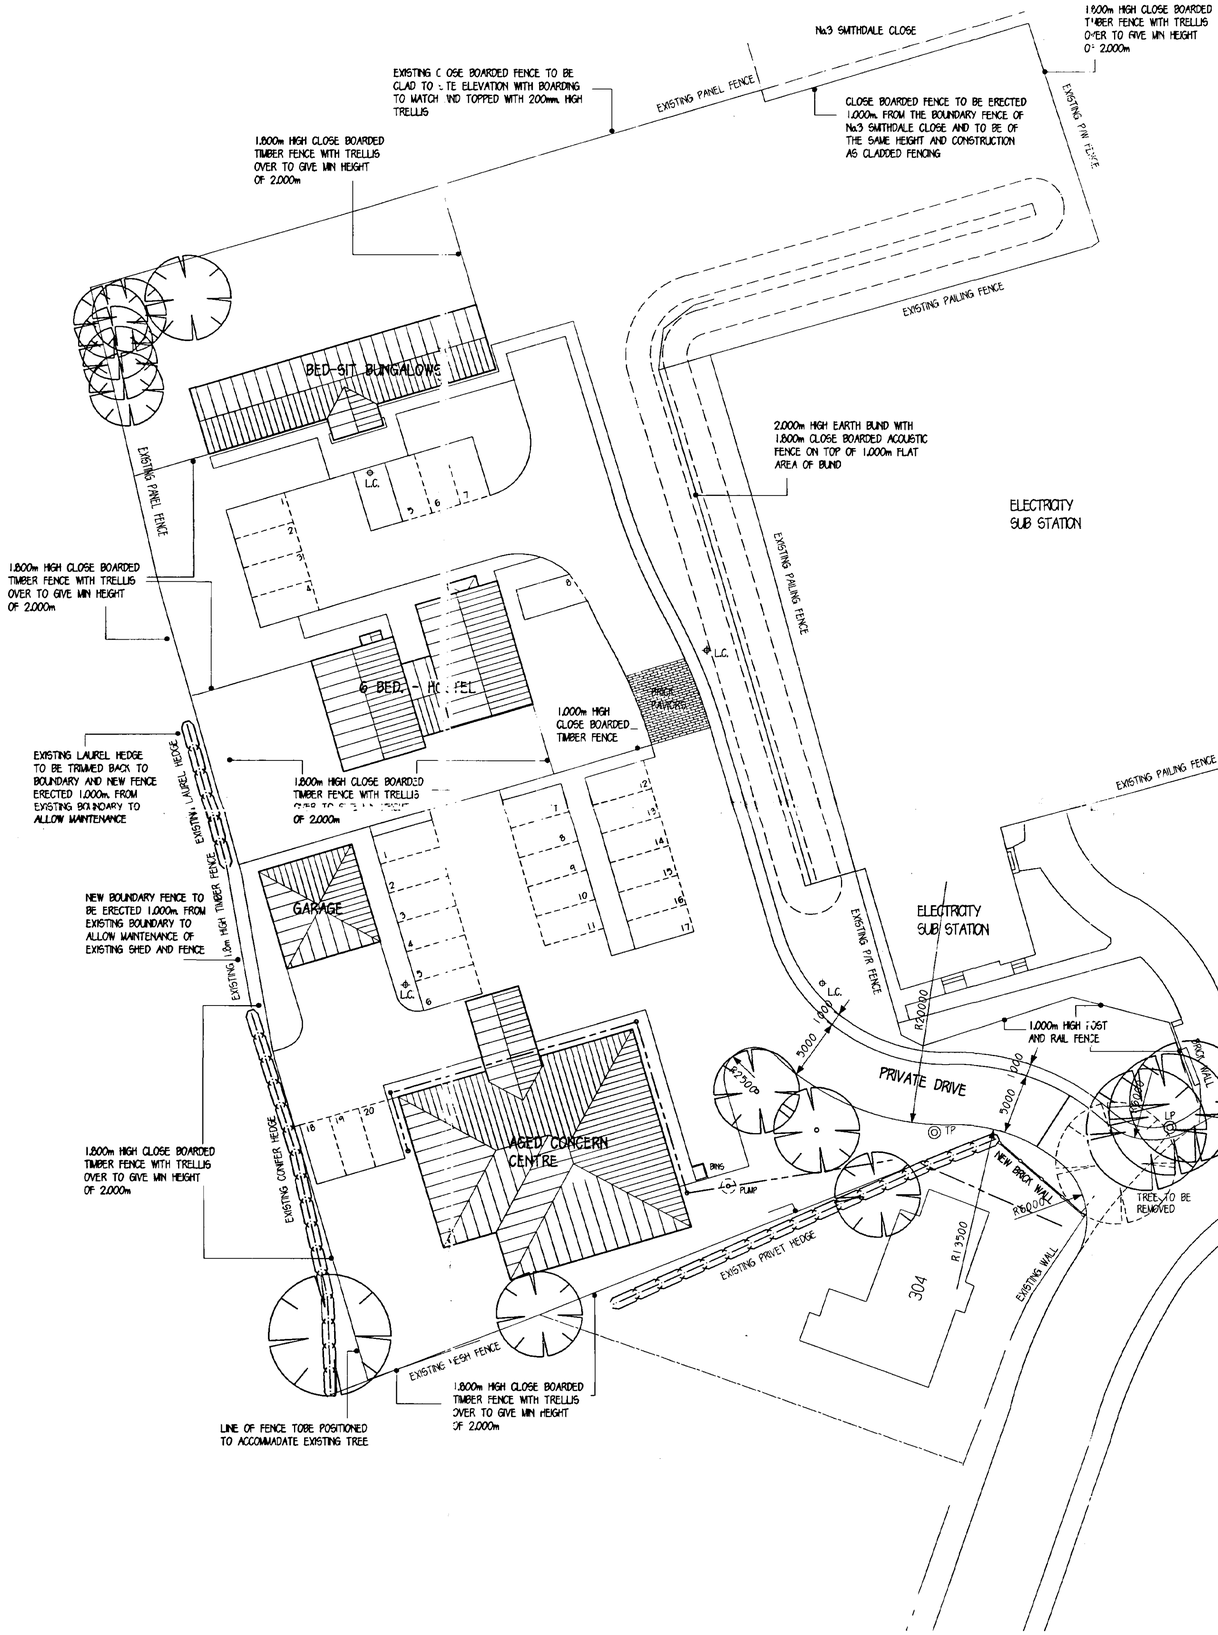

NOTES

Φ L.C. LIGHTING COLUMNS TO BE THORN GAMMA SIX POST TOP LANTERN, 4.000m. HIGH. LANTERNS TO BE 70 WATT, SODIUM HIGH PRESSURE COMPLETE WITH PHOTO-CELL

Langwith Design Associates

Architectural Design Consultants
registered office
72 Church Street
Holbeach
Spalding
Lincolnshire PE12 7LL
telephone: Holbeach (01406) 425766
fax: Holbeach (01406) 425766

Amendments

A	12/04/00	NOTES ON FENCING ADDED.
B	13/04/00	1.000m HIGH POST & RAIL FENCE RE-ALIGNED.
C	17/04/00	DIMENSIONS ADDED TO ROAD.
D	27/04/00	FURTHER NOTES ON FENCING ADDED.
E	10/06/00	NOTES ON STREET LIGHTING ADDED.
F	14/08/00	FURTHER NOTES ON FENCING ADDED.
G	27/09/00	NEW FENCE RE-POSITIONED 1.000m FROM EXISTING FENCE AT REAR OF SITE.
H	17/10/00	FENCE TO REAR OF SITE RE-ALIGNED.

© Copyright Reserved

SOUTH HOLLAND HOUSING 17 OCT 2000 Ref: ~~00/00~~ 539/00

AMENDED PLAN Rev. A4


DETERMINED PLAN

Client
ST. MATTHEWS SOCIETY.

Project
PROPOSED 6 BED. HOSTEL, MANAGERS FLAT & 4No. FLATS.

Drawing
BLOCK PLAN

Scale		Drawn	Checked
1:250		A.D.H.	C.J.P.
Date	No.		Ref.
APRIL.'00	LDA/065/01		H

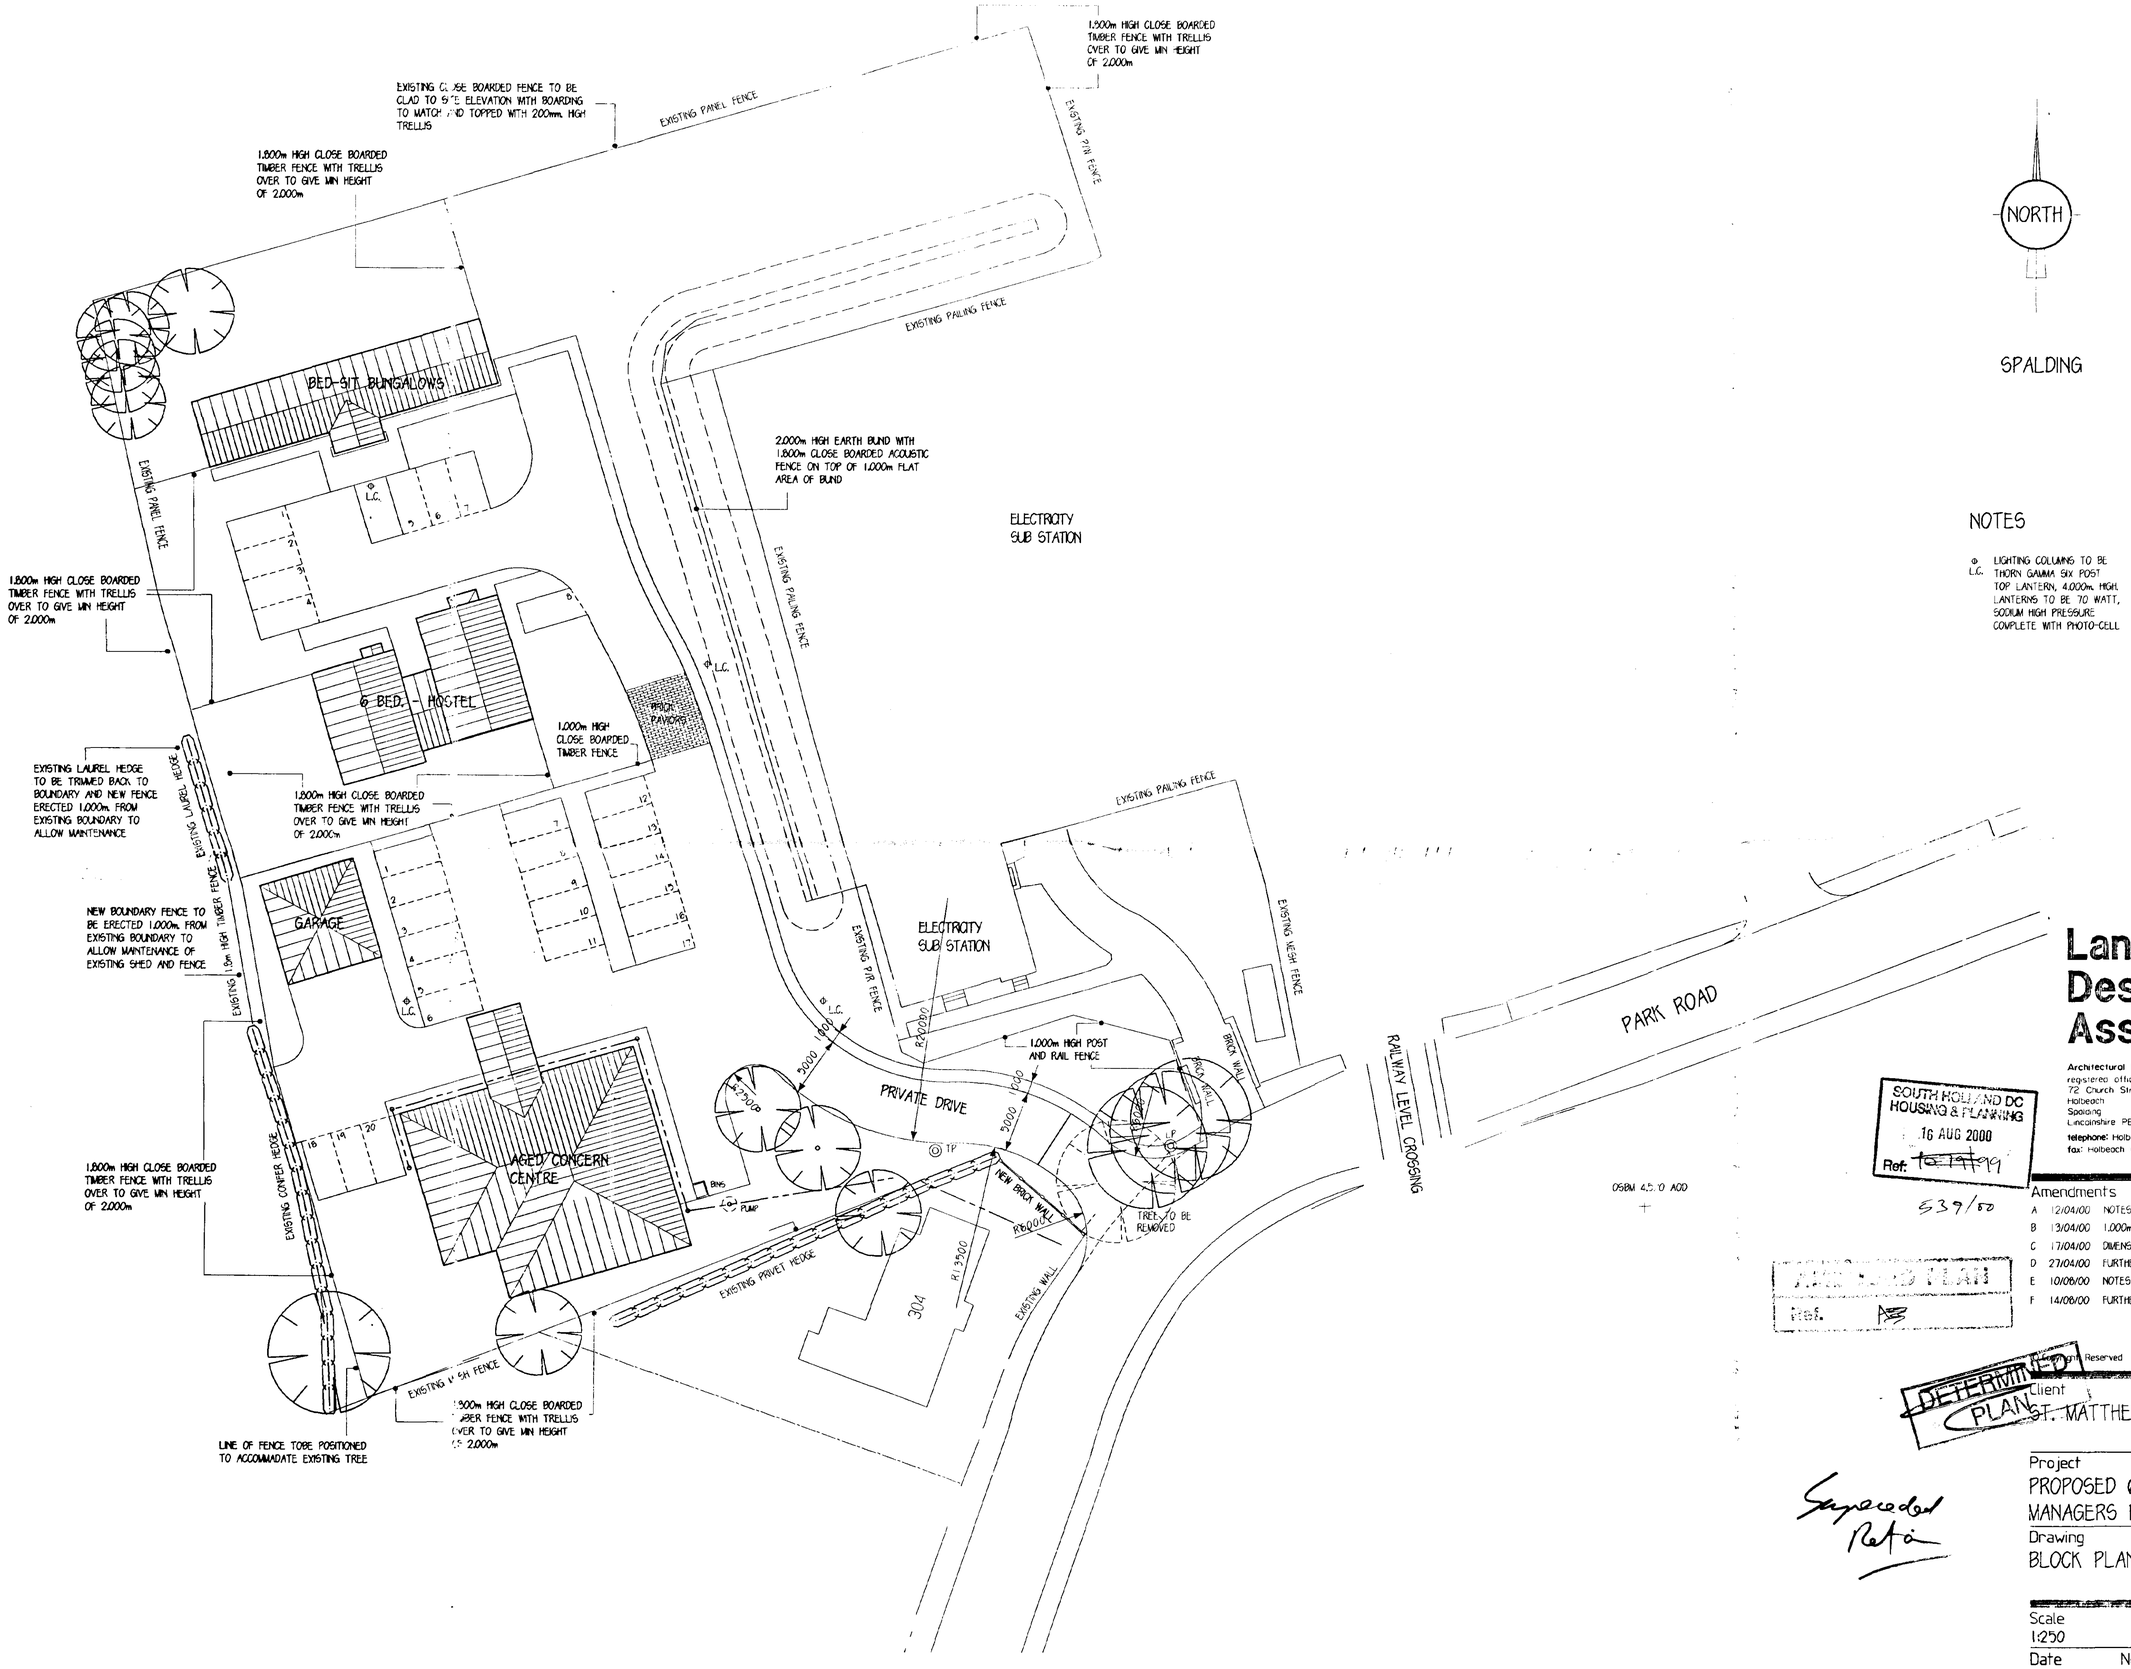

NOTES

⊕ L.C. LIGHTING COLUMNS TO BE THORN GAMMA SIX POST TOP LANTERN, 4.000m HIGH. LANTERNS TO BE 70 WATT, SODIUM HIGH PRESSURE COMPLETE WITH PHOTO-CELL

Langwith Design Associates

Architectural Design Consultants
registered office
72 Church Street
Holbeach
Spalding
Lincolnshire PE12 7LL
telephone: Holbeach (01406) 425766
fax: Holbeach (01406) 425766

SOUTH HOLLAND DC HOUSING & PLANNING
16 AUG 2000
Ref: ~~TO 19 99~~

539/50

BLOCK PLAN
Ref. AB

Superseded Ref.

DETERMINED PLAN

© Langwith Reserved

Amendments


A	12/04/00	NOTES ON FENCING ADDED.
B	13/04/00	1.000m HIGH POST & RAIL FENCE RE-ALIGNED.
C	17/04/00	DIMENSIONS ADDED TO ROAD.
D	27/04/00	FURTHER NOTES ON FENCING ADDED.
E	10/08/00	NOTES ON STREET LIGHTING ADDED.
F	14/08/00	FURTHER NOTES ON FENCING ADDED.

Client
ST. MATTHEWS SOCIETY.

Project
PROPOSED 6 BED. HOSTEL, MANAGERS FLAT & 4No. FLATS.

Drawing
BLOCK PLAN

Scale	Drawn	Checked
1:250	A.D.H.	C.J.P.
Date	No.	Ref.
APRIL.'00	LDA/065/01	F

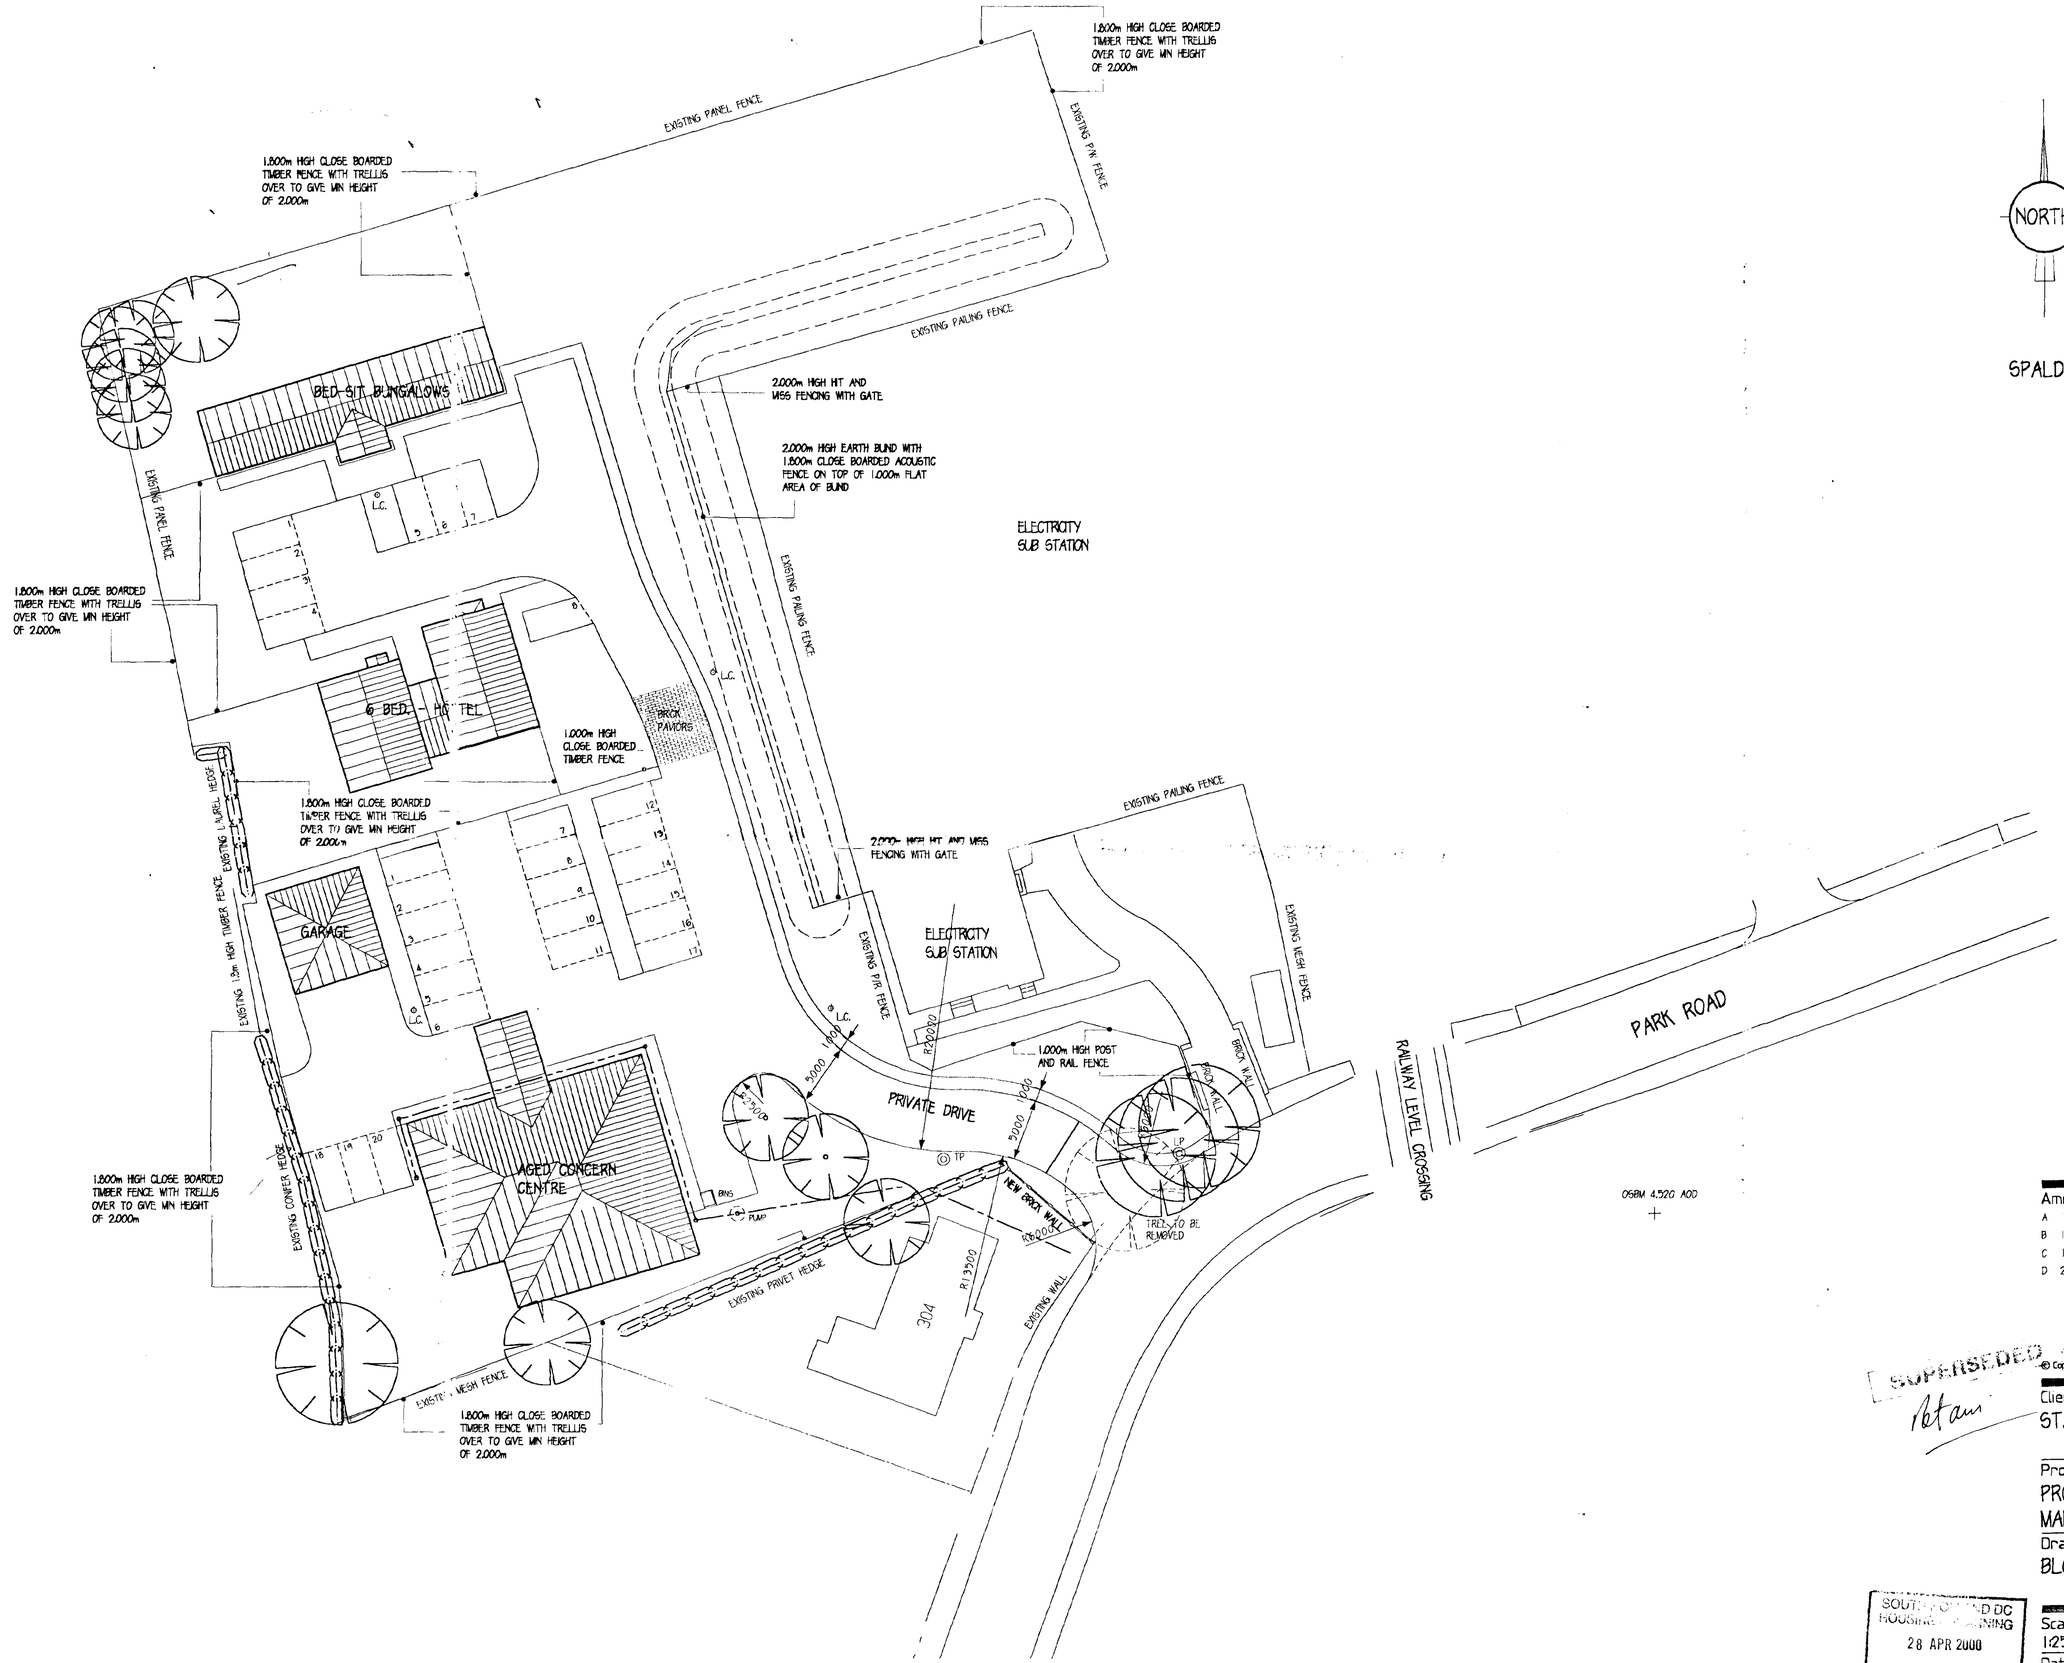

NORTH

SPALDING

Langwith Design Associates

Architectural Design Consultants
registered office
72 Church Street
Holbeach
Spalding
Lincolnshire PE12 7LL
telephone: Holbeach (01406) 425766
fax: Holbeach (01406) 425766

Amendments

A	2/04/00	NOTES ON FENCING ADDED.
B	13/04/00	1.000m HIGH POST & RAIL FENCE RE-ALGNED.
C	17/04/00	DIMENSIONS ADDED TO ROAD.
D	27/04/00	FURTHER NOTES ON FENCING ADDED.

SUPERSEDED

© Copyright Reserved

Client
ST. MATTHEWS SOCIETY.

Project
PROPOSED 6 BED. HOSTEL, MANAGERS FLAT & 4No. FLATS.

Drawing
BLOCK PLAN

SOUTH KESTEVEN DC
HOUSING & PLANNING
28 APR 2000
Ref: S/39/00

Scale		Drawn	Checked
1:250		A.D.H.	C.J.P.
Date	No.		Ref.
APRIL '00	LDA/065/01		D