

North (Front)

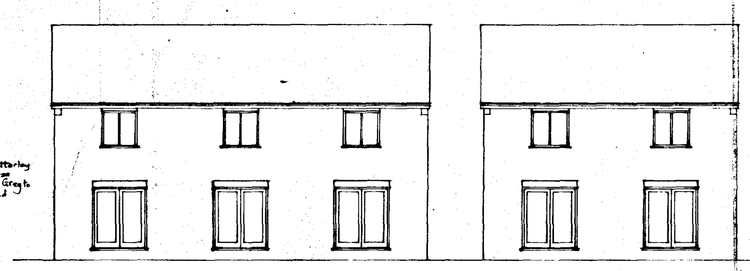

South

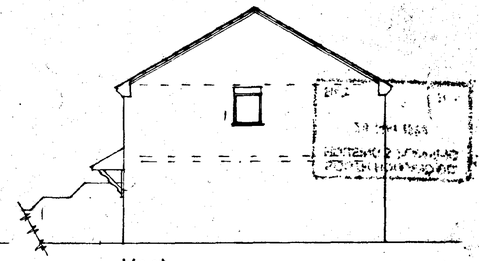

West



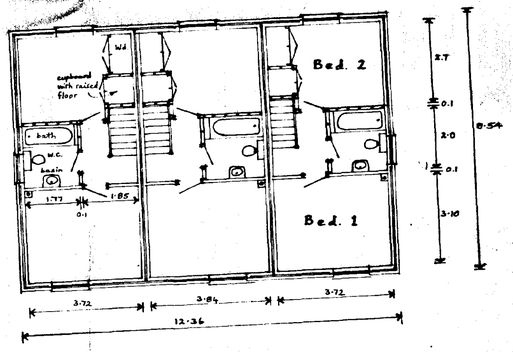

DETERMINED PLAN

SOUTH HOLLAND DC HOUSING & PLANNING 28 MAY 1998 Ref: 0559/98

Brian Harding Construction Ltd.
Residential Development
Albert Street, SPALDING.

Written dimensions to be used in preference to scaled, and all measurements to be verified by checking on site.

Scale 1:100

Local Authority Ref. Planning

Drawing No. 980518

Building Regulations

Date May 1998

A. ROFFE
BUILDING DESIGN & PLANS
1, Green Lane.
SPALDING, Lincs. PE11 2YB
Tel: 01775-723 680

BURNETT

2141 4957