

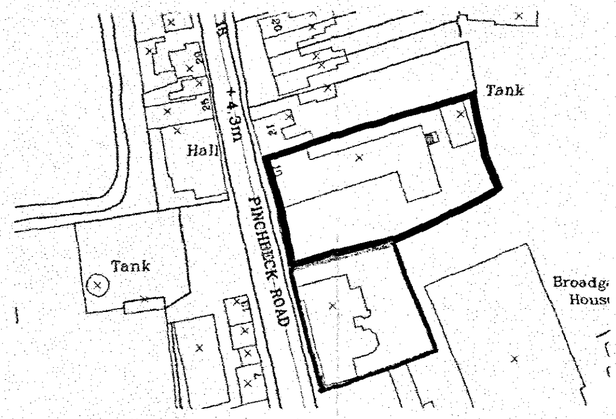


Site Location Plan
Scale 1:1250

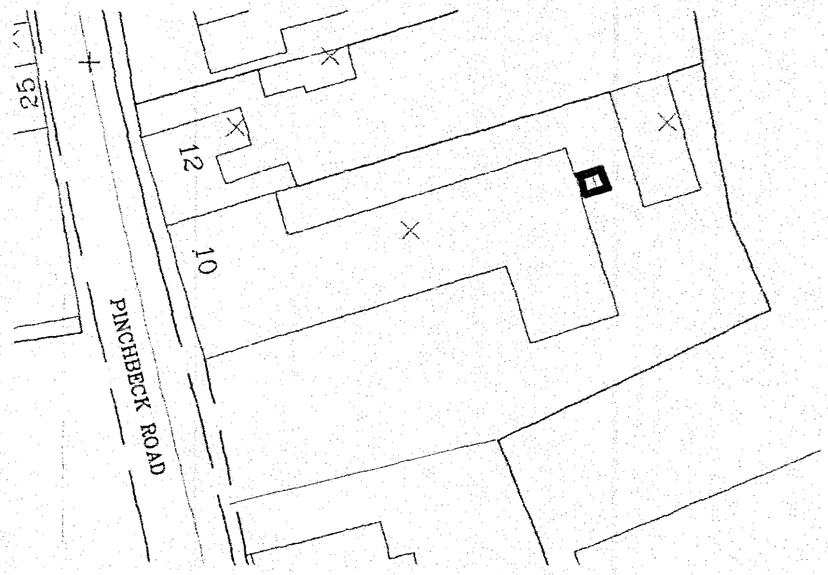


Site Block Plan
Scale 1:500

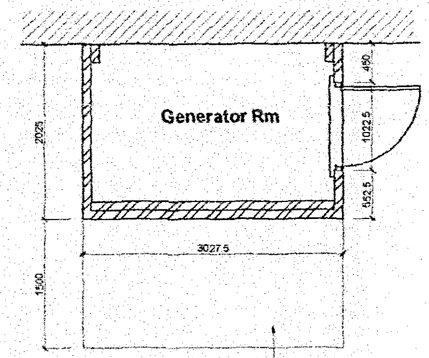


Plan
Scale 1:50

150mm Concrete slab as shown with edges rounded off

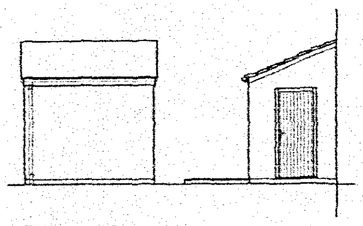

Elevations
Scale 1:100

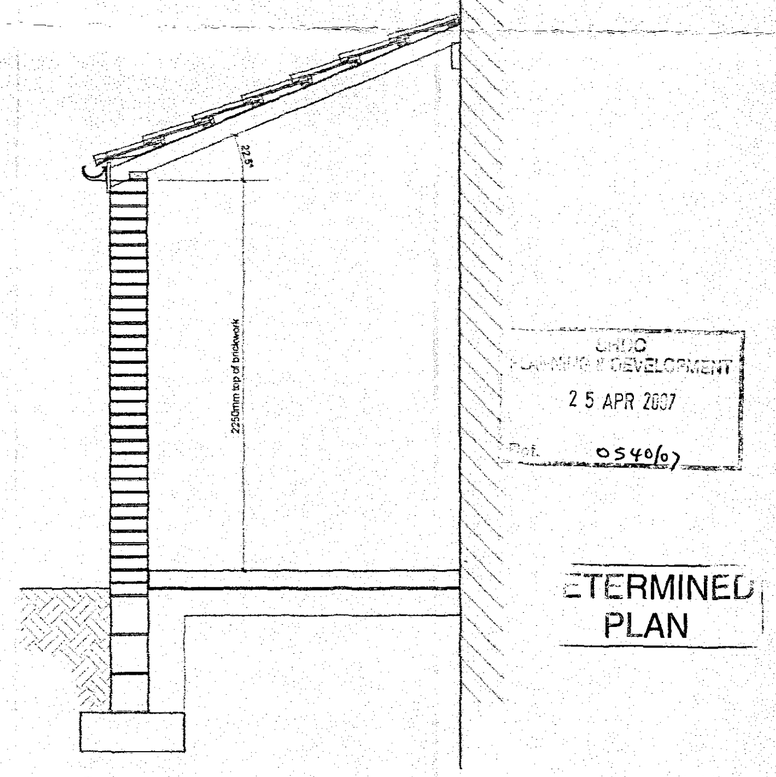

Section
Scale 1:25

rev 'A' - 23.03.07 - Amended to suit Clients Comments

GENERAL CONDITIONS
Contractors are responsible for checking all dimensions on site when work commences and before ordering any materials.Any discrepancies should be brought to the attention of the Client for remedial action before commencing further.

All details shown are based on typical site conditions for that area, any abnormal conditions should be brought to the attention of the Client and Local Authority.

The notes shown are mainly to cover the requirements of Building Regulations and should not be treated as full specification.

No allowance has been made for any Structural Calculations,a "SAP" calculation, Soil Investigation or Flood Risk Assessment if deemed necessary then these will be a chargeable extra.All steel beam sizes shown on drawing are all subject to confirmation from Structural Engineer.

All materials not specified to be of a standard suitable for the work proposed and be fit for purpose.All work to be in accordance with good building practise and all necessary BS codes for Workmanship on Building Sites.

Client :
Rex Andrew Builders
Winsover Rd
Spalding

Site :
Proposed Generator Room at:
Roythornes Soliciters
10 Pinchbeck Road
Spalding

remway Design Ltd
2 Red Lion Street
Spalding
PE11 1SX
Tel / Fax: 01775 768 921
Mobile : 07815 112 058
e-mail: jason@remwaydesign.co.uk

Date : feb07 | Scale : As Noted

Drawing No:
rem 1372 - 01"A"

PLANNING DEVELOPMENT
25 APR 2007
Ref. 0540/07

DETERMINED
PLAN