



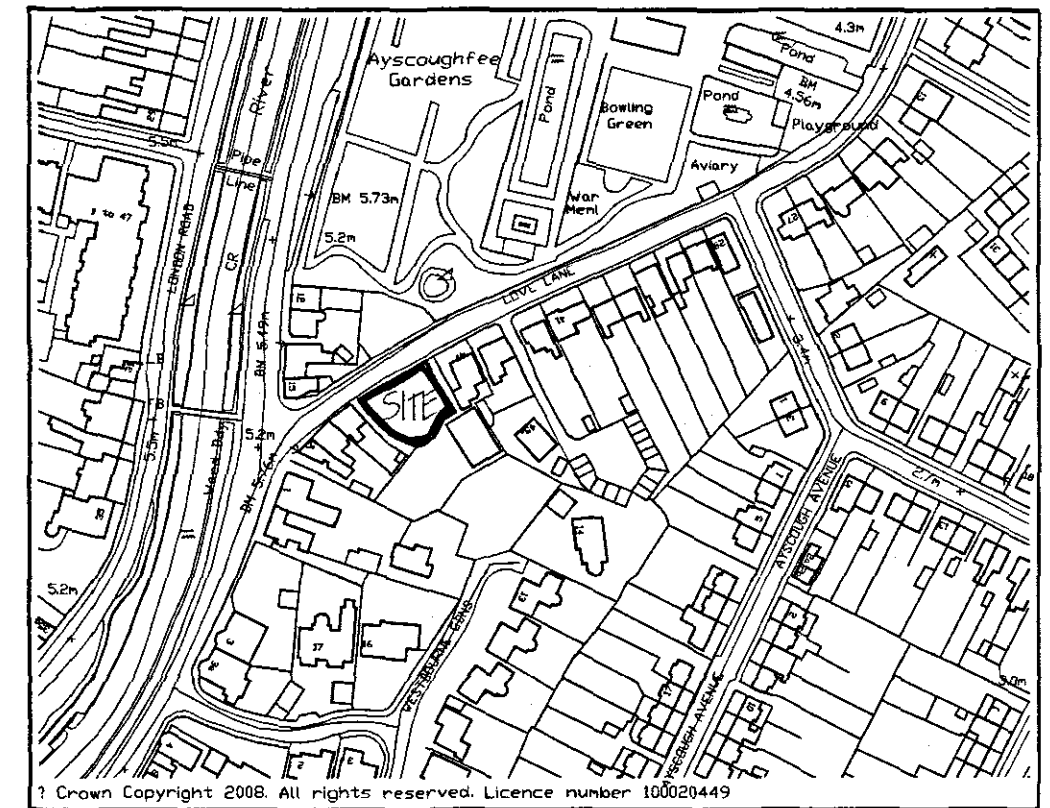

LOCATION PLAN

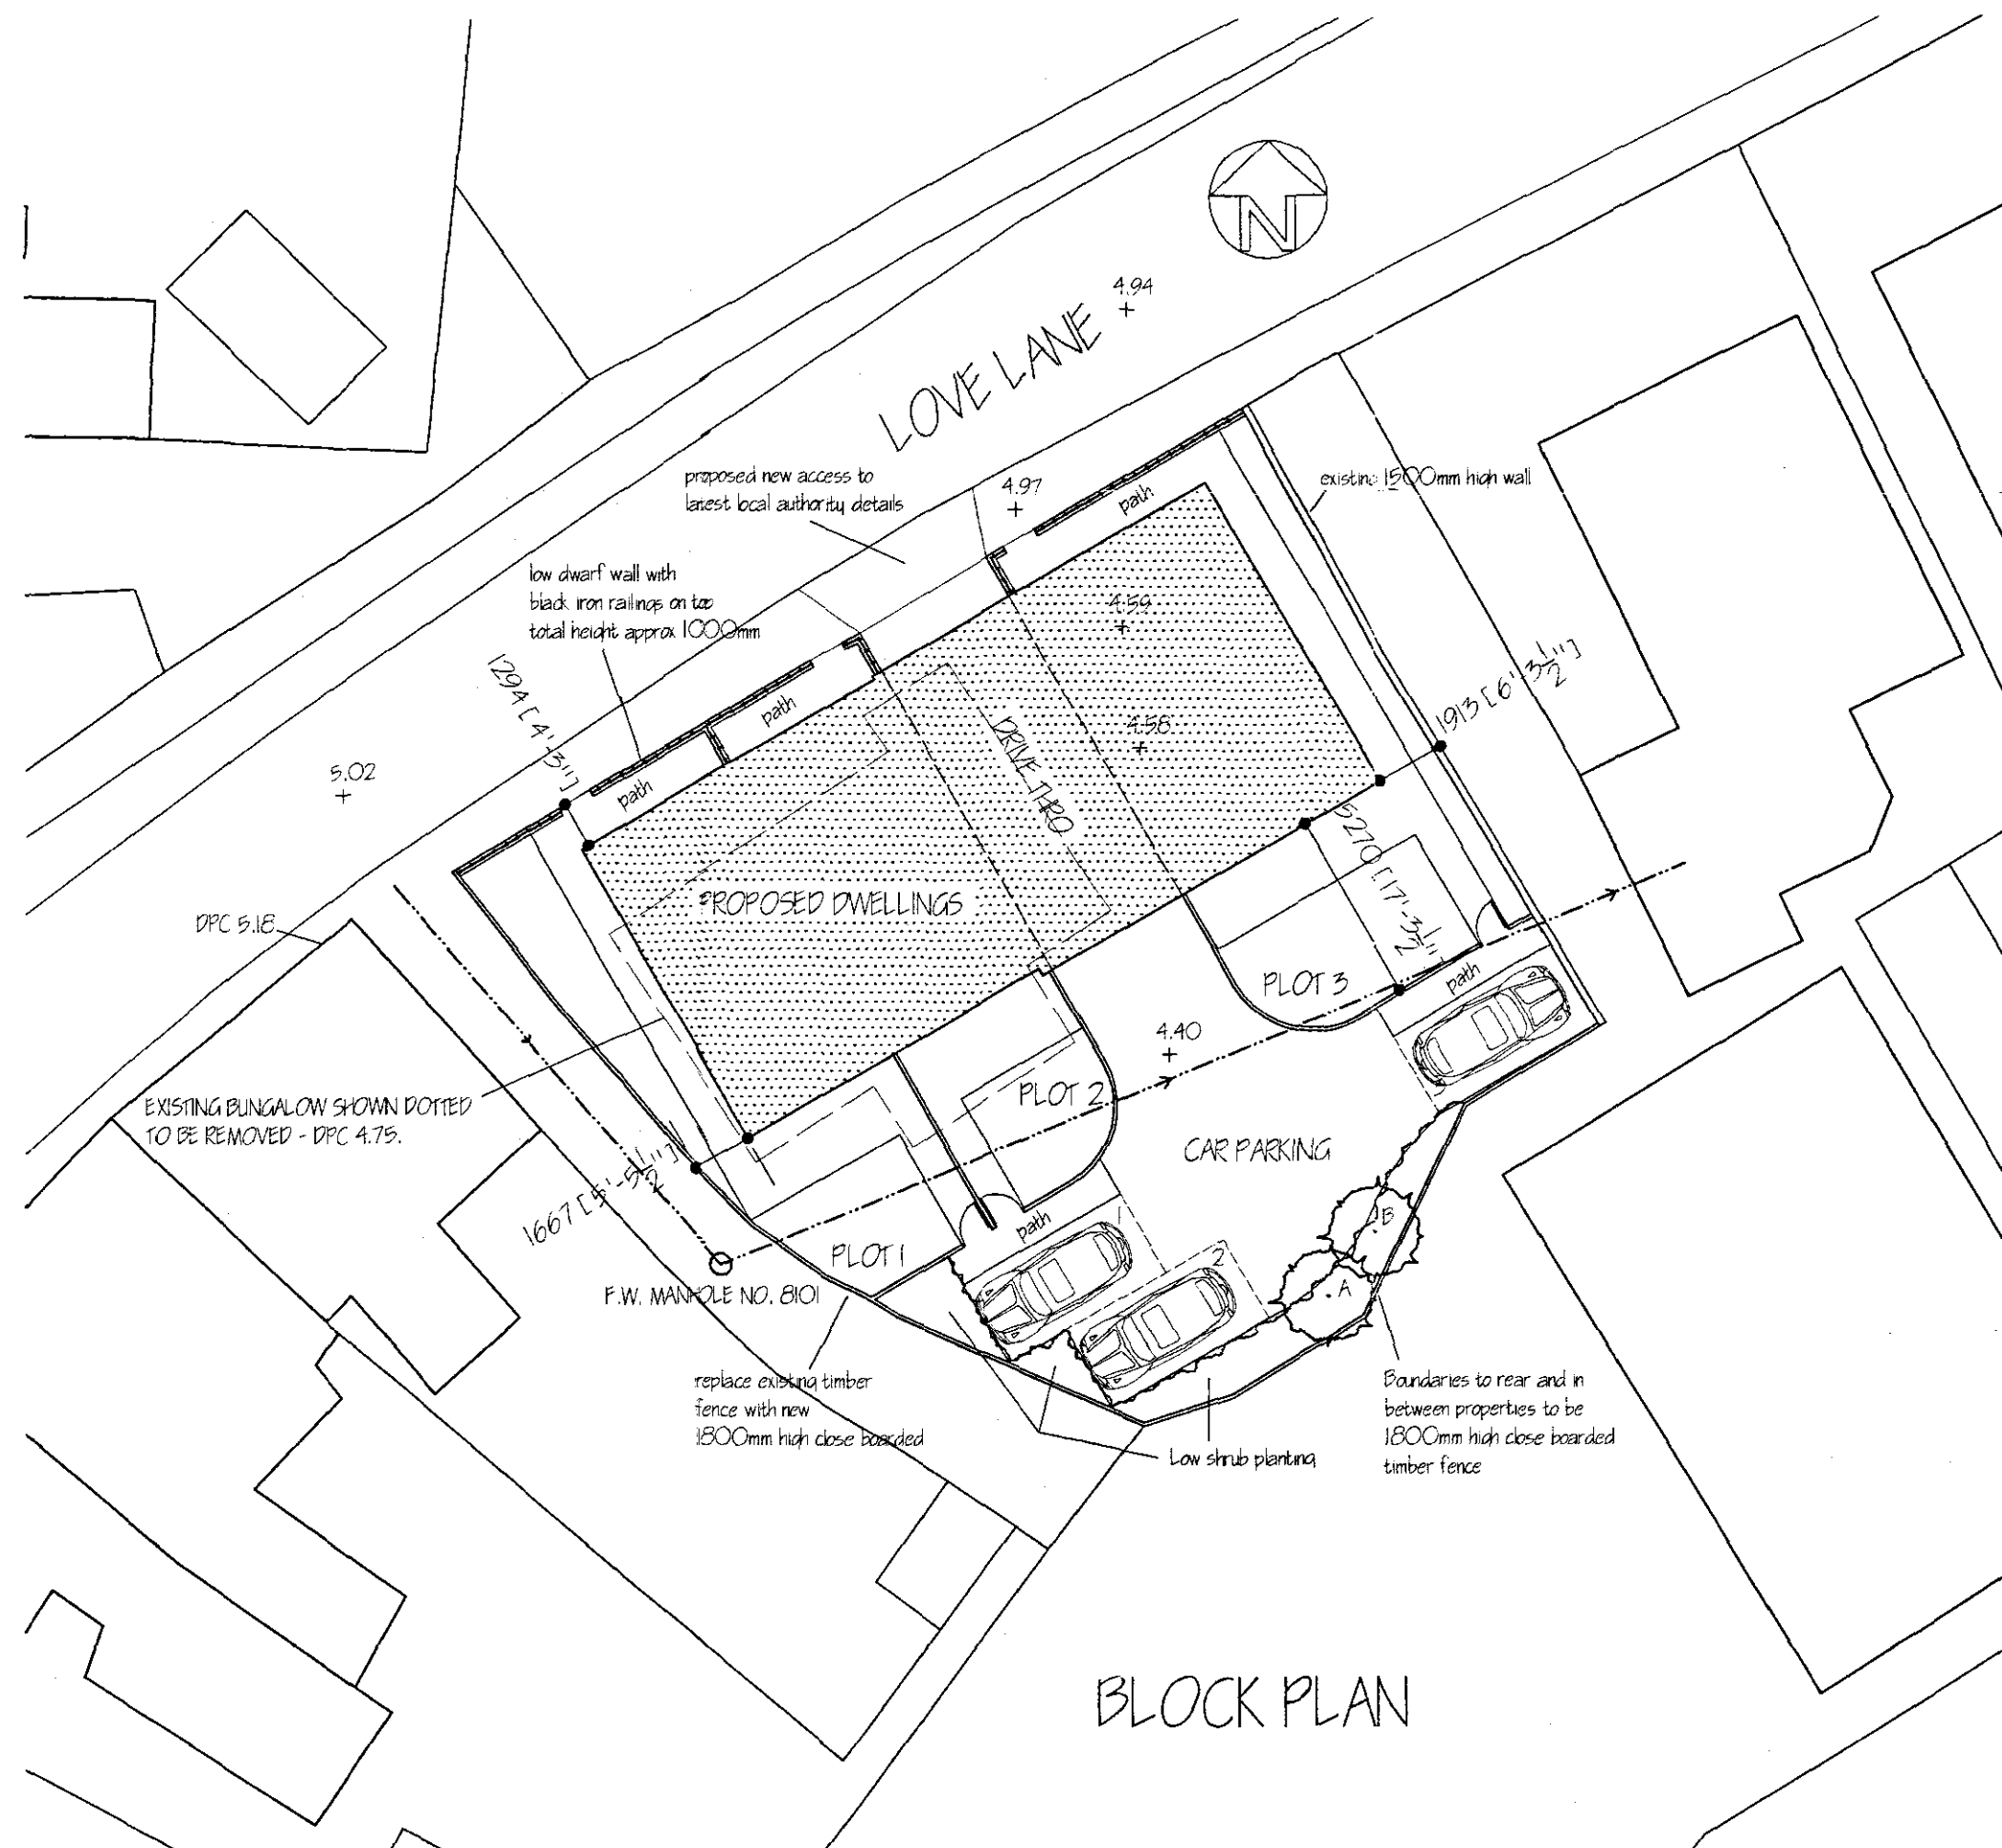

TREE PLANTING

All new trees are to be a variety of the following :-

A- MAGNOLIA

B- CRAB APPLE (MALUS EVERESTE) STANDARD

**DETERMINED
PLAN**

SHDC
Planning & Development
- 2 MAY 2008
Ref: 0542/08

NOTE :-

ALL LEVELS RELATE TO METRES
ABOVE ORDINANCE DATUM NEWLYN.

PROPOSED DPC @ 4.80 ODN.

ref	revision	date

G. R. MERCHANT LTD.
I.ENG AMICE FIWO
**ARCHITECTURAL, STRUCTURAL
AND LAND DRAINAGE
CONSULTANTS**
4 Wrights Mews
12A Park Road, Holbeach,
Spalding, Lincs. PE12 7EE
Tel: 01408 490800
Fax: 01408 425744
E-Mail: gr.merchant@btconnect.com

Project
PROPOSED RESIDENTIAL DEVELOPMENT AT
51 LOVE LANE
SPALDING
Lincs

Client
FENBANK BUILDERS

Drawing
PROPOSED BLOCK AND LOCATION PLANS

Job Ref.
1786/08

Date
APR 2008

Scales
1/200 1/2500

DO NOT SCALE FROM THIS DRAWING
This drawing is copyright and may not be altered, traced, photocopied or used for any other purpose other than that for which it is issued. The General Contractor is to check all dimensions on site and report any discrepancies to the Architect. All details shown on the drawing including foundations are based upon typical and conditions related to the area. No responsibility can be accepted for anomalies or conditions which may be discovered during construction unless reported to the Architect as the design amendments may be considered. Site surveys are recommended in respect of foundations for individual specific site conditions before foundation work is undertaken. This drawing is limited to the amount of information contained and does not purport to contain a full specification of the works. It is solely for the purpose of obtaining Planning / Building Regulation approval. This drawing must not be used as a contract document alone. The works will not be supervised or inspected on site by G.R. Merchant or any representative thereof. It is the client or their appointed agents responsibility to check and supervise, authorisation of materials, adherence to specifications, variations to contract and to be new unless otherwise stated and all components and materials etc. to be used Road and installed etc. in strict accordance with manufacturers instruction and relevant code of practice. Materials shall conform to appropriate British standards specifications or BSIs certificate or European code equivalent. The Employer / Client shall ensure that the selected contractor is competent with and accepts all measures necessary to achieve compliance with Health and Safety legislation for Building sites and Work places. The Employer / Client is advised that should the works need to comply with the Construction Design and Management Regulations an independent Planning Supervisor will be required. The works shall comprise of all that is shown on this drawing and details. Work that may not specifically be shown but may be reasonably inferred as necessary to carry out the works shall be deemed to be included. It is the job / site managers responsibility to be aware of the Party Wall Act, Act 1996; when building in close proximity to adjoining neighbours boundaries.