


T □ Telephone Socket


L □ Light switch (Number off)

A □ Plug socket (Number off)

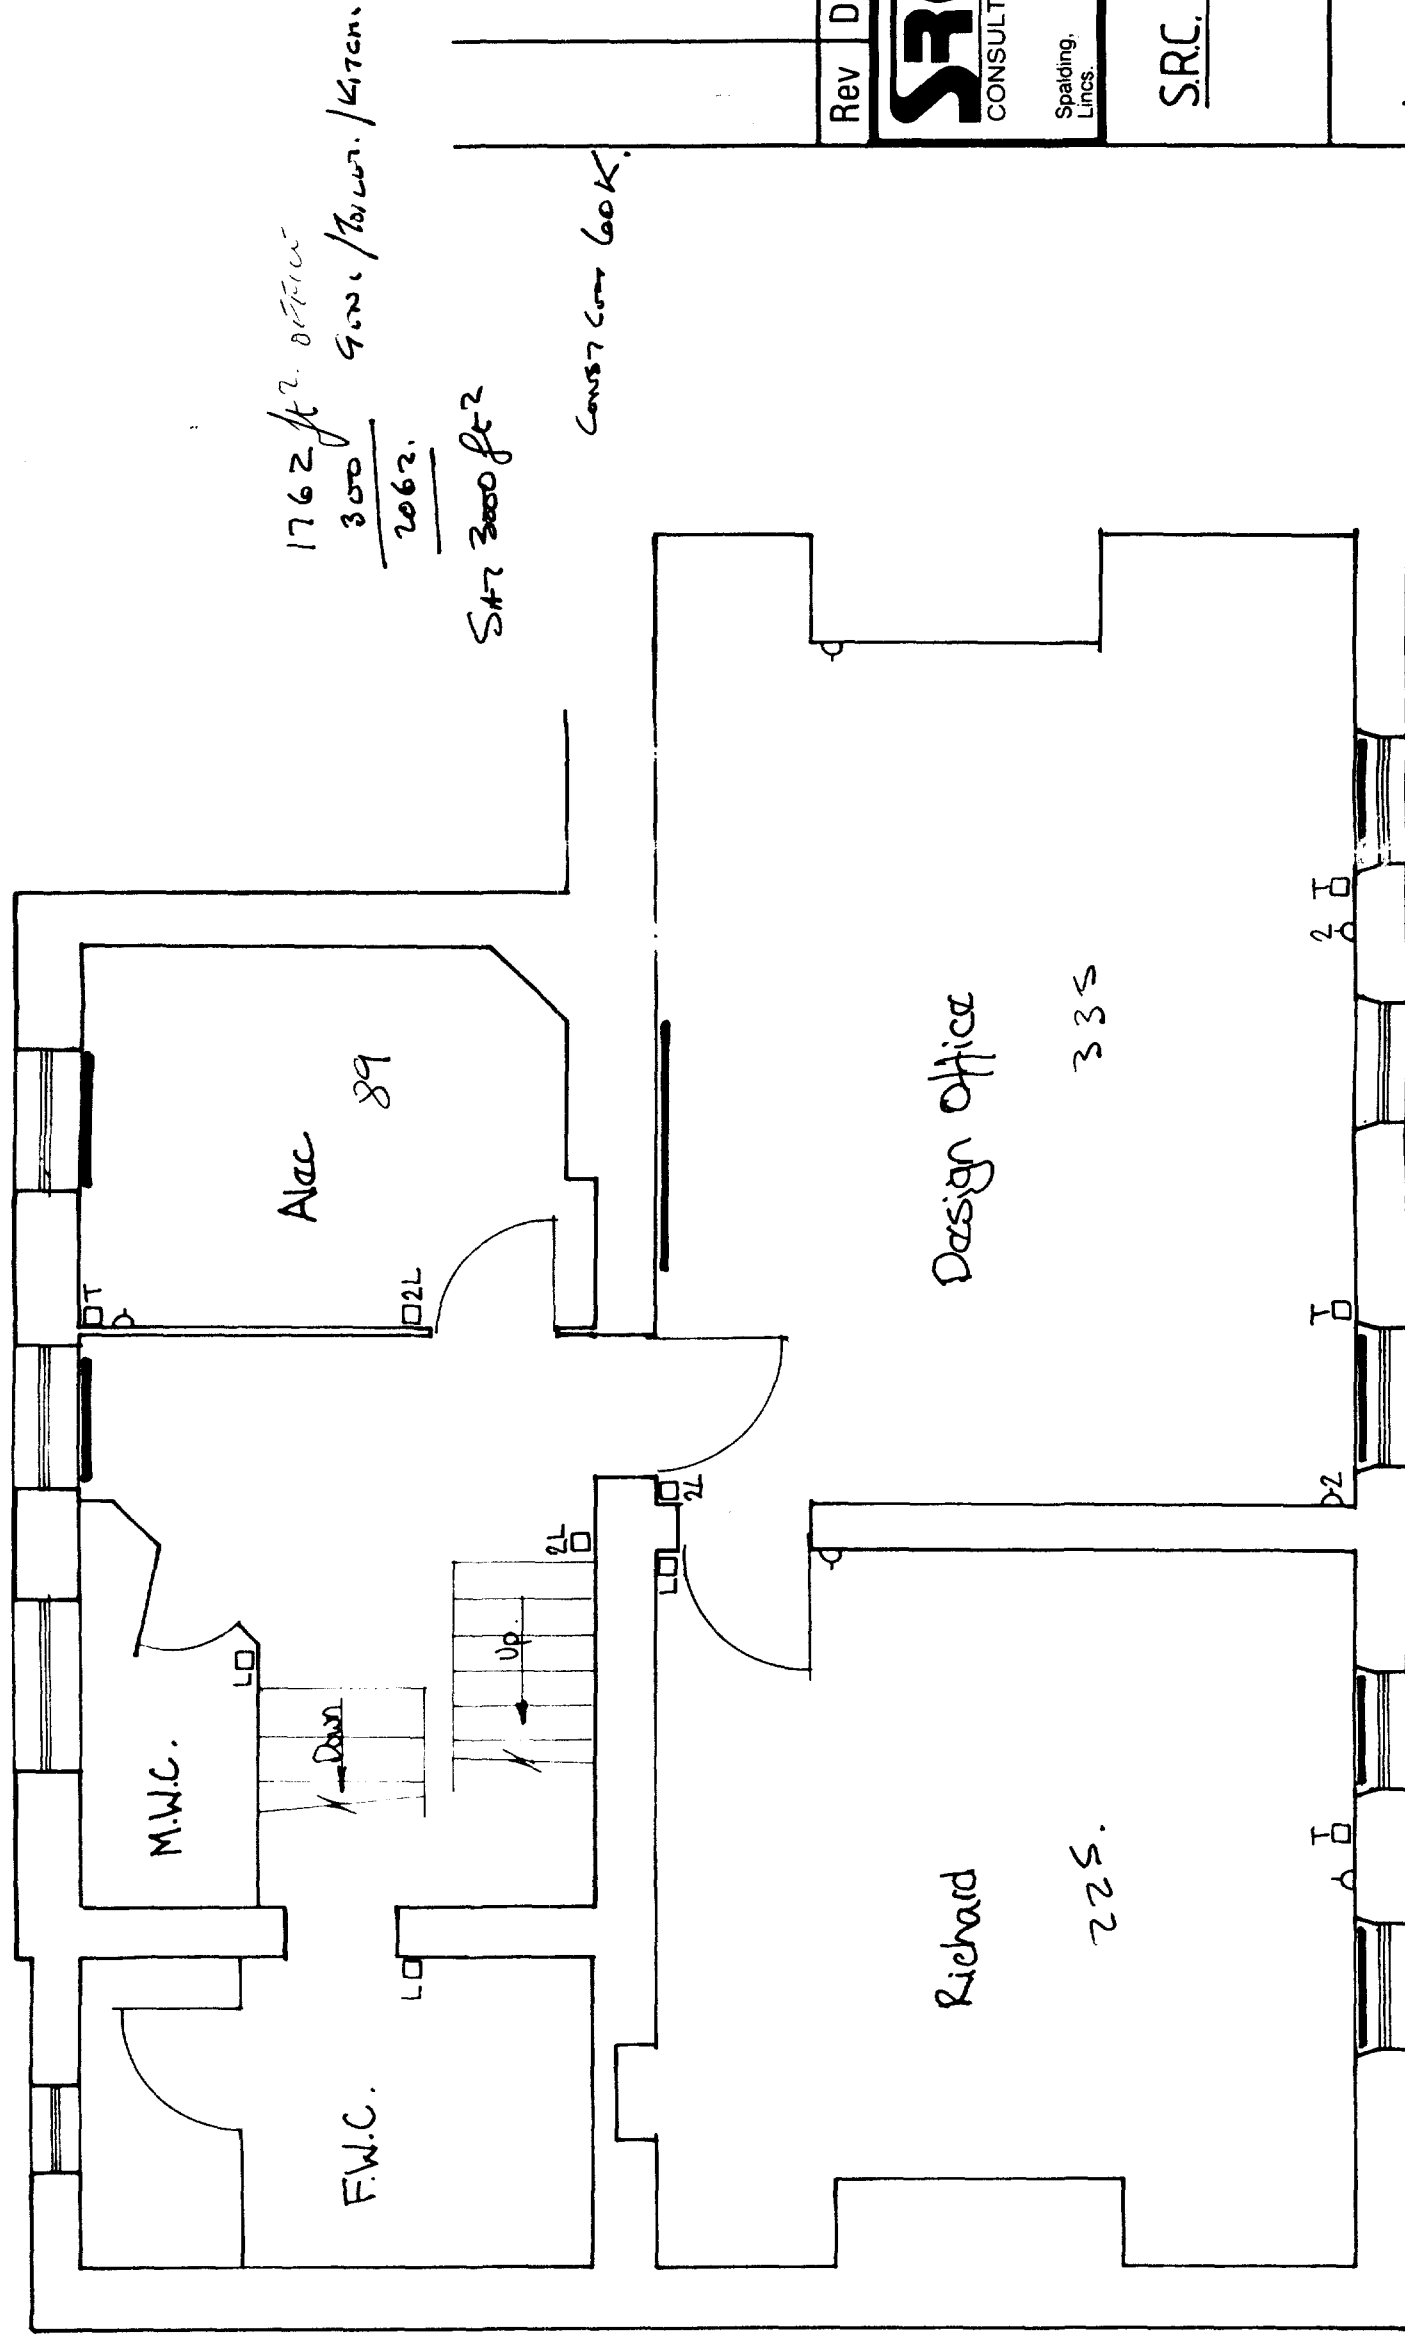


First Floor


Rev	Date	Remarks
SRC SIDEBOTTOM RICHARDSON CHENG LTD CONSULTING STRUCTURAL AND CIVIL ENGINEERS Spalding, Lincs.		
<u>S.R.C. Spalding Offices</u>		
Layout of Offices		
Scale	1:50 approx	
Date		
Drawn	Michael Briggs	
DRAWING No. SRC/02		REV.

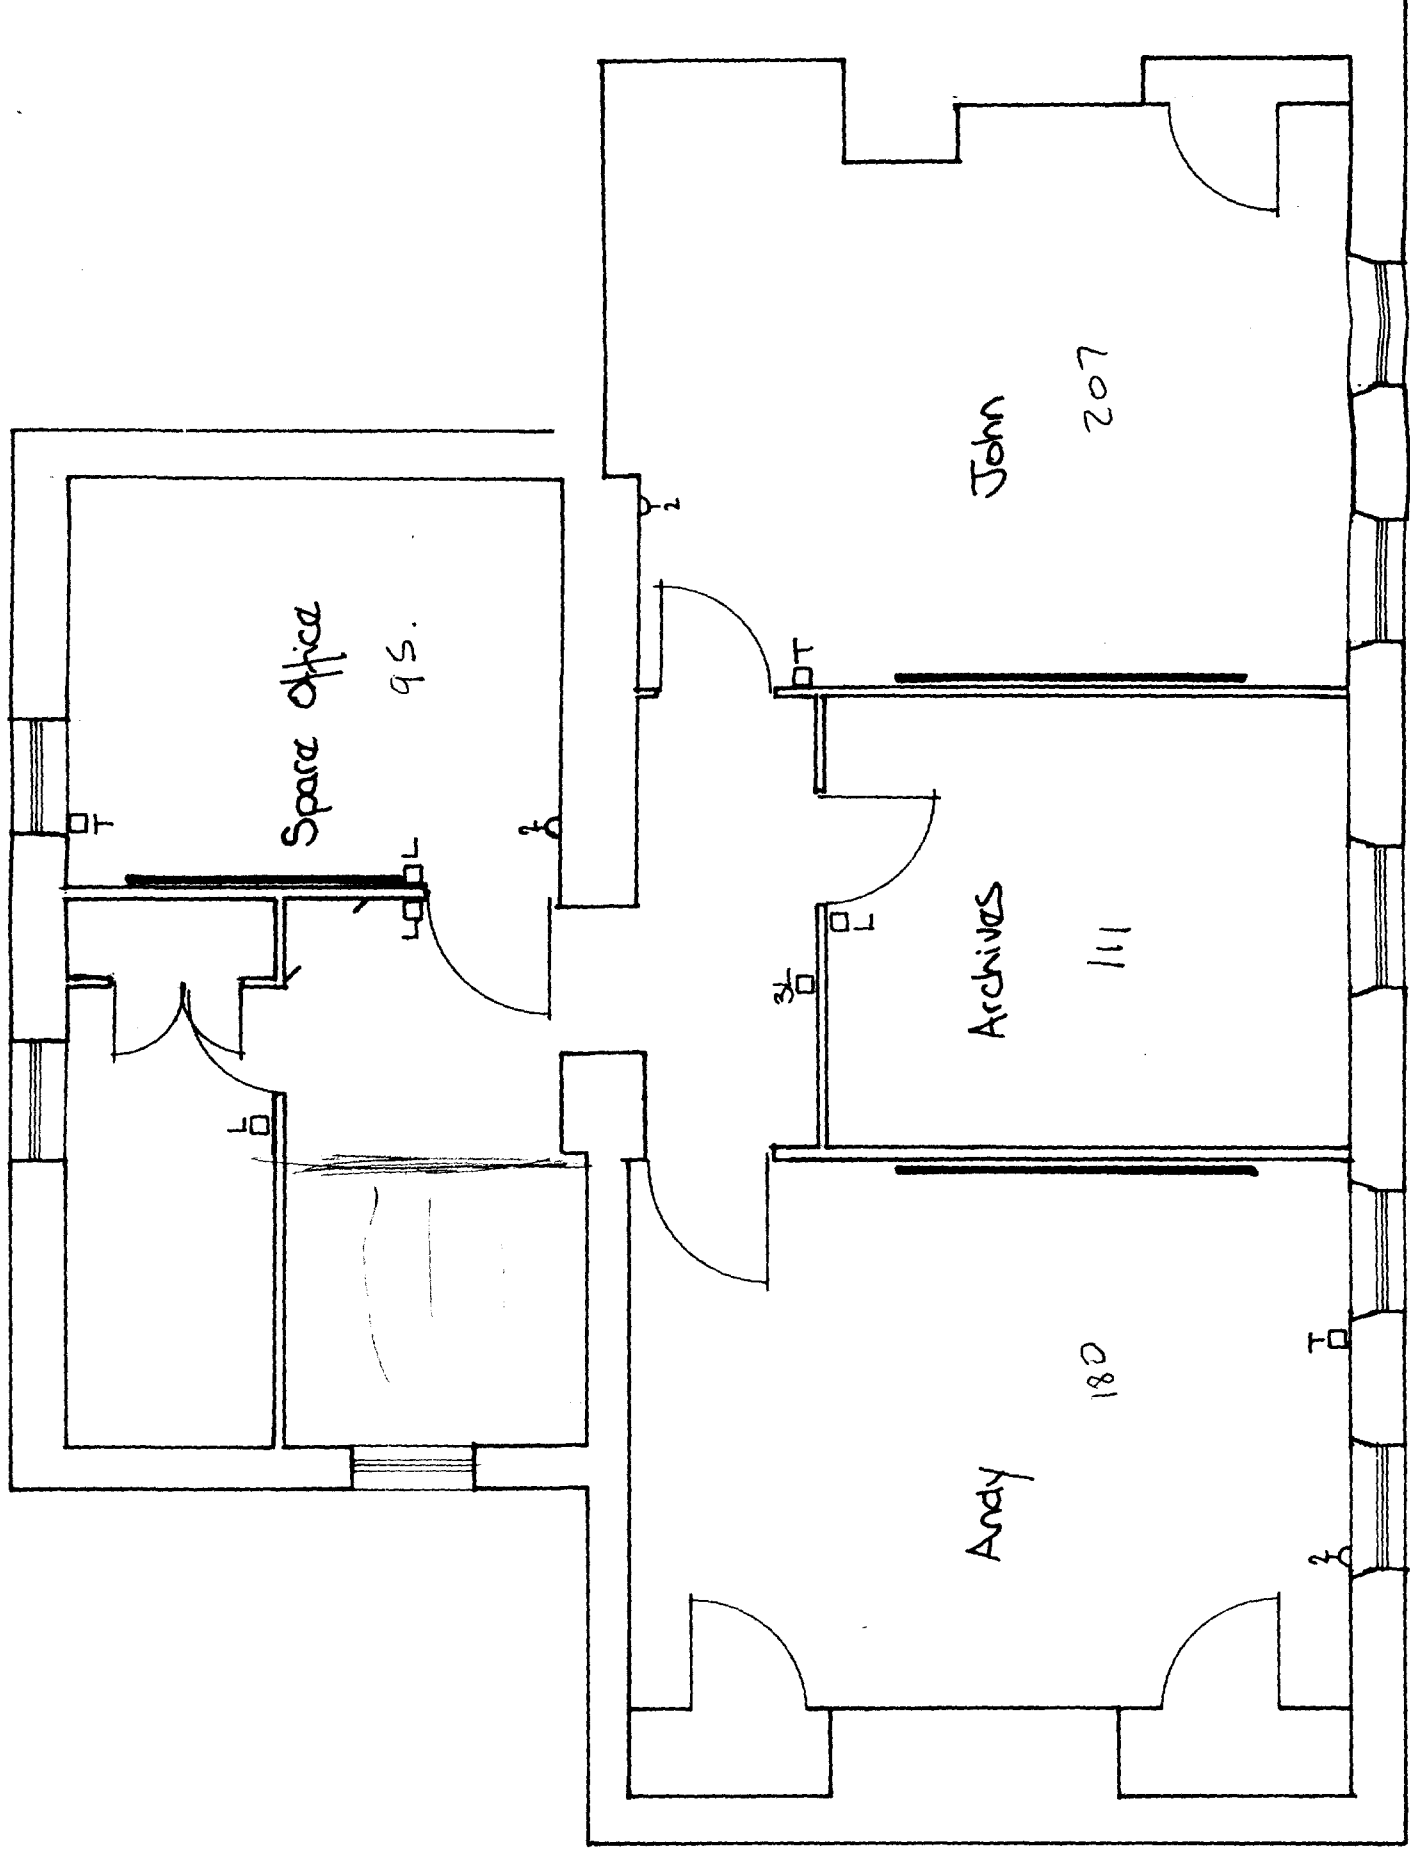



Second Floor

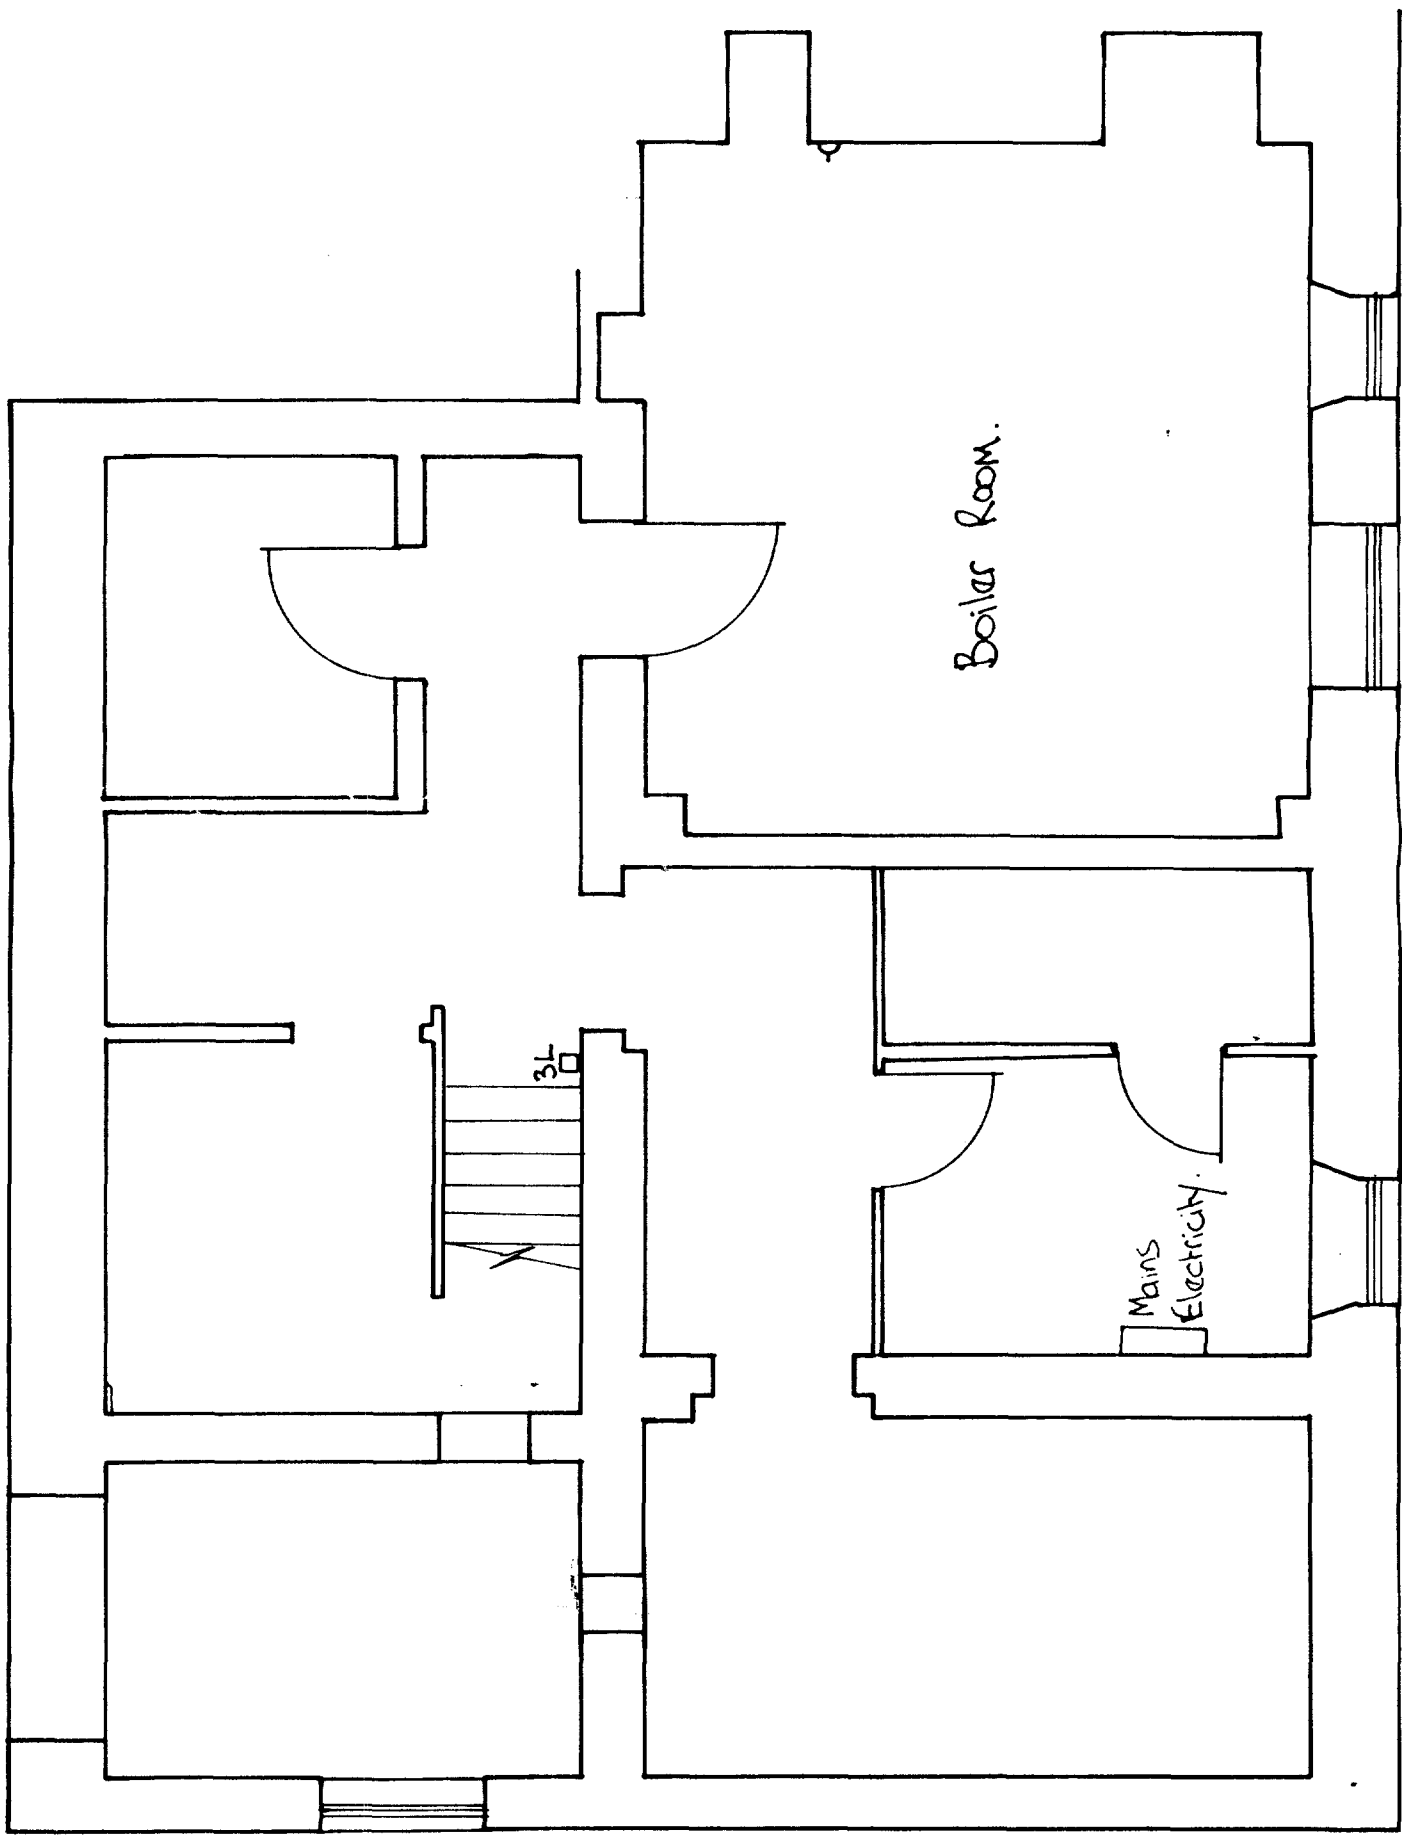

Basement

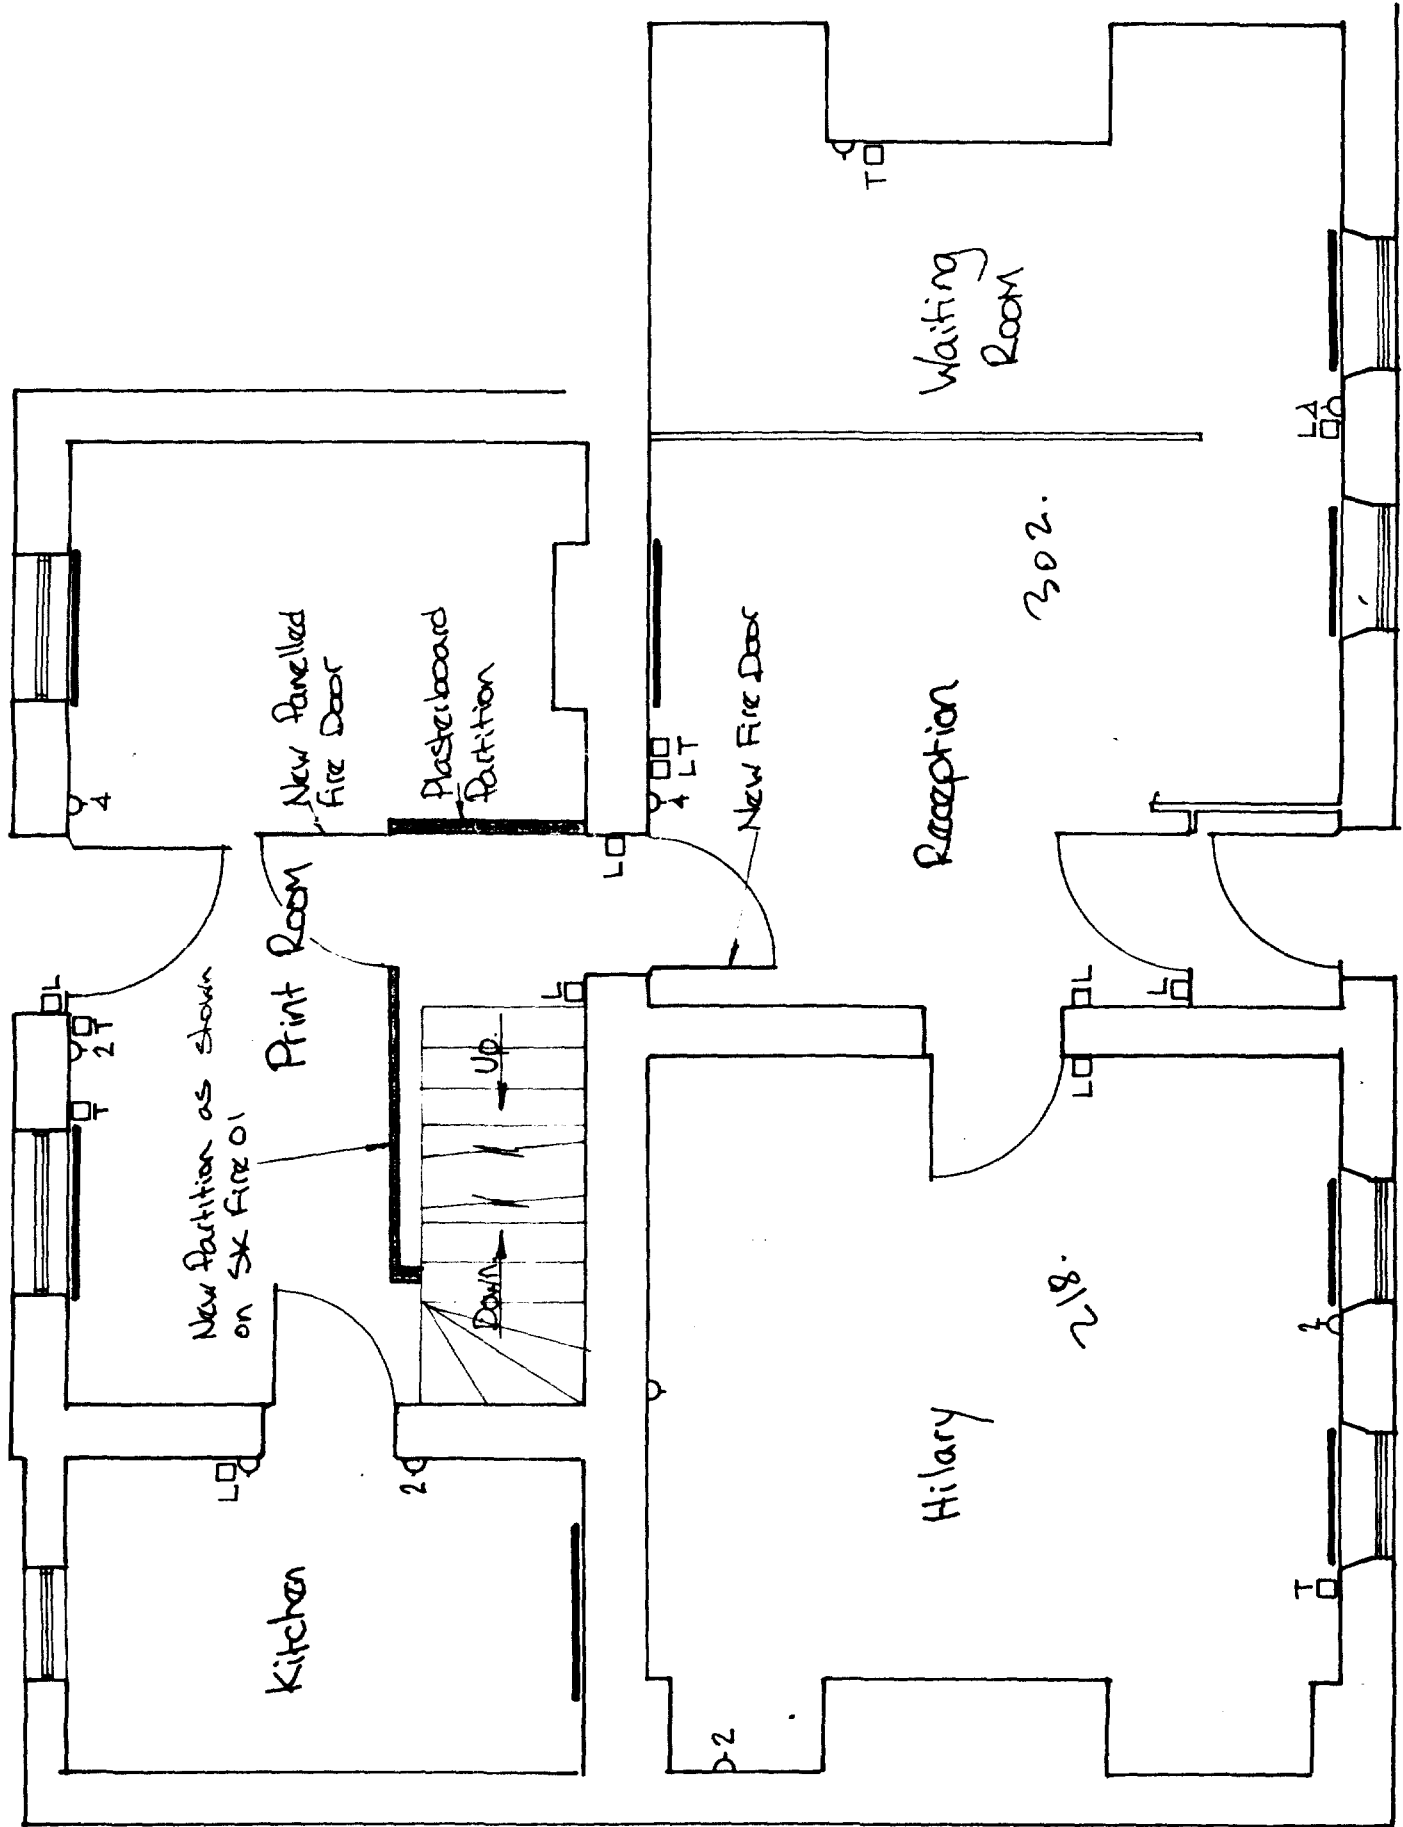

Ground Floor

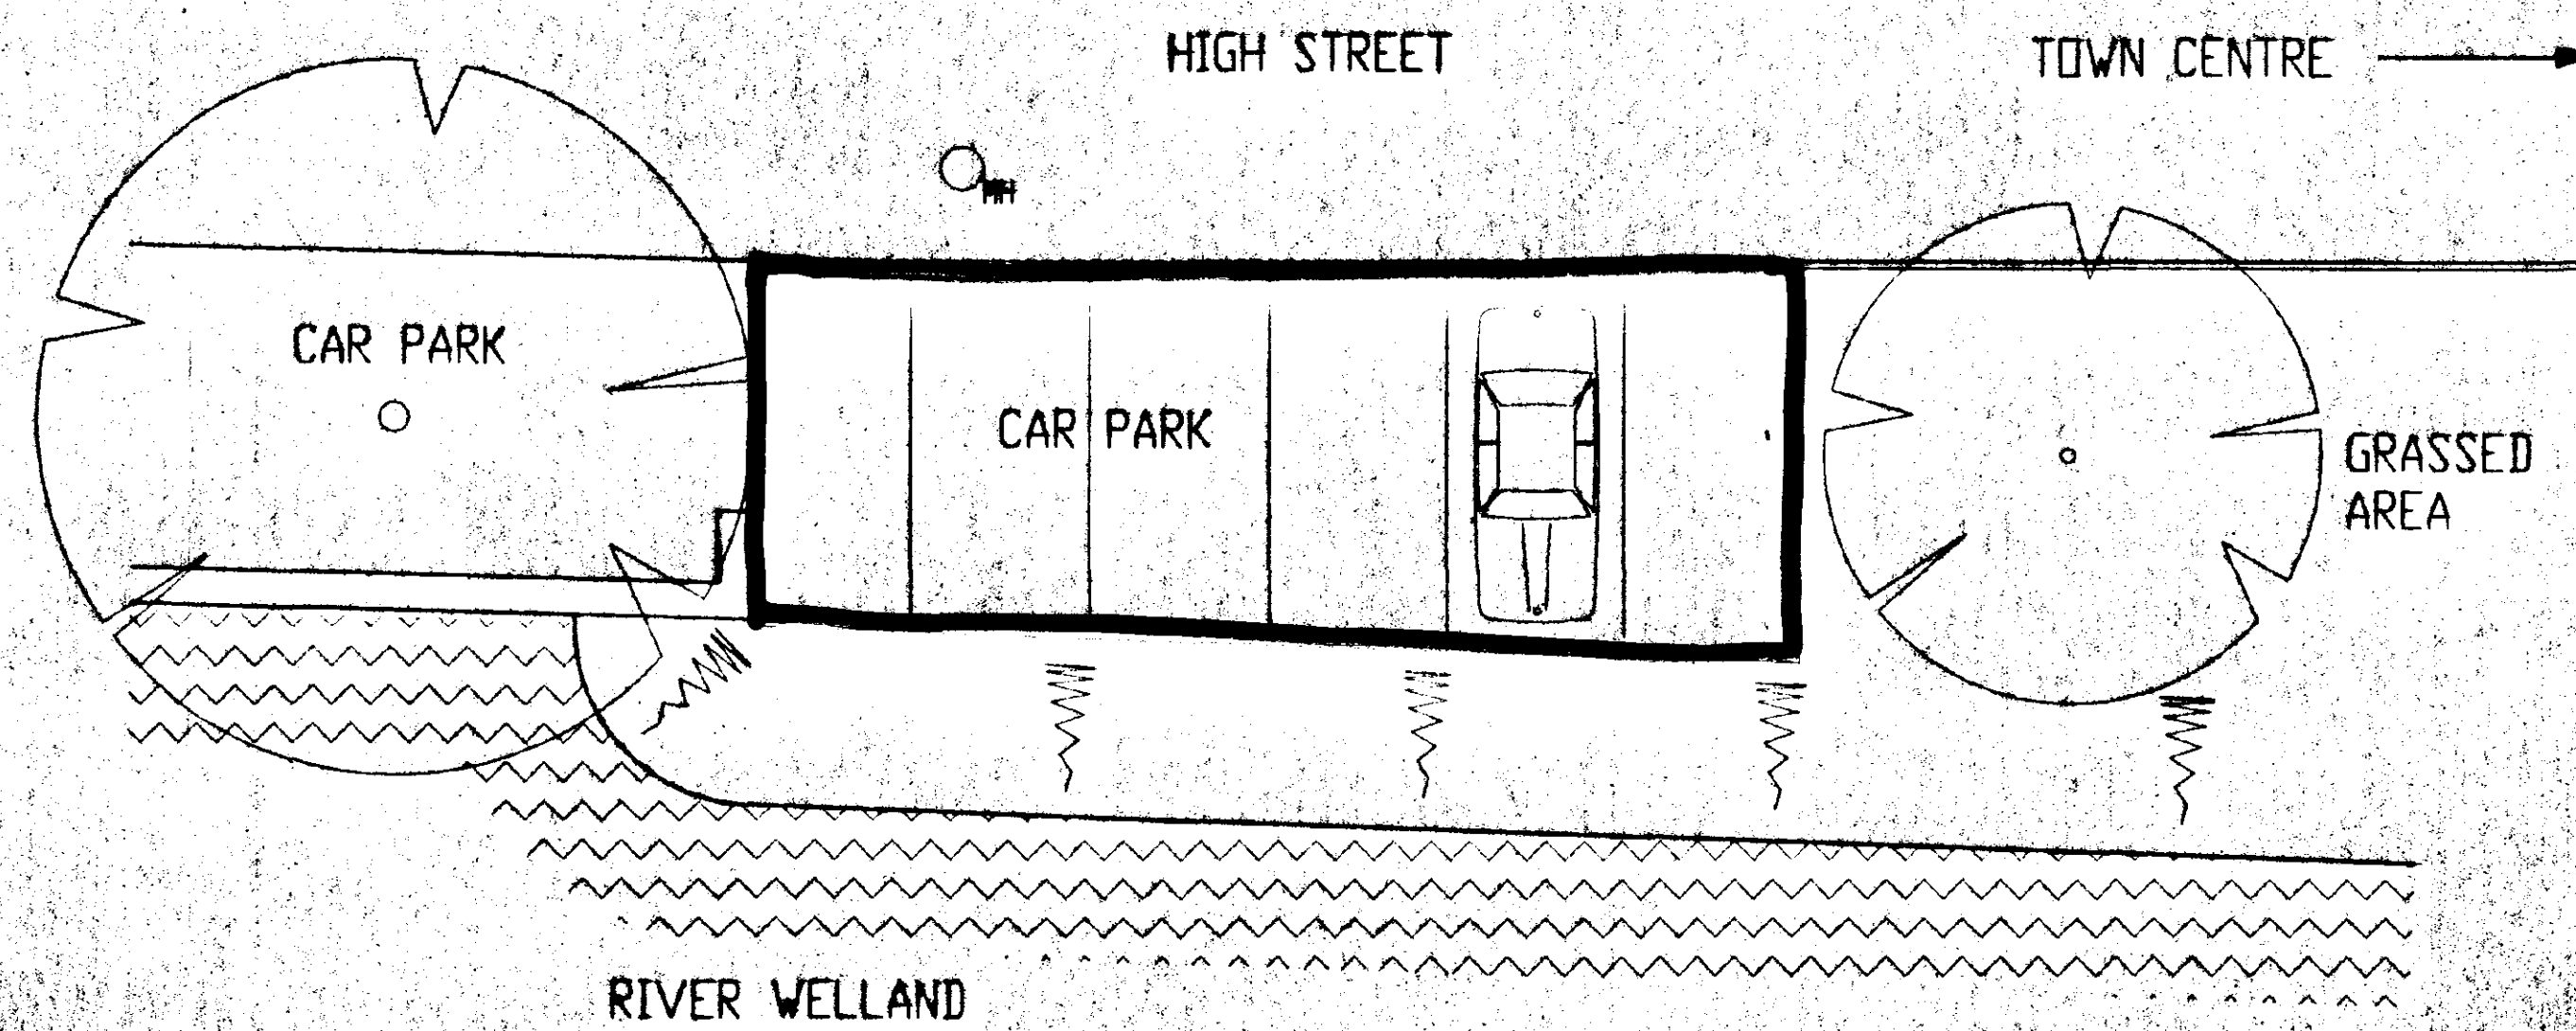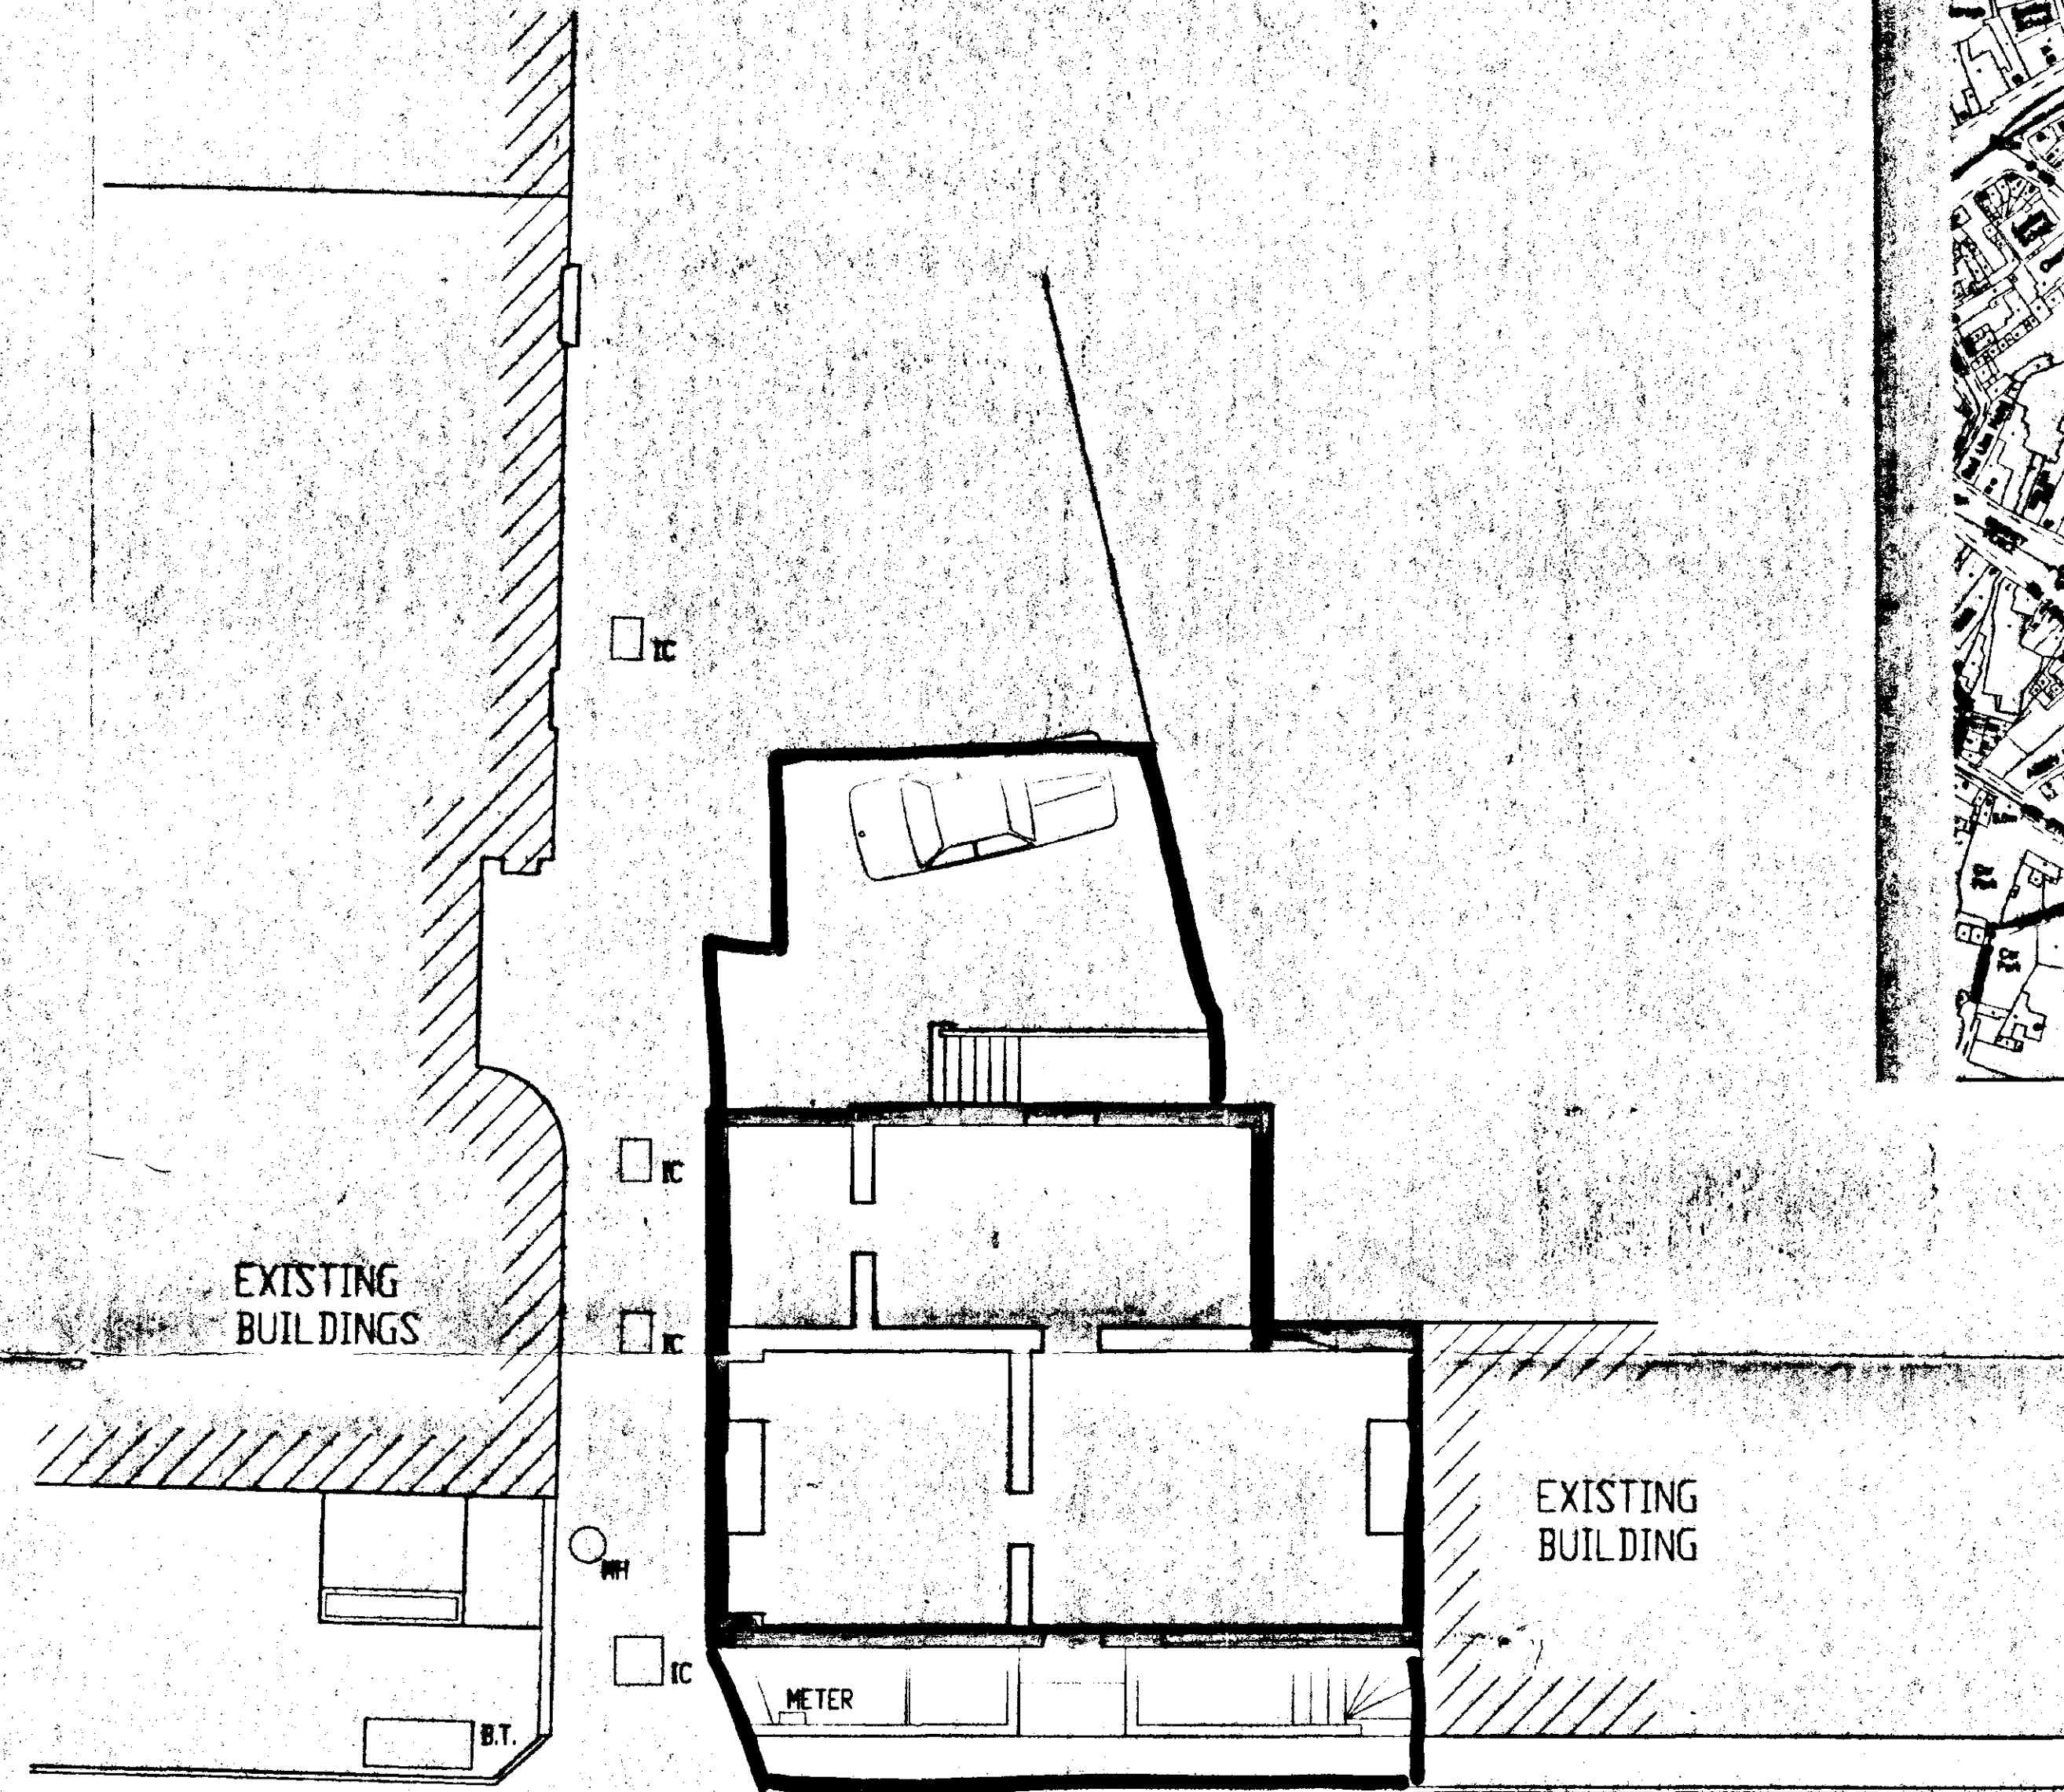

SOUTH HOLLAND DC
HOUSING & PLANNING
14 MAY 1997
Ref: 0542/97

REV	DATE	REMARKS
1	14 MAY 1997	15 HIGH STREET, SPALDING, LINCOLN. PE11 1TW
SRC SIDEBOTTOM RICHARDSON CHENG LTD CONSULTING STRUCTURAL AND CIVIL ENGINEERS		
PROJECT Sidebottom, Richardson, Cheng Ltd 15 High Street, Spalding, Lincolnshire.		
TITLE Block Plan.		
SCALE	1:100 Approx	X RDS SRC/CA
DATE	Jan 1997	
DRAWN BY	CP	FILENAME SRC-03
DRG No. SRC97/03		REV