

NOTES:

SECTION B

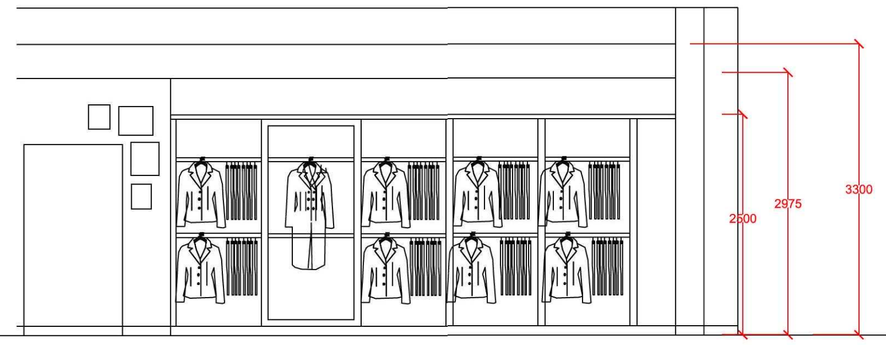


SECTION C



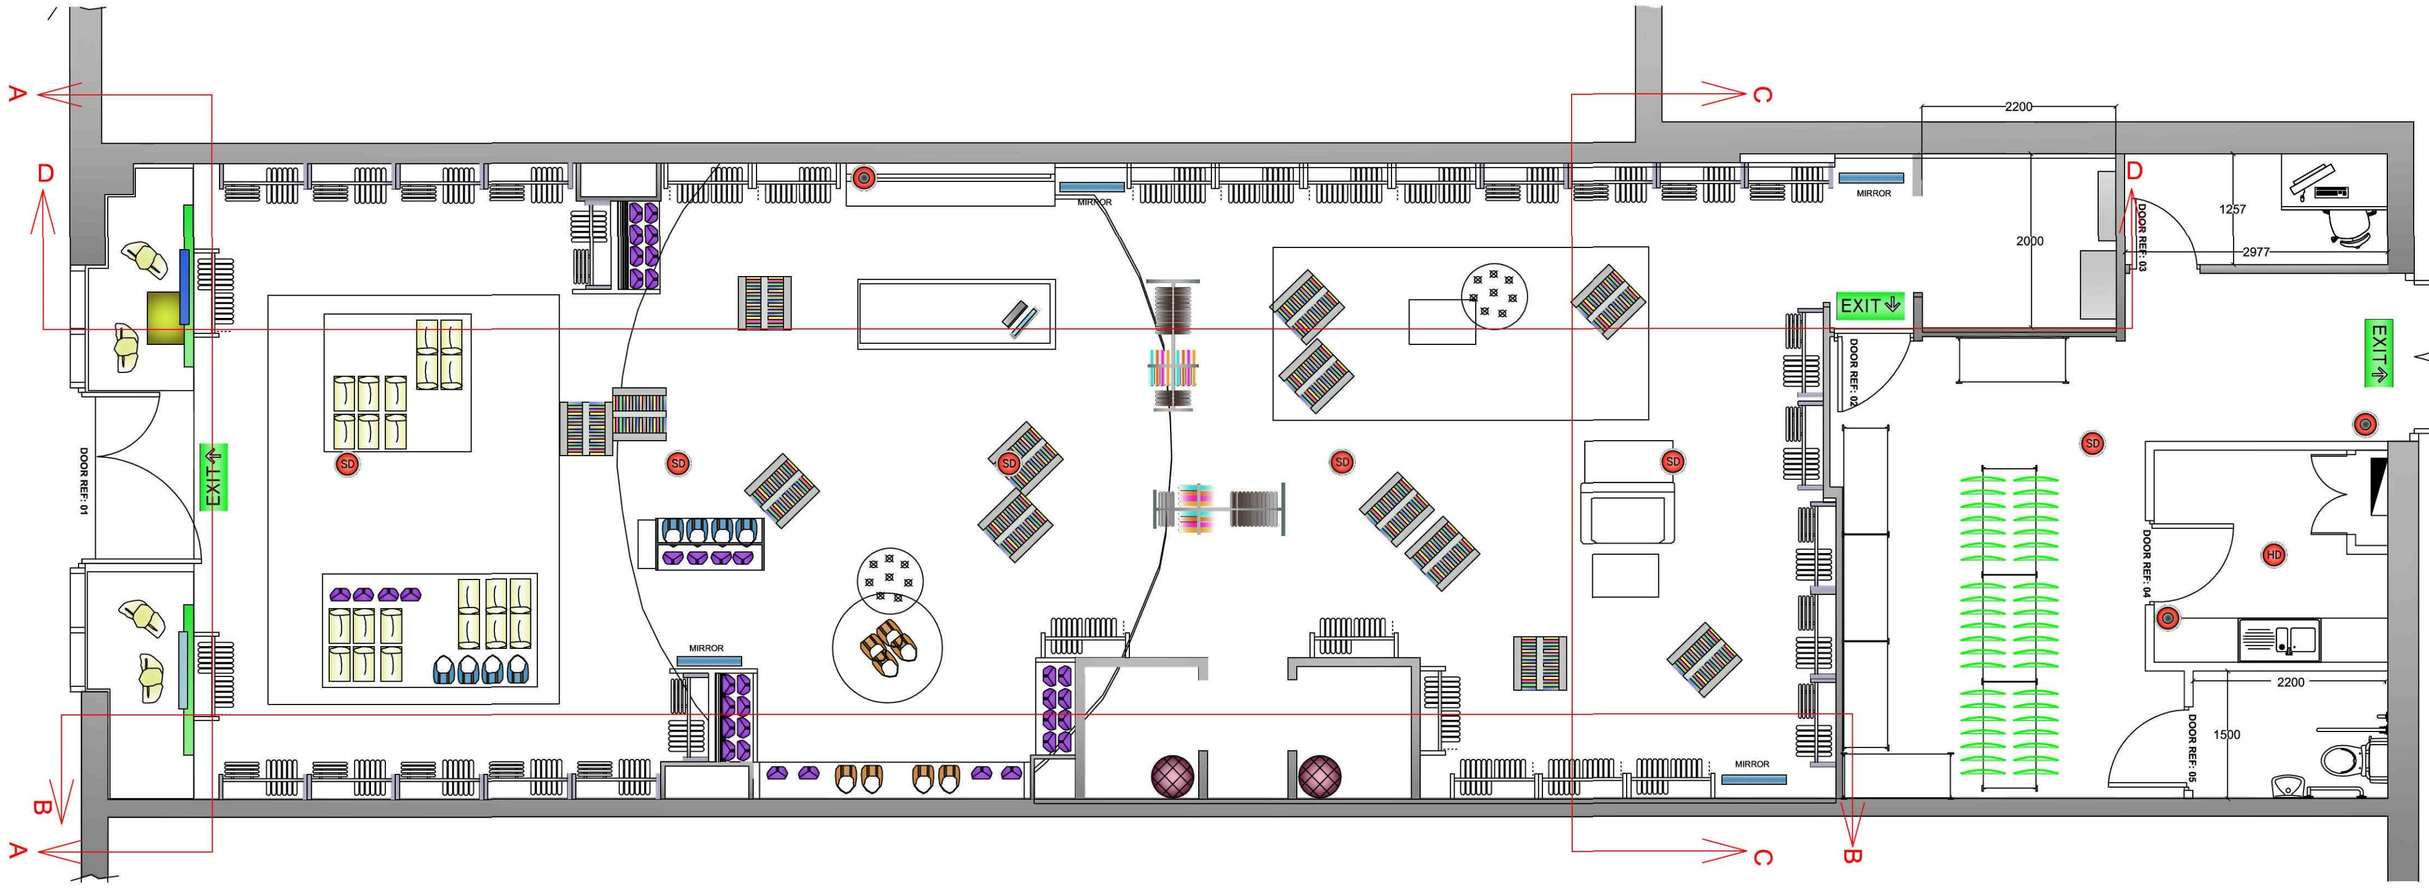

SECTION D

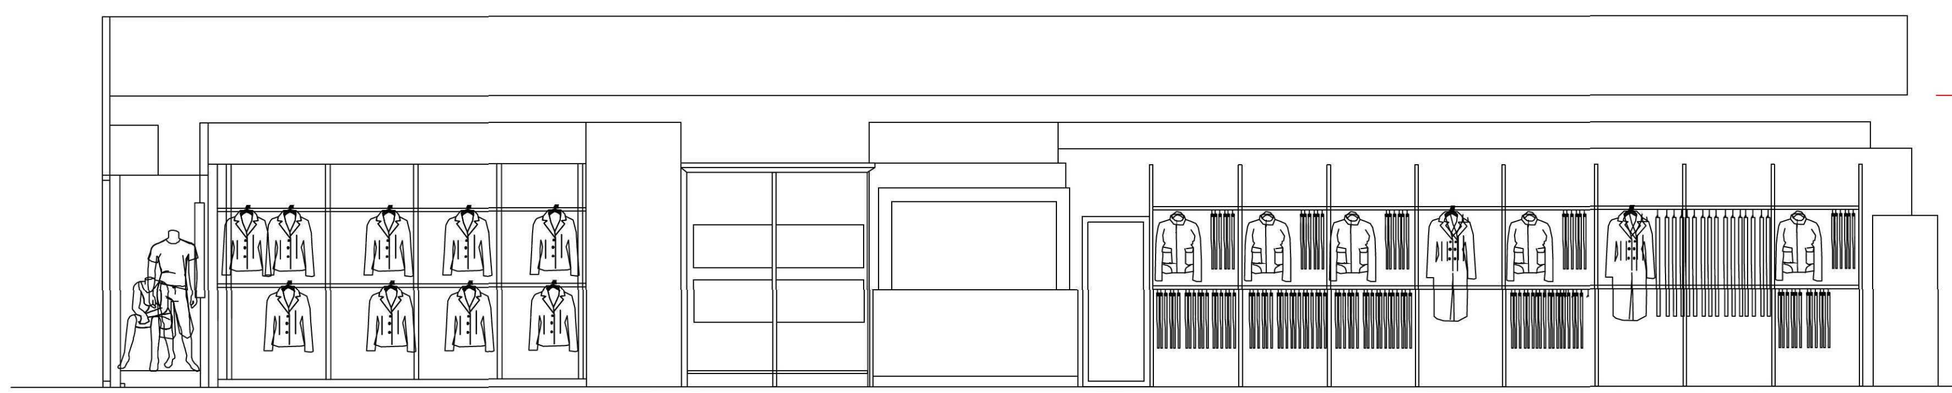

SECTION A



REV	DATE	DESCRIPTION

SCALE	DATE	DRAWN	CHECKED
1:50	30-6-11	SDM	JD

CLIENT
–

PROJECT
SPALDING – LAKELAND

DRAWING TITLE
UNIT 46
General Layout

DRAWING STATUS
FOR COMMENT

DRAWING REFERENCE
BPM/BC/4158-01

BORDERS PROJECT MANAGEMENT ltd.

7 Blackmoor Road
Ebblake Industrial Estate
Verwood
Dorset
BH31 6AX
Tel; 01202 82 22 79
Fax: 01202 82 22 78
Mobile: 07799 848 935
Email:
bordersltd@btconnect.com

© DESIGN & DRAWING COPYRIGHT OF BORDERS PROJECT MANAGEMENT LTD 2008