





FRENCH DOOR DETAIL 1:10

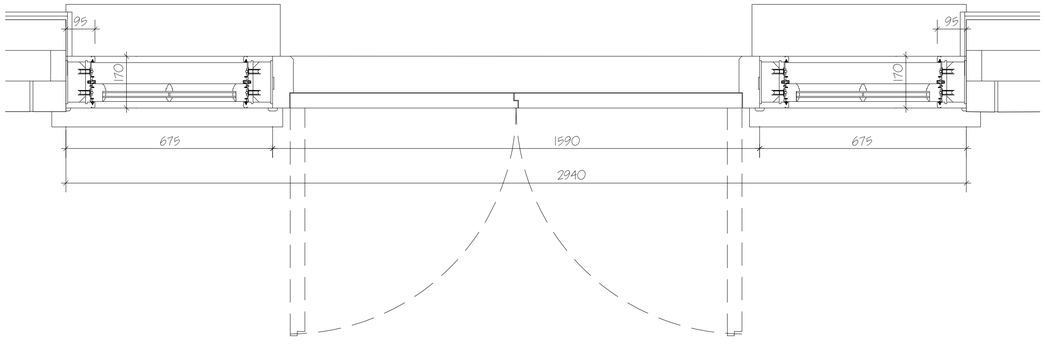

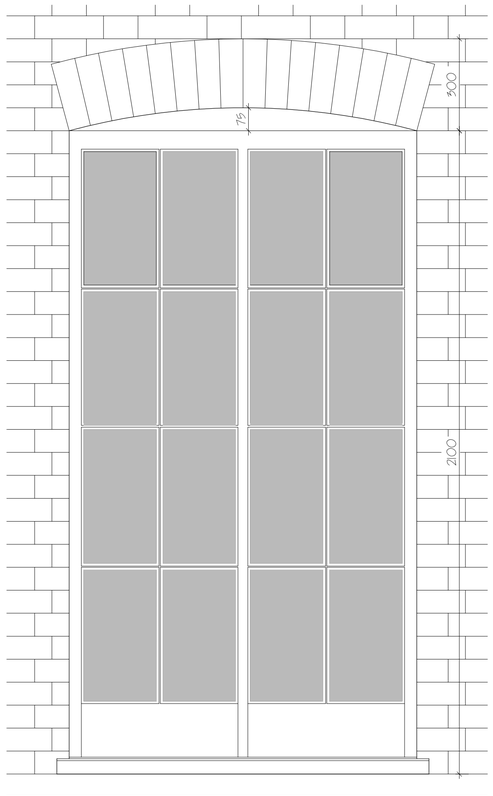



GLAZED SCREEN DETAIL 1:10

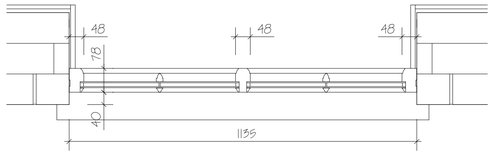

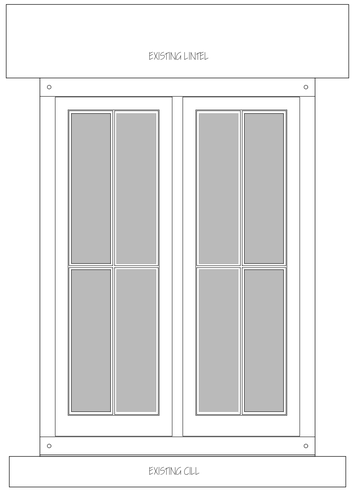



KITCHEN WINDOW DETAIL 1:10

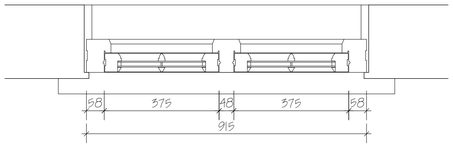

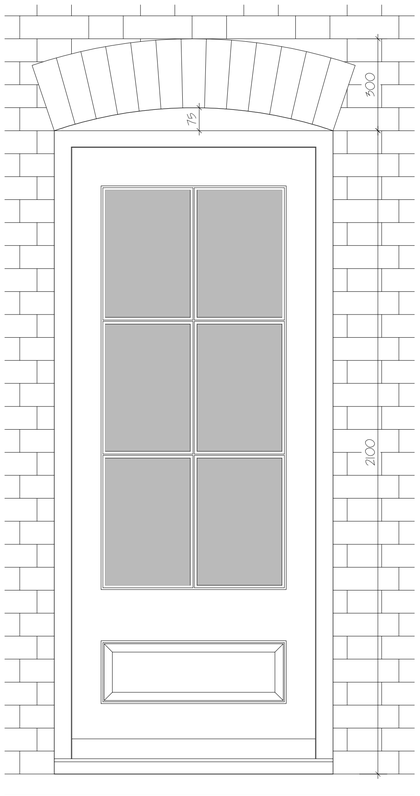


EXTERNAL DOOR DETAIL (FAMILY RM.) 1:10

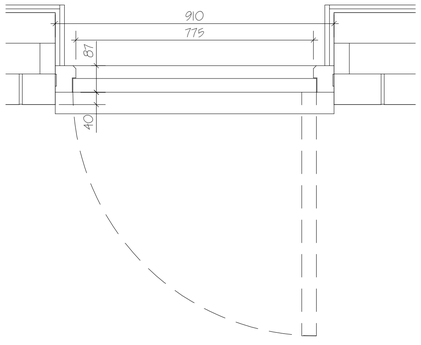

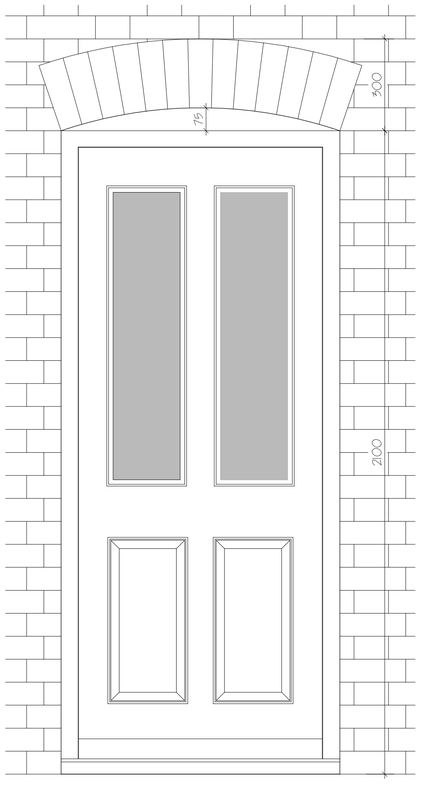

EXTERNAL DOOR DETAIL (W.C.) 1:10

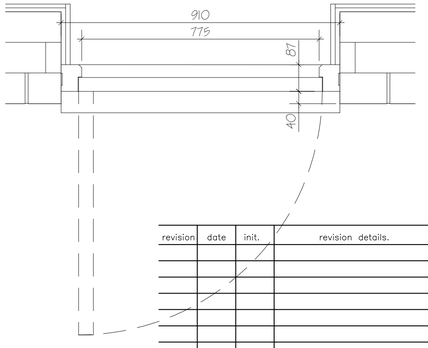

revision	date	init.	revision details.

COOPER ARCHITECTURAL DESIGN
90 WINSOVER ROAD
SPALDING, LINC'S PE11 1HA
Tel: 01775 711174
Mobile : 07808 125 778
E-MAIL : c.a.d@btconnect.com

Client.
MR & MRS M WALKER - SMITH

Project.
PROPOSED EXTENSION
LANGTOFT HOUSE
57 ALBION STREET
SPALDING
PE11 2AU

Drawing.
JOINERY DETAILS

Scale 1:10 @ A1	Drawing No. 1806-04
Date. MAY '18	Drawn. J.C.