Swallow Homes Ltd

AB	QTY	DESCRIPTION	SIZE cm	REMARKS/SPECIFICATION
SPECIMEN TREE PLANTING				
AF	2	Acer negundo 'Flamingo'		c.g. 10L pot
AL	1	Acer pseudoplatanus 'Leopoldii'	8-10	Standard
AE	1	Acer platanoides 'Emerald Queen'	8-10	Standard
IA	2	Alnus Cordata	10-12	Selected Standard
B	8	Betula utilis 'Jacquemontii'	180-240	c.g. 10L pot
H	2	Crataegus laevigata 'Pauls Scarlet'	8-10	Standard
F	2	Fraxinus angustifolia 'Raywood'	180-210	Feathered
M	2	Malus 'Eleyii'	6-8	Light Standard
MT	3	Malus tschonoskii	8-10	Standard
PH	3	Prunus 'Hillieri Spire'	10-12	Selected Standard
C	1	Prunus 'Tai Haku'	8-10	Standard
FP	3	Pyrus calleryana 'Chanticleer'	6-8	Light Standard
P	6	Pyrus salicifolia 'Pendula'	6-8	Light Standard
R	2	Robinia pseudoacacia 'Frisia'	6-8	Light Standard
SJ	4	Sorbus aucuparia 'Joseph Rock'	8-10	Standard
SF	4	Sorbus x thuringiaca 'Fastigiata'	8-10	Standard
WC	8	Prunus sobhirtella 'Autumnalis'	6-8	Light Standard
SM	2	Sorbus aria 'Majestica'	8-10	Standard

AB	QTY	DESCRIPTION	SIZE cm	REMARKS/SPECIFICATION
SPECIMEN SHRUB PLANTING				
ah	1	Acer grosseri hersii	90-120	Feathered whip. RB
am	6	Amelanchier canadensis	60-80	3L
bd	8	Buddleia x weyeriana 'Golden Globe'	60-80	3L
q	3	Chaenomeles japonica 'Umbilicata'	45-60	3L
ck	2	Cornus Kousa	45-60	3L
ch	11	Cotinus coggygria 'Royal Purple'	45-60	3L
cc	8	Cotoneaster 'Cornubia'	90-120	Feathered whip. BR
el	6	Elaeagnus x ebbinget 'Limelight'	45-60	3L
hp	10	Hydrangea breziosa	60-80	3L
lv	2	Lavatera thuringiaca 'Rosea'	60-80	3L
mc	6	Mahonia x media 'Charity'	45-60	3L
ph	3	Phormium tenax	45-60	3L
p	4	Prunus lusitanica	45-60	3L
sp	11	Syringa 'Belle de Nancy'	60-80	7.5L
pm	5	Pyracantha 'Mohave'	60-80	3L
sh	5	Syringa 'Katherine Haverneyer'	60-80	7.5L

AB	QTY	DESCRIPTION	SIZE cm	REMARKS/SPECIFICATION
vb	7	Viburnum x bodnantense 'Dawn'	45-60	3L
vc	6	Viburnum carlesii	45-60	3L
vt	10	Viburnum tinus	45-60	3L
w	8	Weigela hybrida 'Bristol Ruby'	60-80	3L
CLIMBING WALL PLANTS				
	9	Hedera algeriensis 'Gloire de Marengo'	60-80	2L c.g. caned
	14	Hydrangea petiolaris	40-60	2L c.g.
	7	Parthenocissus tricuspidata 'Veitchii'	6-70	2L c.g caned
	7	Pyracantha 'Mohave'	60-80	2L c.g. caned


12m high close boarded fencing
18m high close boarded fencing

DETERMINED PLAN

ESTABLISHMENT NOTES

All trees to be adequately staked and tied, and half a bag of peat free tree and shrub planting compost incorporated into the backfill for each treehole.

A topdressing of 'Enmag' fertilizer shall be made to all shrub areas and trees following planting strictly in accordance with manufacturers instructions.

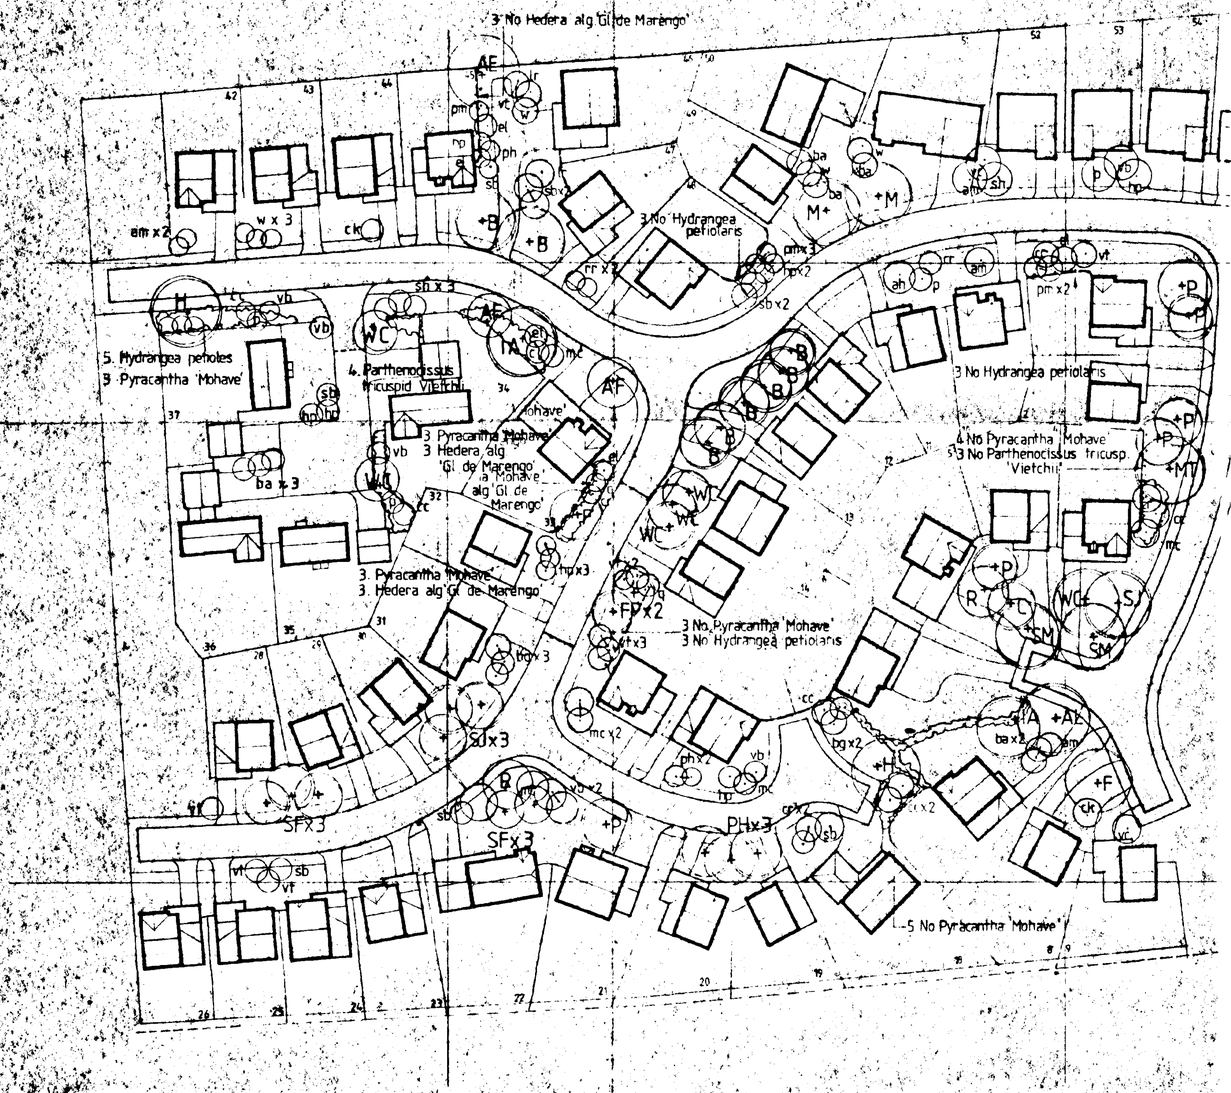

LANDSCAPE DETAILS

DRAWING
21 MAR 1995
ISSUED

SOUTH HOLLAND DC
HOUSING & PLANNING
19 MAY 1995
Ref. 0545/95

Rev		
A	25.7.94	Amend plot nos
B	21.3.95	Amend landscaping and layout plots 22-26, 34-37, 42-44. Remove plots 27 and 38-41

SWALLOW HOMES Ltd

Phase 3B
WYGATE PARK

Landscape Details

Scale: 1:500
Dwg. no. 233/24B/18 Date: January 1994

ROBERT DOUGHTY CONSULTANCY
TOWN PLANNING · ARCHITECTURE · LANDSCAPE · ARBORICULTURE