


UNIT 1



UNIT 2

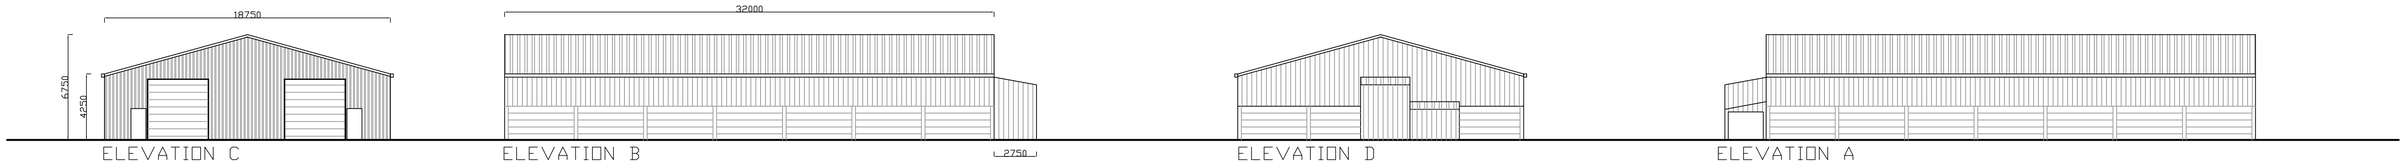

UNIT 3

Rev	Date	Detail
B	09/6/20	ELE D UNIT 3 AMENDED
A	24/1/20	DIMS ADDED

HUD DESIGN LTD
INTERIOR DESIGN | ARCHITECTURE | PROJECT MANAGEMENT
26-29 Maxwell Road, Peterborough PE2 7JE
Tel: 01733 390101 : info@j4id.co.uk
www.j4id.co.uk

Client: HOLT MYRES

Job Title:

3 UNITS AT
STUMPS LANE
SPALDING
PE12 6HB

Scale: 1:200 @ A1 Date: 24/01/20

Drawing Title:

BUILDING ELEVATIONS

Drawing No.

3508/K/05 Revision: B

ALL DRAWINGS ARE THE COPYRIGHT OF HUD DESIGN
ALL DIMENSIONS TO BE CONFIRMED ON SITE