

1. Additional mullions

2. Faceted bay

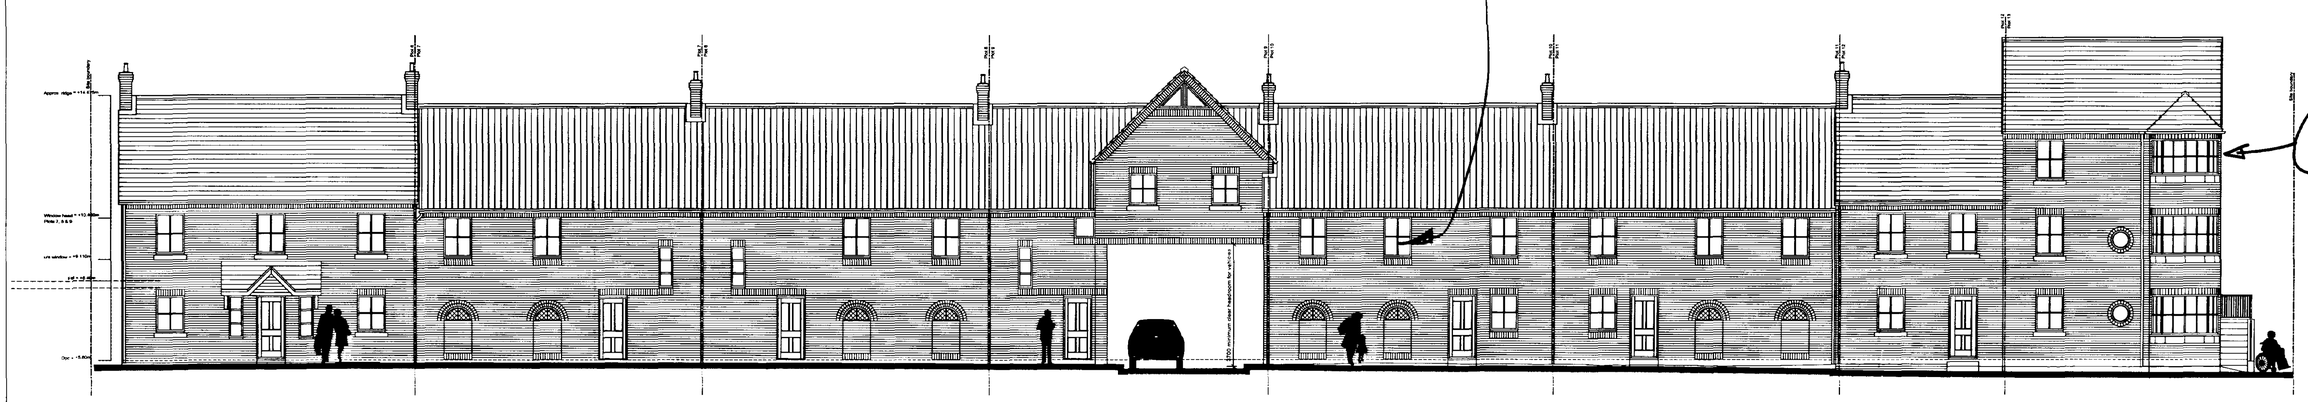

Plots 6 to 13 - Albion Street Elevation
Scale 1:100

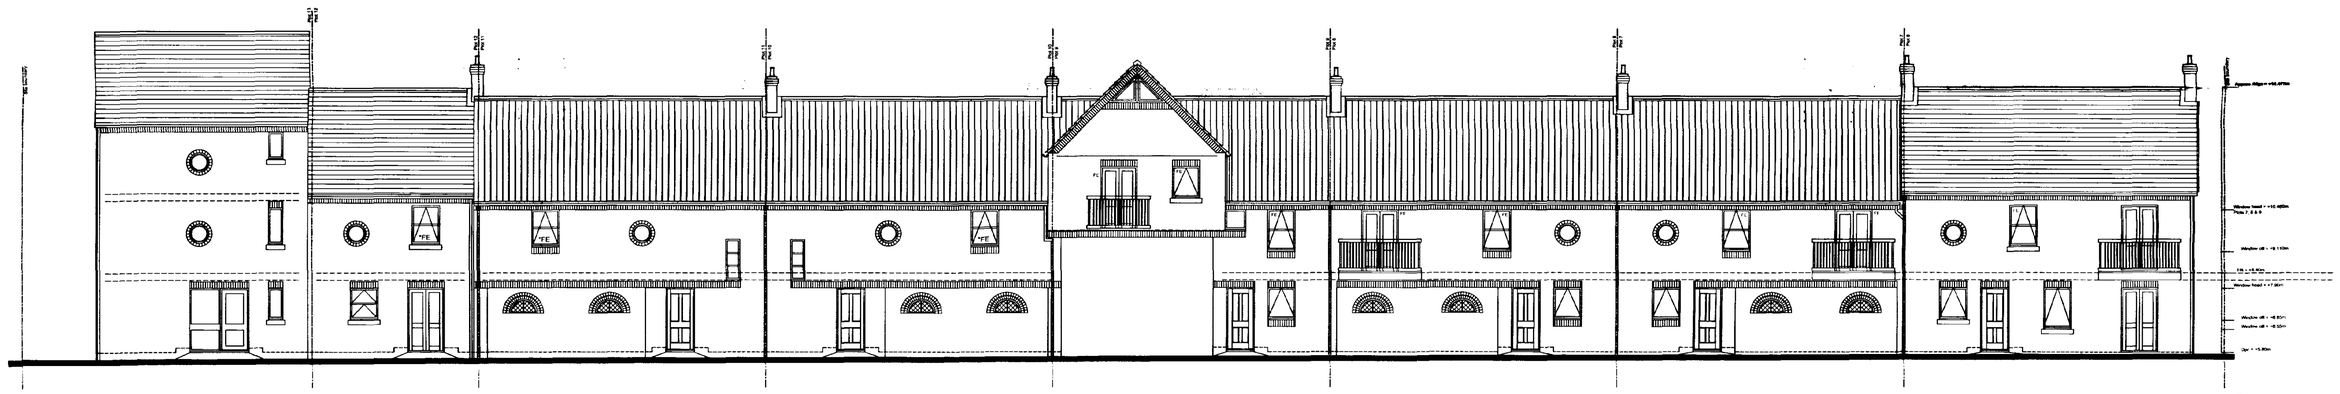

Plots 6 to 13 - Courtyard Elevation
Scale 1:100

AMENDED PLAN
Ref. A6

SHDC
PLANNING & DEVELOPMENT
- 8 MAR 2005
Ref. 0547/00

Ref	Date	Description	by
A	21.07.05	Chimneys added to plots 6, 7, 8, 9 10 and 12 Constrasting brick banding omitted, Car port grilles extended downward, Entrance canopy to plot 6 added all to SHDC Planners requirements.	ajo

Revisions

DO NOT SCALE THIS DRAWING. THE CONTRACTOR IS DEEMED TO HAVE CHECKED ALL DIMENSIONS ON SITE AND REPORT ANY DISCREPANCIES TO OGLESBY & LIMB LTD.
THE CONTENTS OF THIS DRAWING ARE COVERED BY COPYRIGHT AND REMAIN THE PROPERTY OF OGLESBY & LIMB LTD. WRITTEN APPROVAL MUST BE OBTAINED FROM OGLESBY & LIMB LTD PRIOR TO DUPLICATION OR REPRODUCTION OF THIS DRAWING OR ITS CONTENTS.
ANY DIMENSIONS NOT SHOWN ARE TO BE CHECKED AND AGREED WITH OGLESBY & LIMB LTD.

Oglesby & Limb Ltd
Chartered Architects
and Building Surveyors
67 London Road
Newark, Notts
NG24 1RZ
Tel: 01636 702030
Fax: 01636 703740
e mail: design@o-l-ltd.co.uk

Client:
Fen Properties Ltd.

Project:
Proposed Residential
Development, Albion Street
Spalding, Lincolnshire

Drawing Title:
Plots 6 - 13
Full Elevations

PLANNING APPLICATION ISSUE

Date:	Aug 2003	Scale:	1:100
Drawn by:	AJO	Checked by:	DAL


Drawing Number: A0271-105
Rev: A



Plots 1 to 5 - Courtyard Elevation
Scale 1:100



Plots 1 to 5 - Riverside Elevation
Scale 1:100

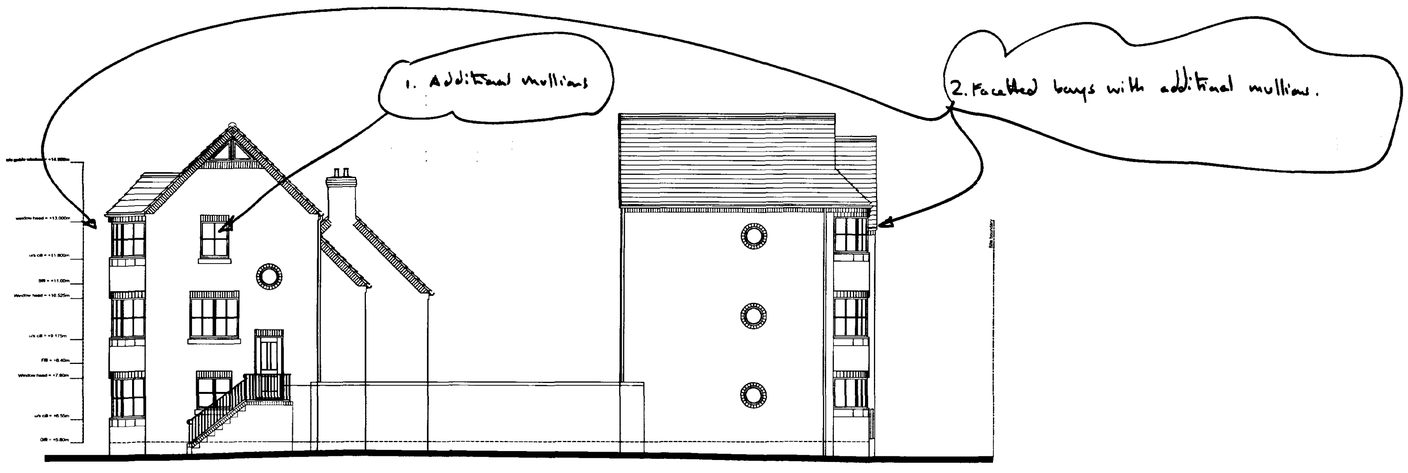

Plots 13 and 1 - End Elevation
Scale 1:100

AMENDED PLAN
Ref. A6

SHDC
PLANNING & DEVELOPMENT
- 8 MAR 2005
Ref. 0547/00

Ref	Date	Description	by
A	21.07.05	Windows added to plot 1 gable Chimney added on plot 9 to SHDC Planners requirements	ajo

Revisions

DO NOT SCALE THIS DRAWING. THE CONTRACTOR IS DEEMED TO HAVE CHECKED ALL DIMENSIONS ON SITE AND REPORT ANY DISCREPANCIES TO OGLESBY & LIMB LTD.
THE CONTENTS OF THIS DRAWING ARE COVERED BY COPYRIGHT AND REMAIN THE PROPERTY OF OGLESBY & LIMB LTD. WRITTEN APPROVAL MUST BE OBTAINED FROM OGLESBY & LIMB LTD PRIOR TO DUPLICATION OR REPRODUCTION OF THIS DRAWING OR ITS CONTENTS.
ANY DIMENSIONS NOT SHOWN ARE TO BE CHECKED AND AGREED WITH OGLESBY & LIMB LTD.

Oglesby & Limb Ltd

Chartered Architects
and Building Surveyors

67 London Road
Newark, Notts
NG24 1RZ

Tel: 01636 702030
Fax: 01636 703740
e-mail: design@o-l-ltd.co.uk

[redacted]

Client:
Fen Properties Ltd.

Project:
Proposed Residential Development, Albion Street Spalding, Lincolnshire

Drawing Title:
Plots 1 - 5
Full Elevations

PLANNING APPLICATION ISSUE

Date:	May 2005	Scale:	1:100
Drawn by:	AJO	Checked by:	DAL

Drawing Number: A0271-104
Rev: A