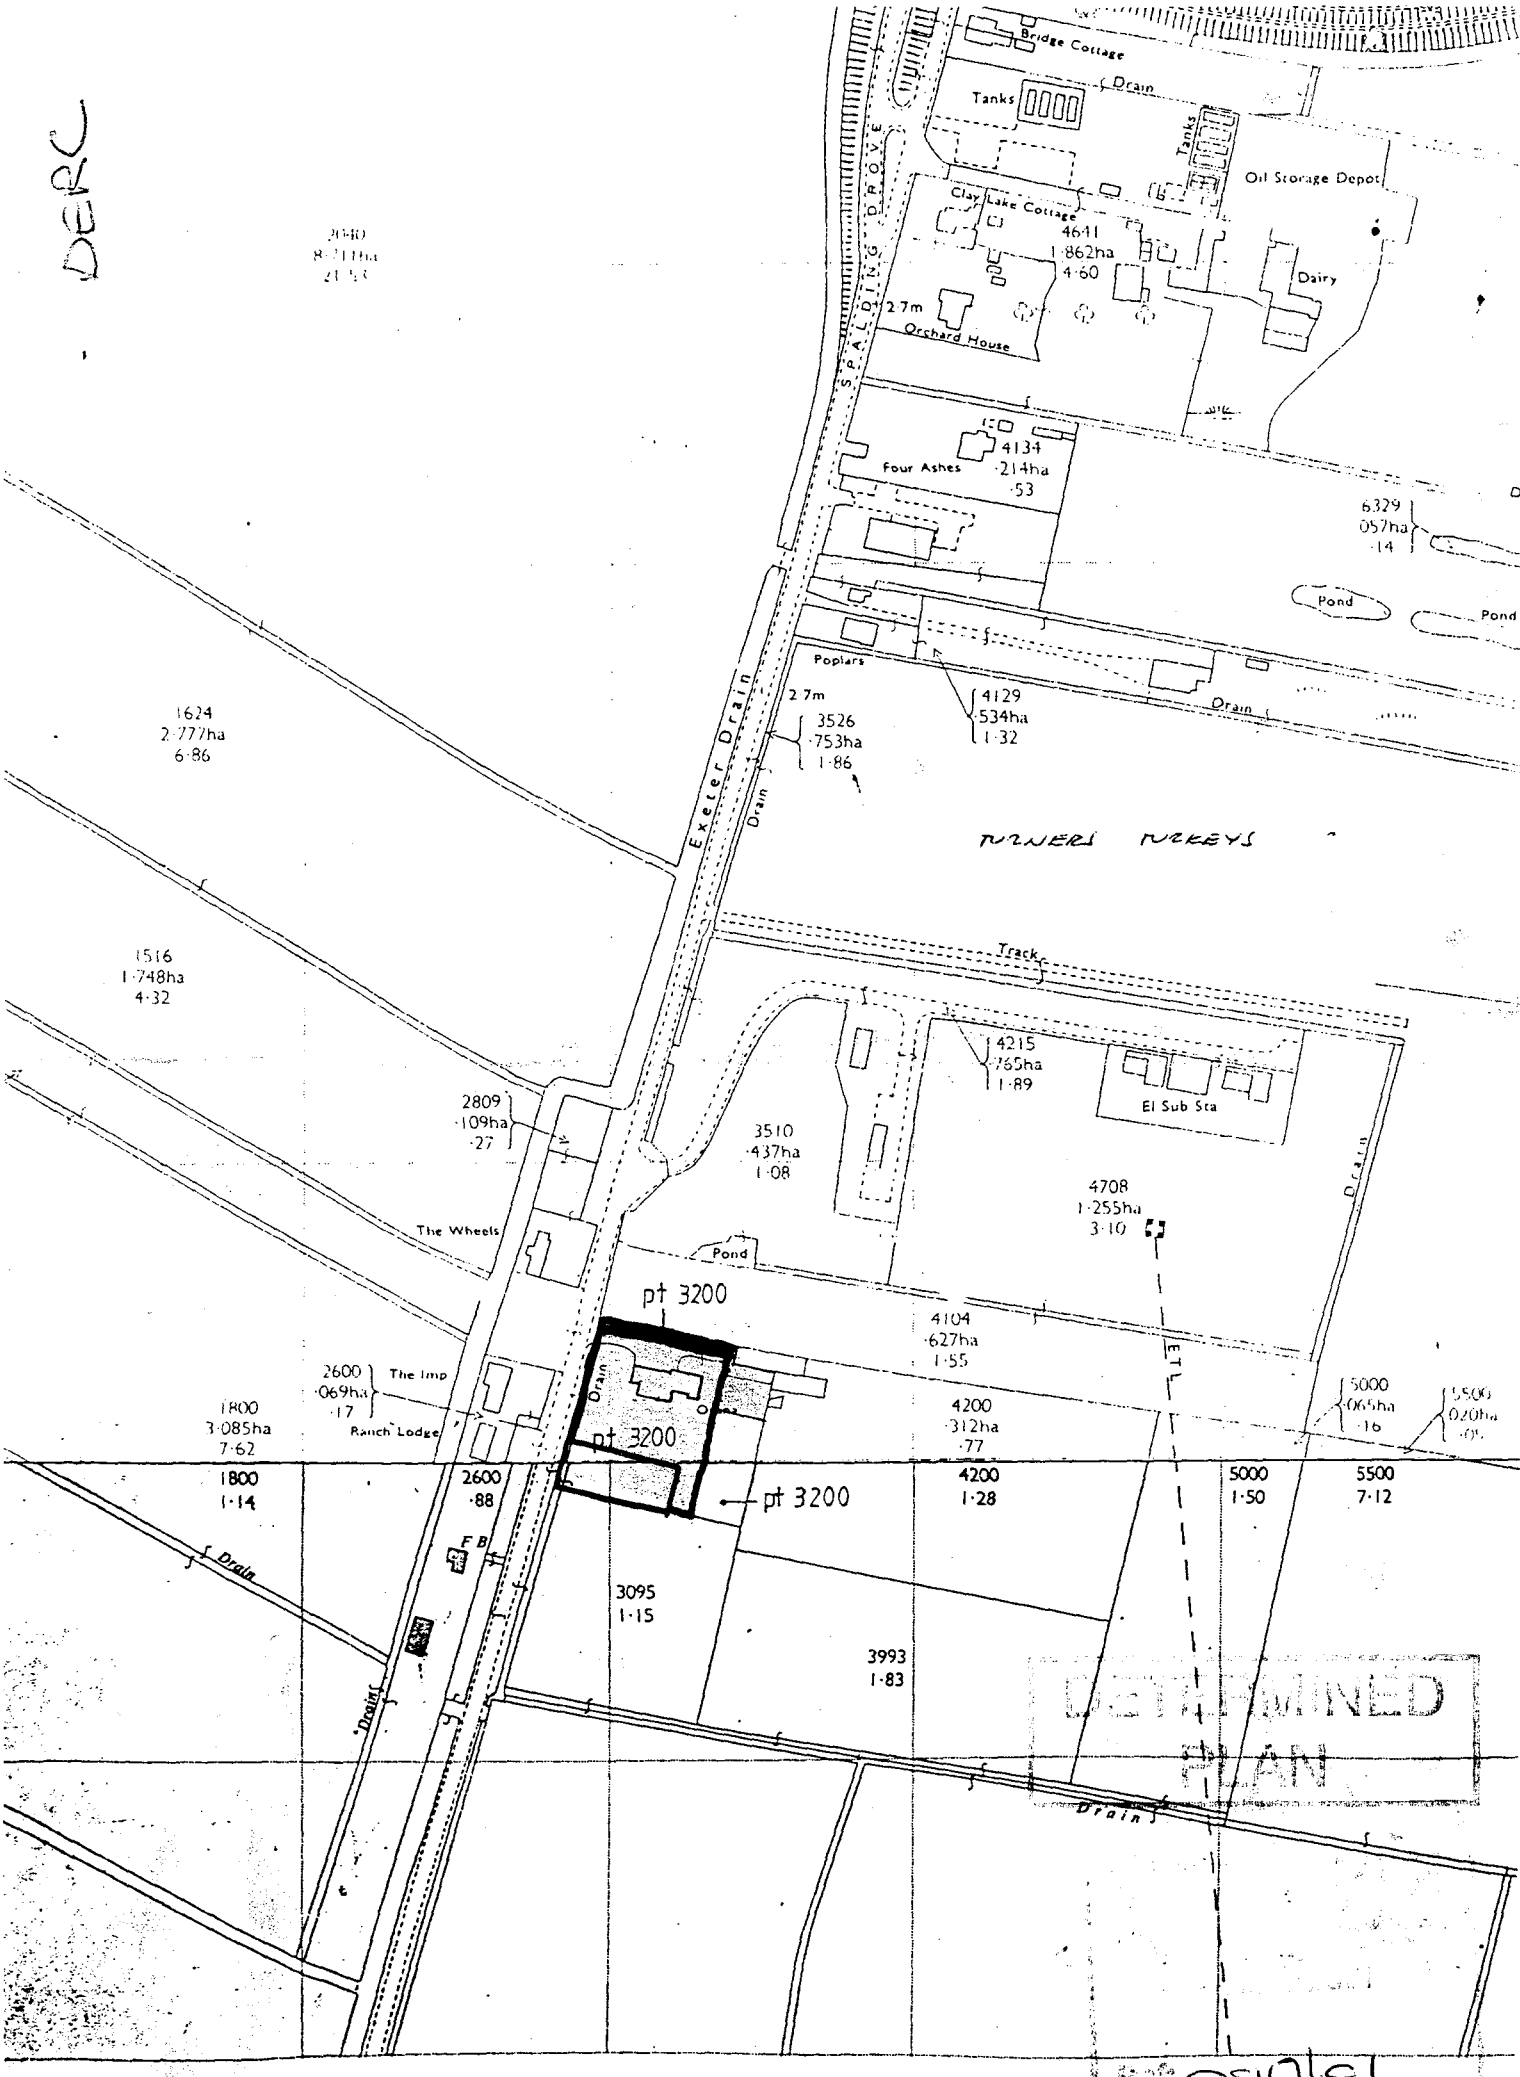

LOCATION PLAN scale 1-2500

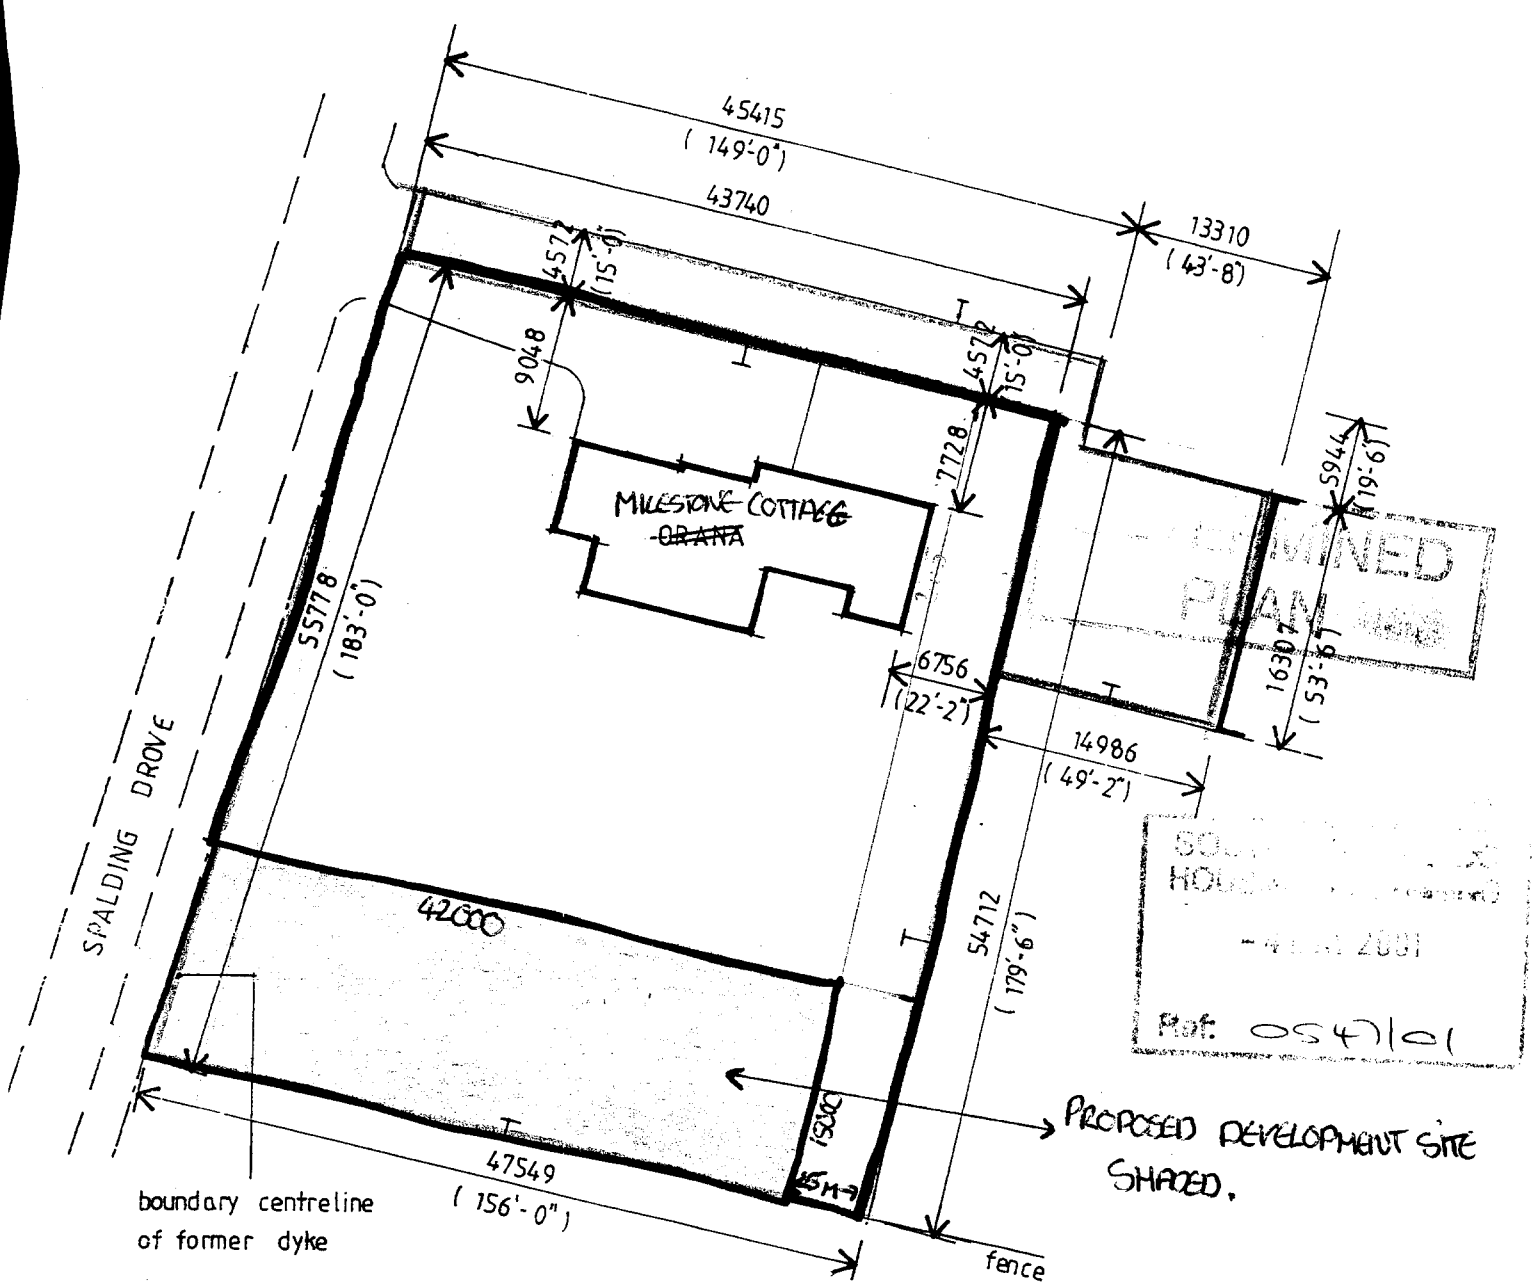

SITE PLAN scale 1-500