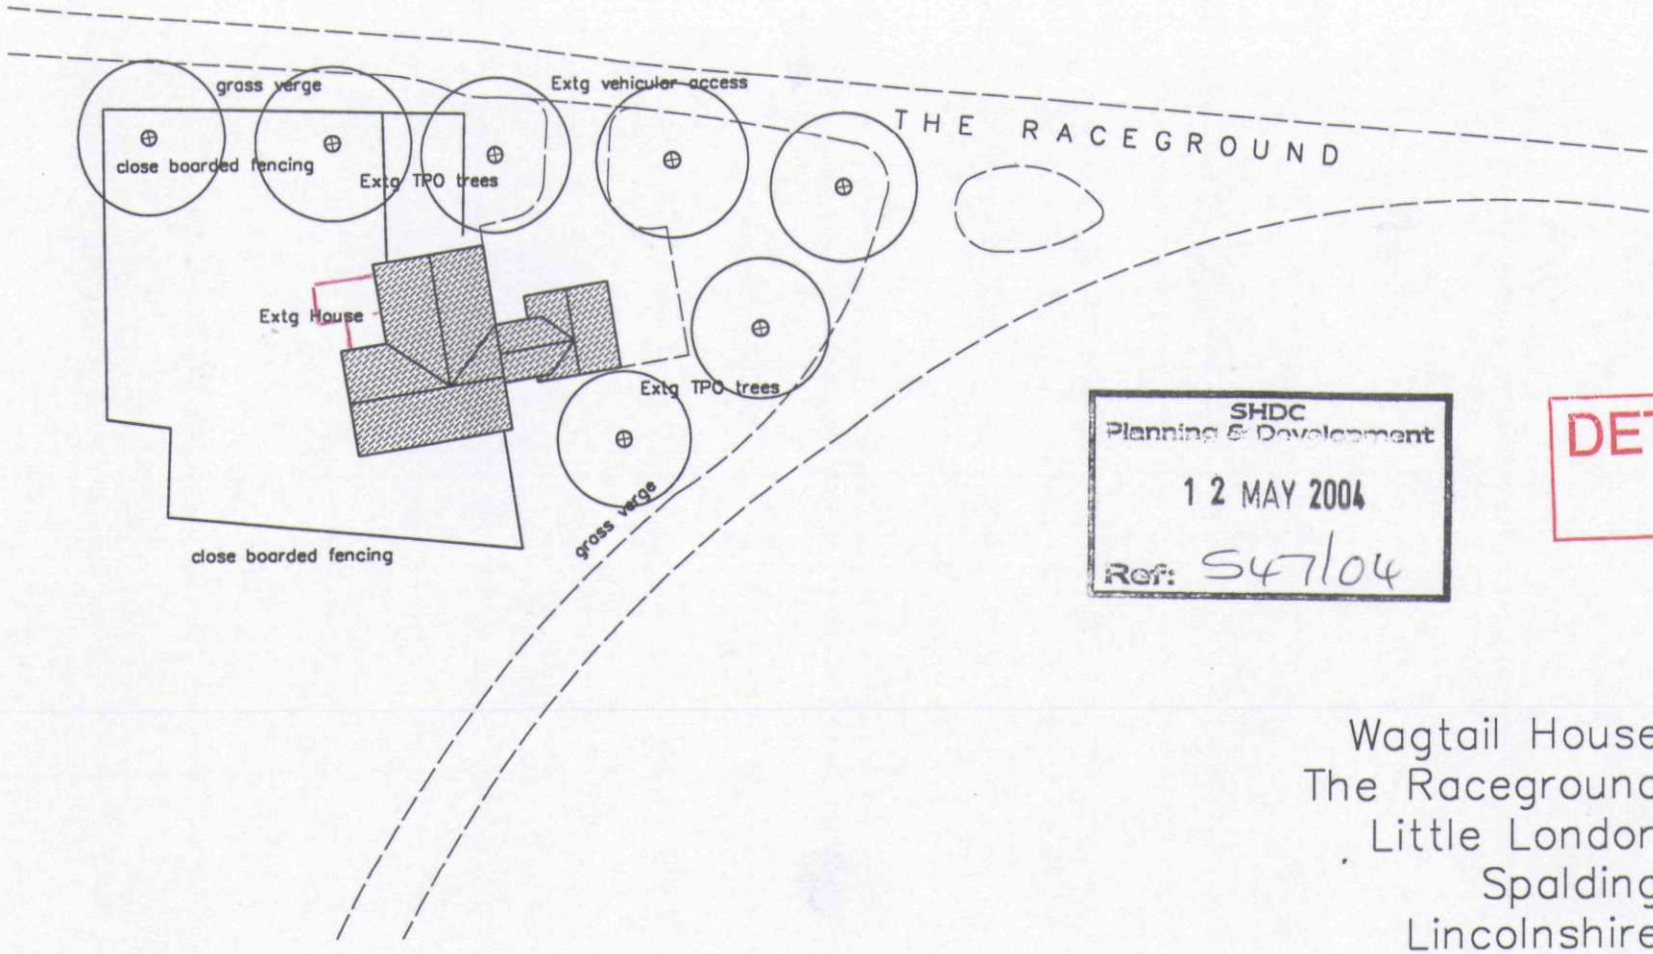


SHDC
Planning & Development
12 MAY 2004
Ref: S47/04

DETERMINED
PLAN

Wagtail House
The Raceground
Little London
Spalding
Lincolnshire

BLOCK PLAN

Scale 1:500