
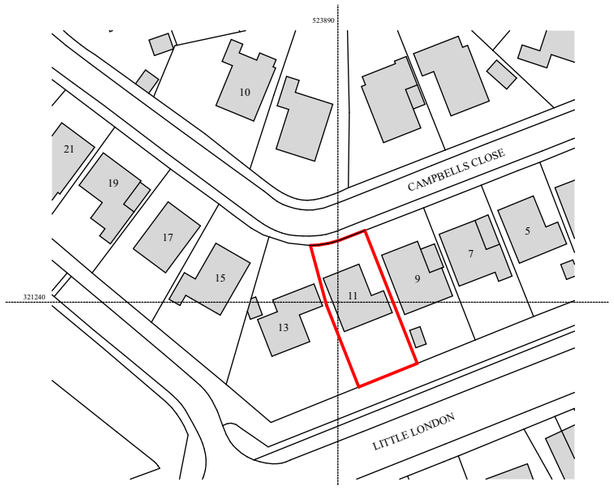


Ordnance Survey, (c) Crown Copyright 2024. All rights reserved. Licence number 100022432

1:1250 Location Plan

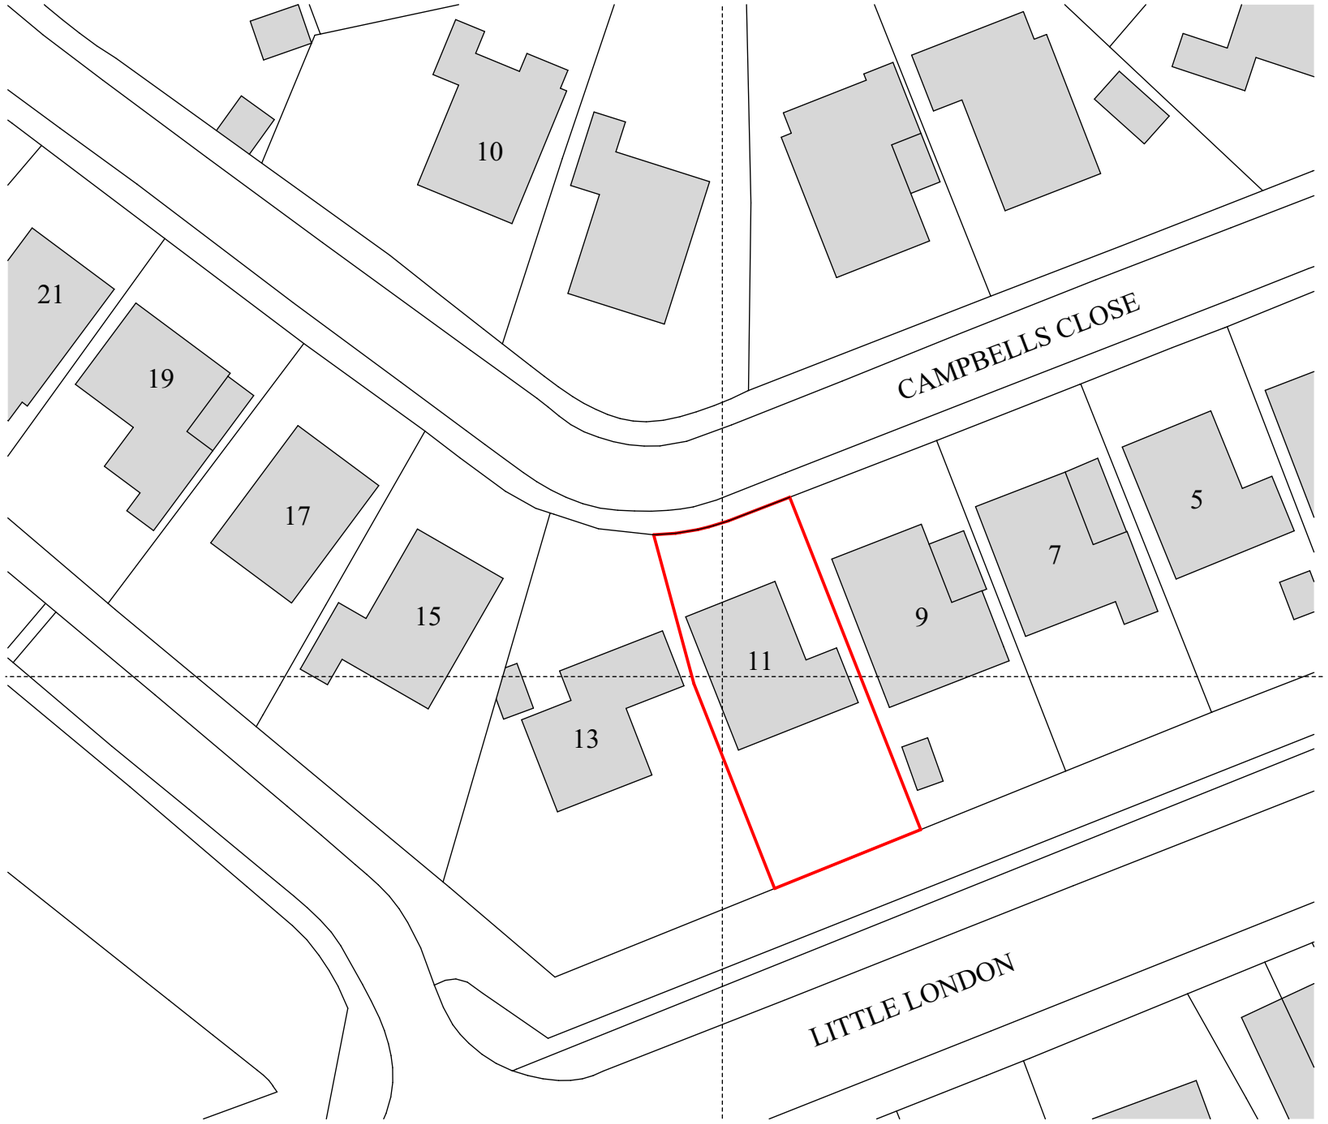

1:500 Block Plan

Cameron Bosque Brookes Architects
London | Cambridge | St Ives
0208 050 6206 | 01480 301 554
info@cbb-architects.co.uk

Status Planning	Title Location and Block Plan	
Client Name DSM Construction Services Limited	Scale 1:1250, 1:500@A3	Date 19/06/2024
Project Address 11 Campbells Close Spalding PE11 2UH	Drawing Number 24150-0000	Revision P1

Rev	Date	Drawn by	Change description
P1	19/06/2024	GC	Issued for Planning

0m 25m 50m 75m 100m 125m
0m 10m 20m 30m 40m 50m

N

General Notes
Do not scale from this drawing, apart from Town Planning purposes. Work to figure dimensions only. This drawing is the property of Cameron Bosque Brookes Architects Limited and copyright is reserved by them
This drawing is issued on the basis that it is not copied, used or disclosed by or to any unauthorised person without the prior written consent of Cameron Bosque Brookes Architects Limited
The drawing representative of the building or site and intended works. Contractors should carry out their own independent site surveys to confirm dimensions