
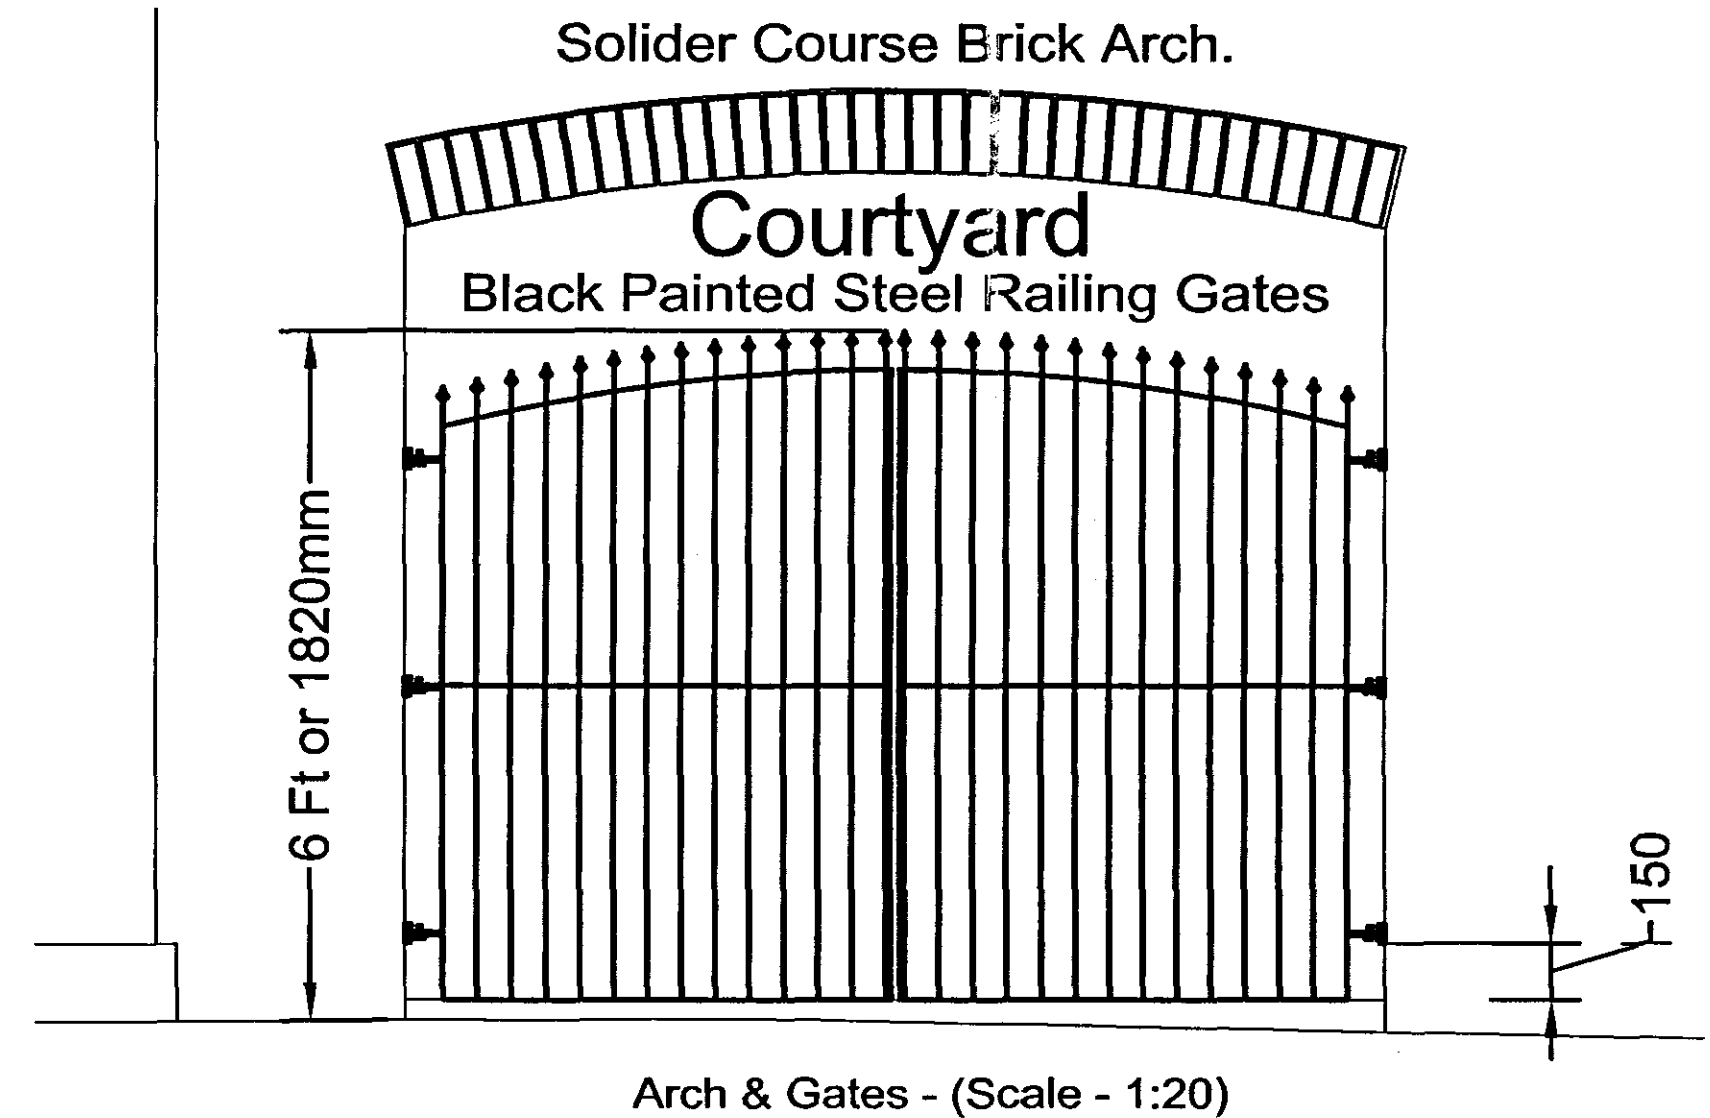


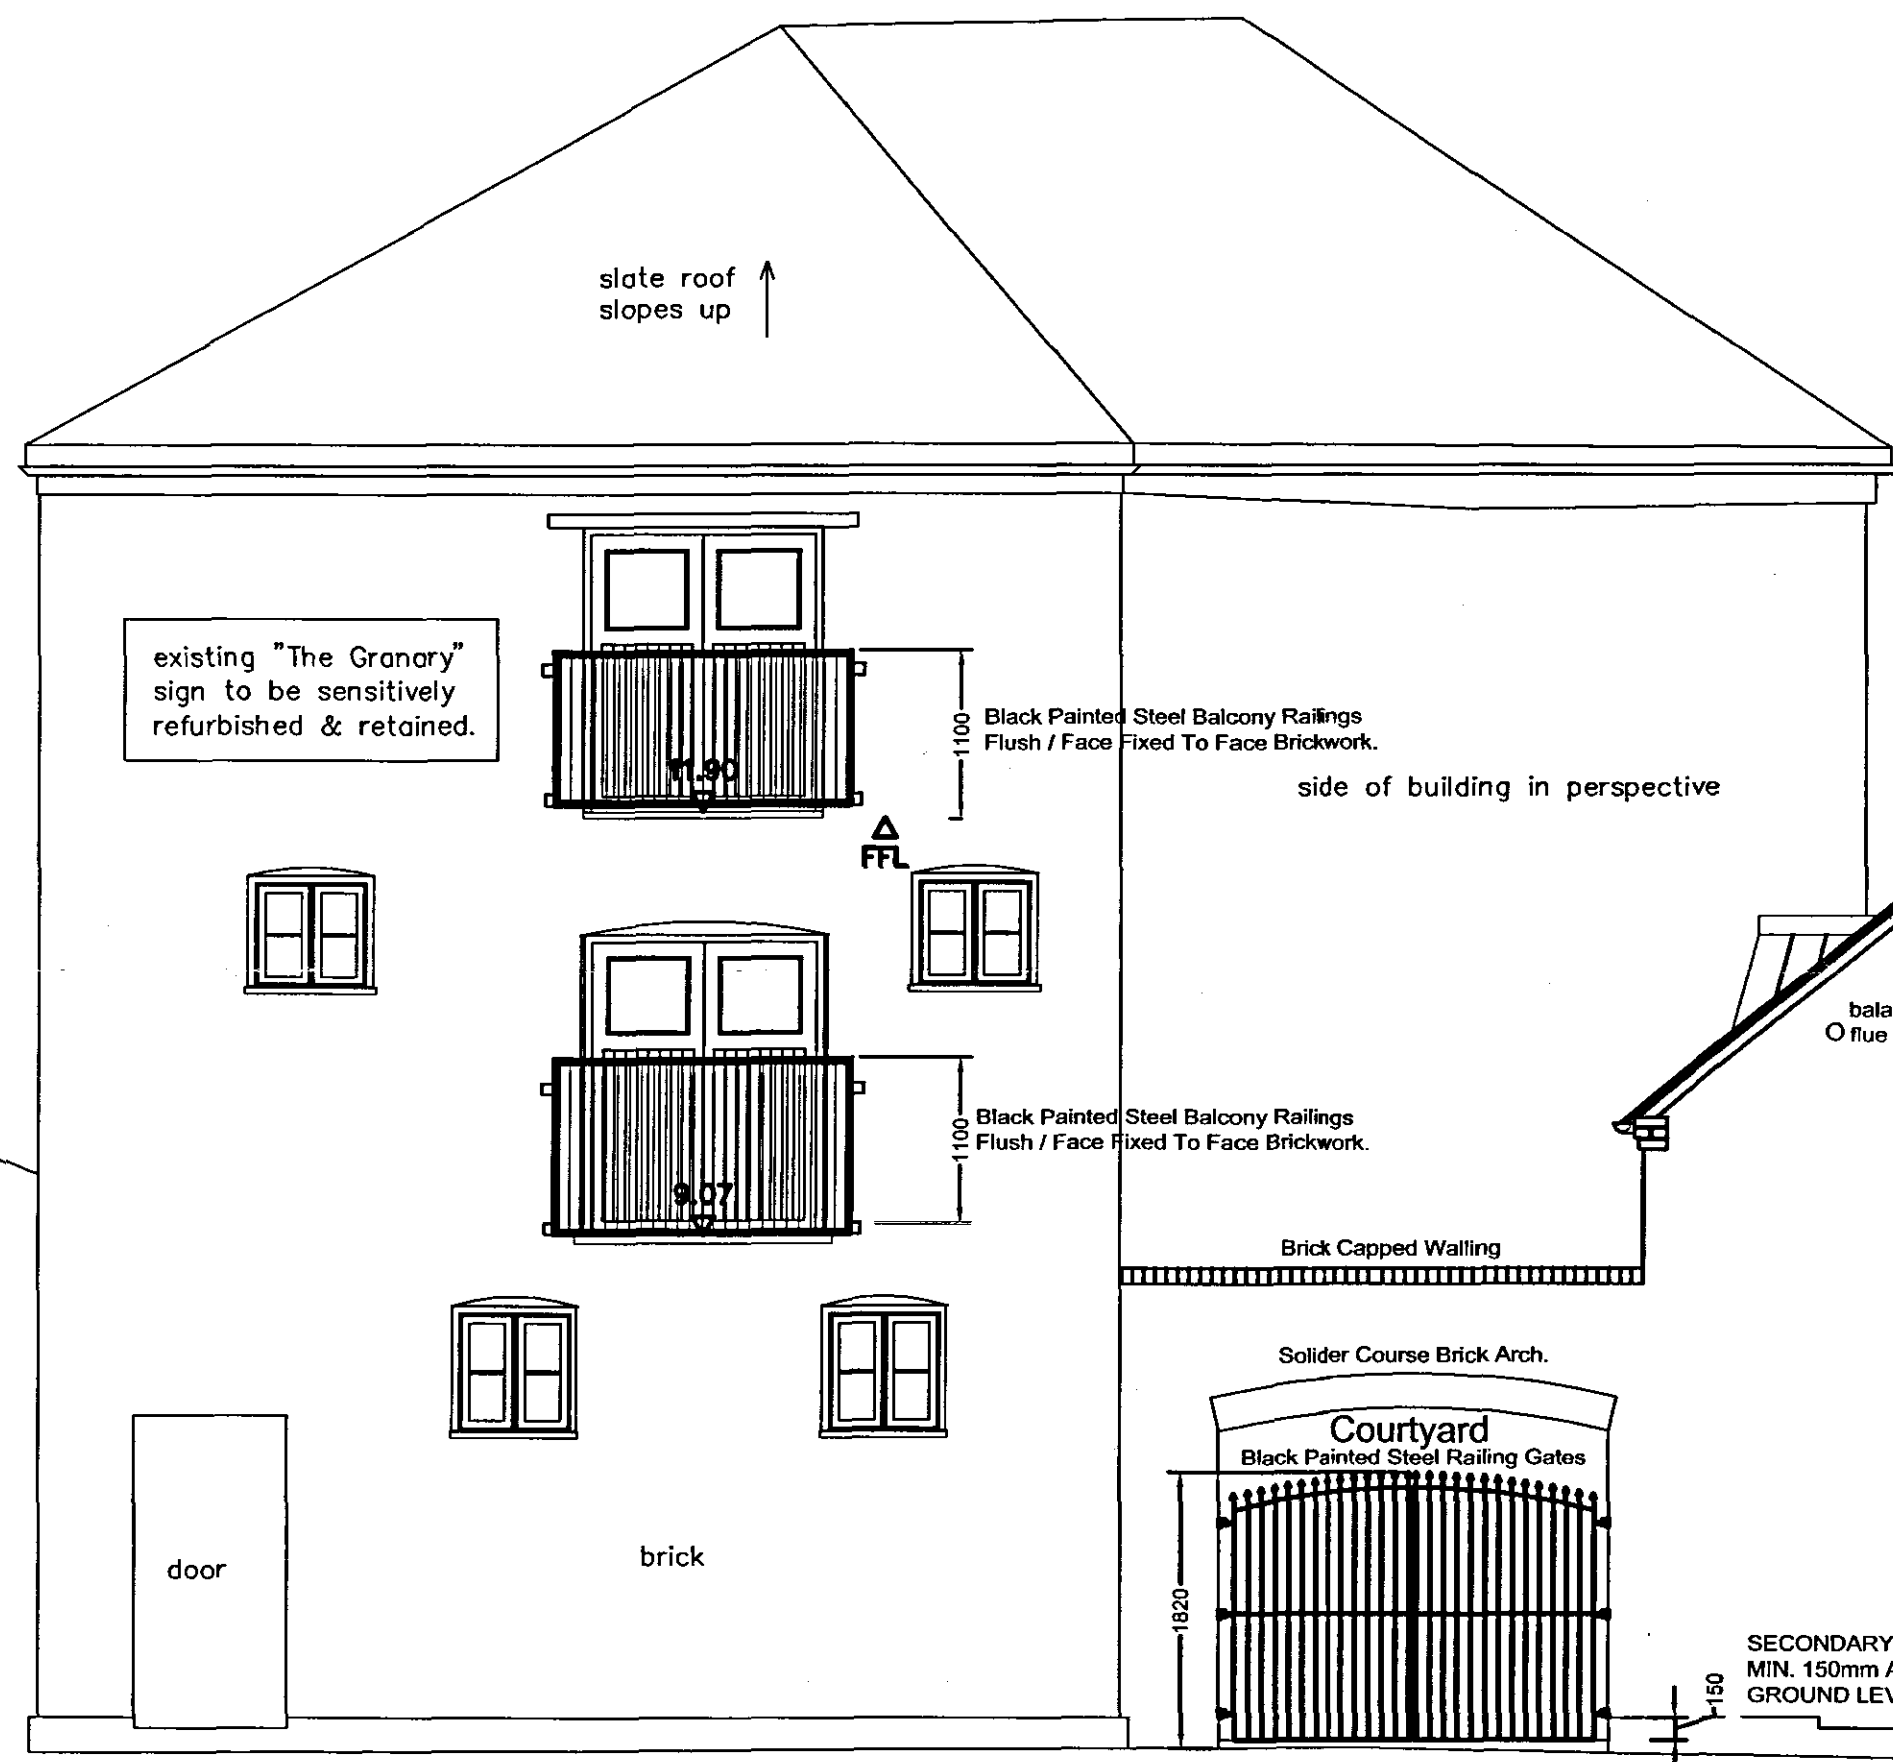

Arch & Gates - (Scale - 1:20)

ELEVATION (Towards Bedford Place)

Datum 5.00m

Adjacent
Public
Car Park

SHDC
Planning & Development
- 2 MAY 2008
Ref: OS48/08

DETERMINED
PLAN

Oglesby & Limb Ltd

Chartered Architects
and Building Surveyors

67 London Road
Newark, Notts
NG24 1RZ

Tel: 01636 702030
Fax: 01636 703740
e-mail: design@o-l-ltd.co.uk



DO NOT SCALE THIS DRAWING. THE CONTRACTOR IS DEEMED TO HAVE CHECKED ALL DIMENSIONS ON SITE AND REPORT ANY DISCREPANCIES TO OGLESBY & LIMB LTD. THE CONTENTS OF THIS DRAWING ARE COVERED BY COPYRIGHT AND REMAIN THE PROPERTY OF OGLESBY & LIMB LTD. WRITTEN APPROVAL MUST BE OBTAINED FROM OGLESBY & LIMB LTD PRIOR TO DUPLICATION OR REPRODUCTION OF THIS DRAWING OR ITS CONTENTS. ANY DIMENSIONS NOT SHOWN ARE TO BE CHECKED AND AGREED WITH OGLESBY & LIMB LTD.

Rev_A - Wall now brick capped and window to Bedford Place added - Nov'07 - CLS
Rev_B - Window to Bedford Place now revised to as built position - April'08 - CLS

Client:

Intact Properties.

Project:

The Proposed Conversion of The Granary to Residential Apartments, Bedford Place, Spalding.

Drawing Title:

Proposed Entrance Arch Detail
To Shared Courtyard

Date: July 2007.

Scale: 1 : 50.

Drawn by: CLS.

Checked by: AJO.

Drawing Number:

A0690 - 58

Rev:

B