



Ground Floor

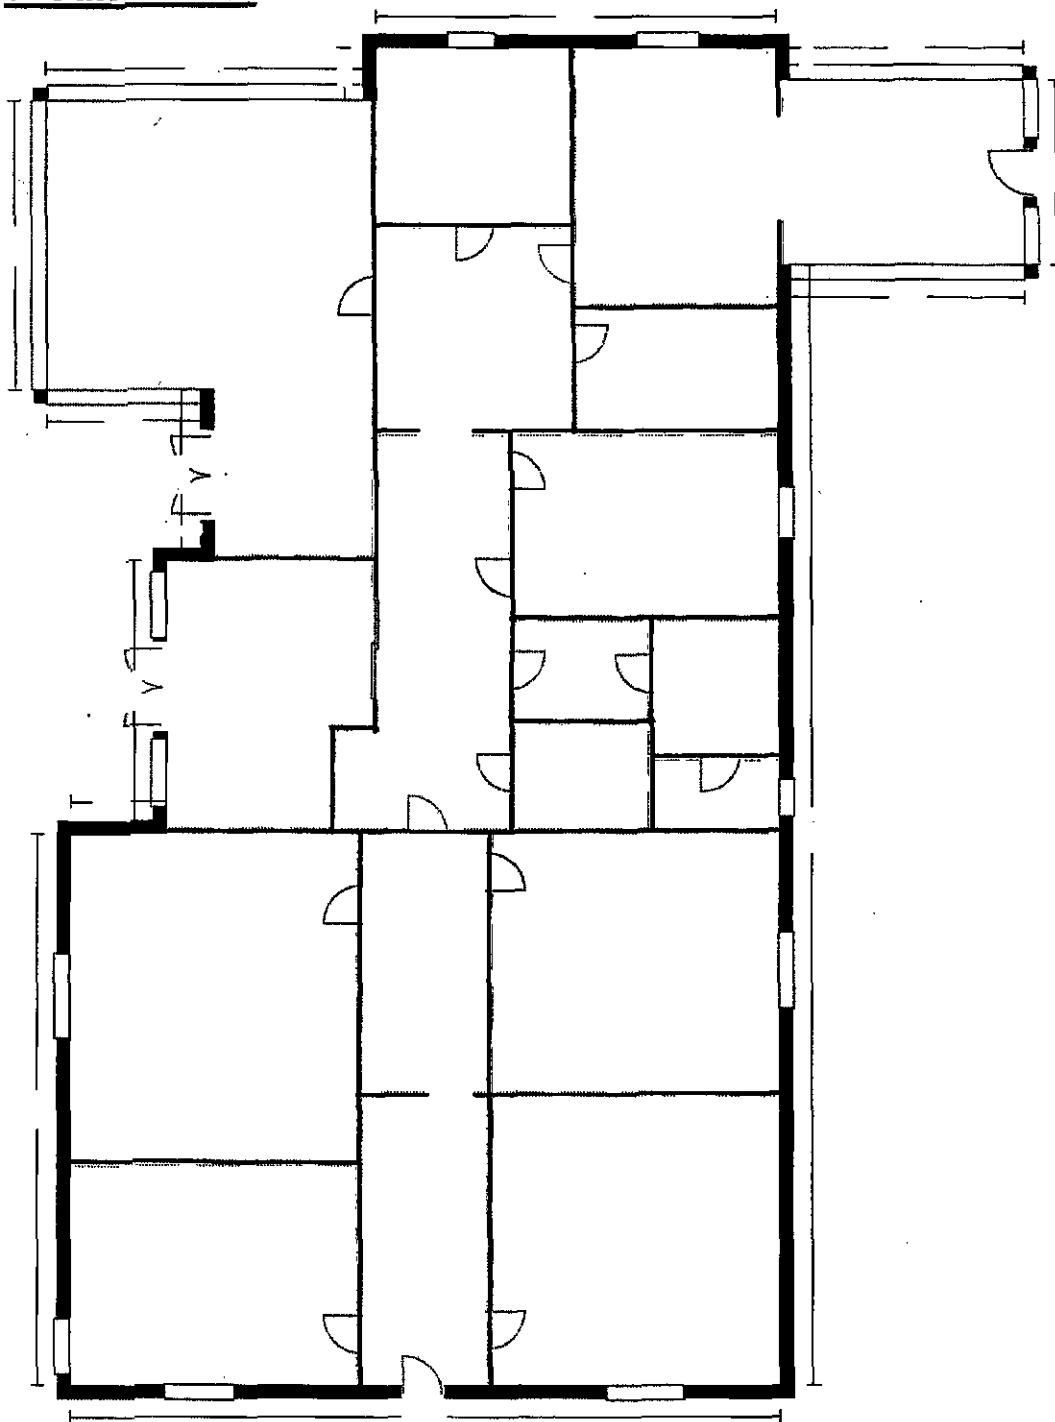

First Floor

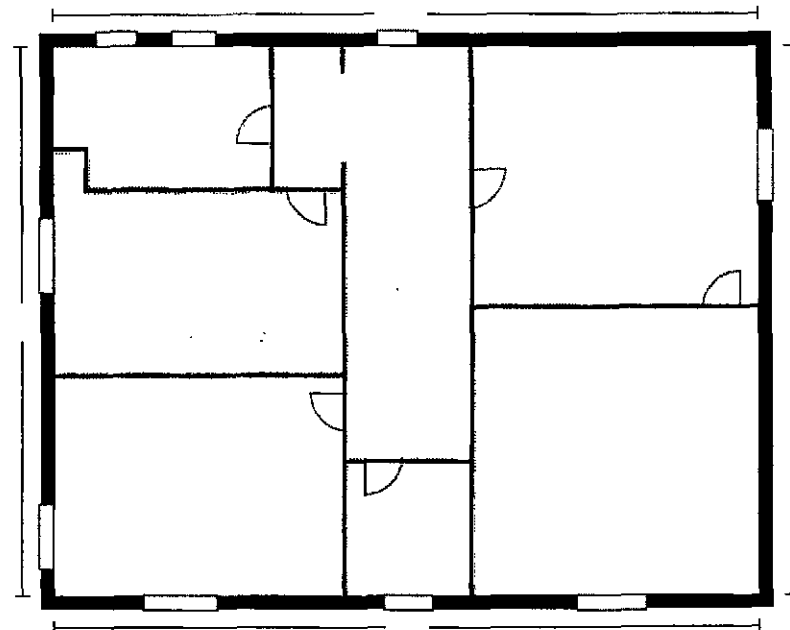

SHDC
Planning & Design
15 JUL 2011
Ref: 0509-11