
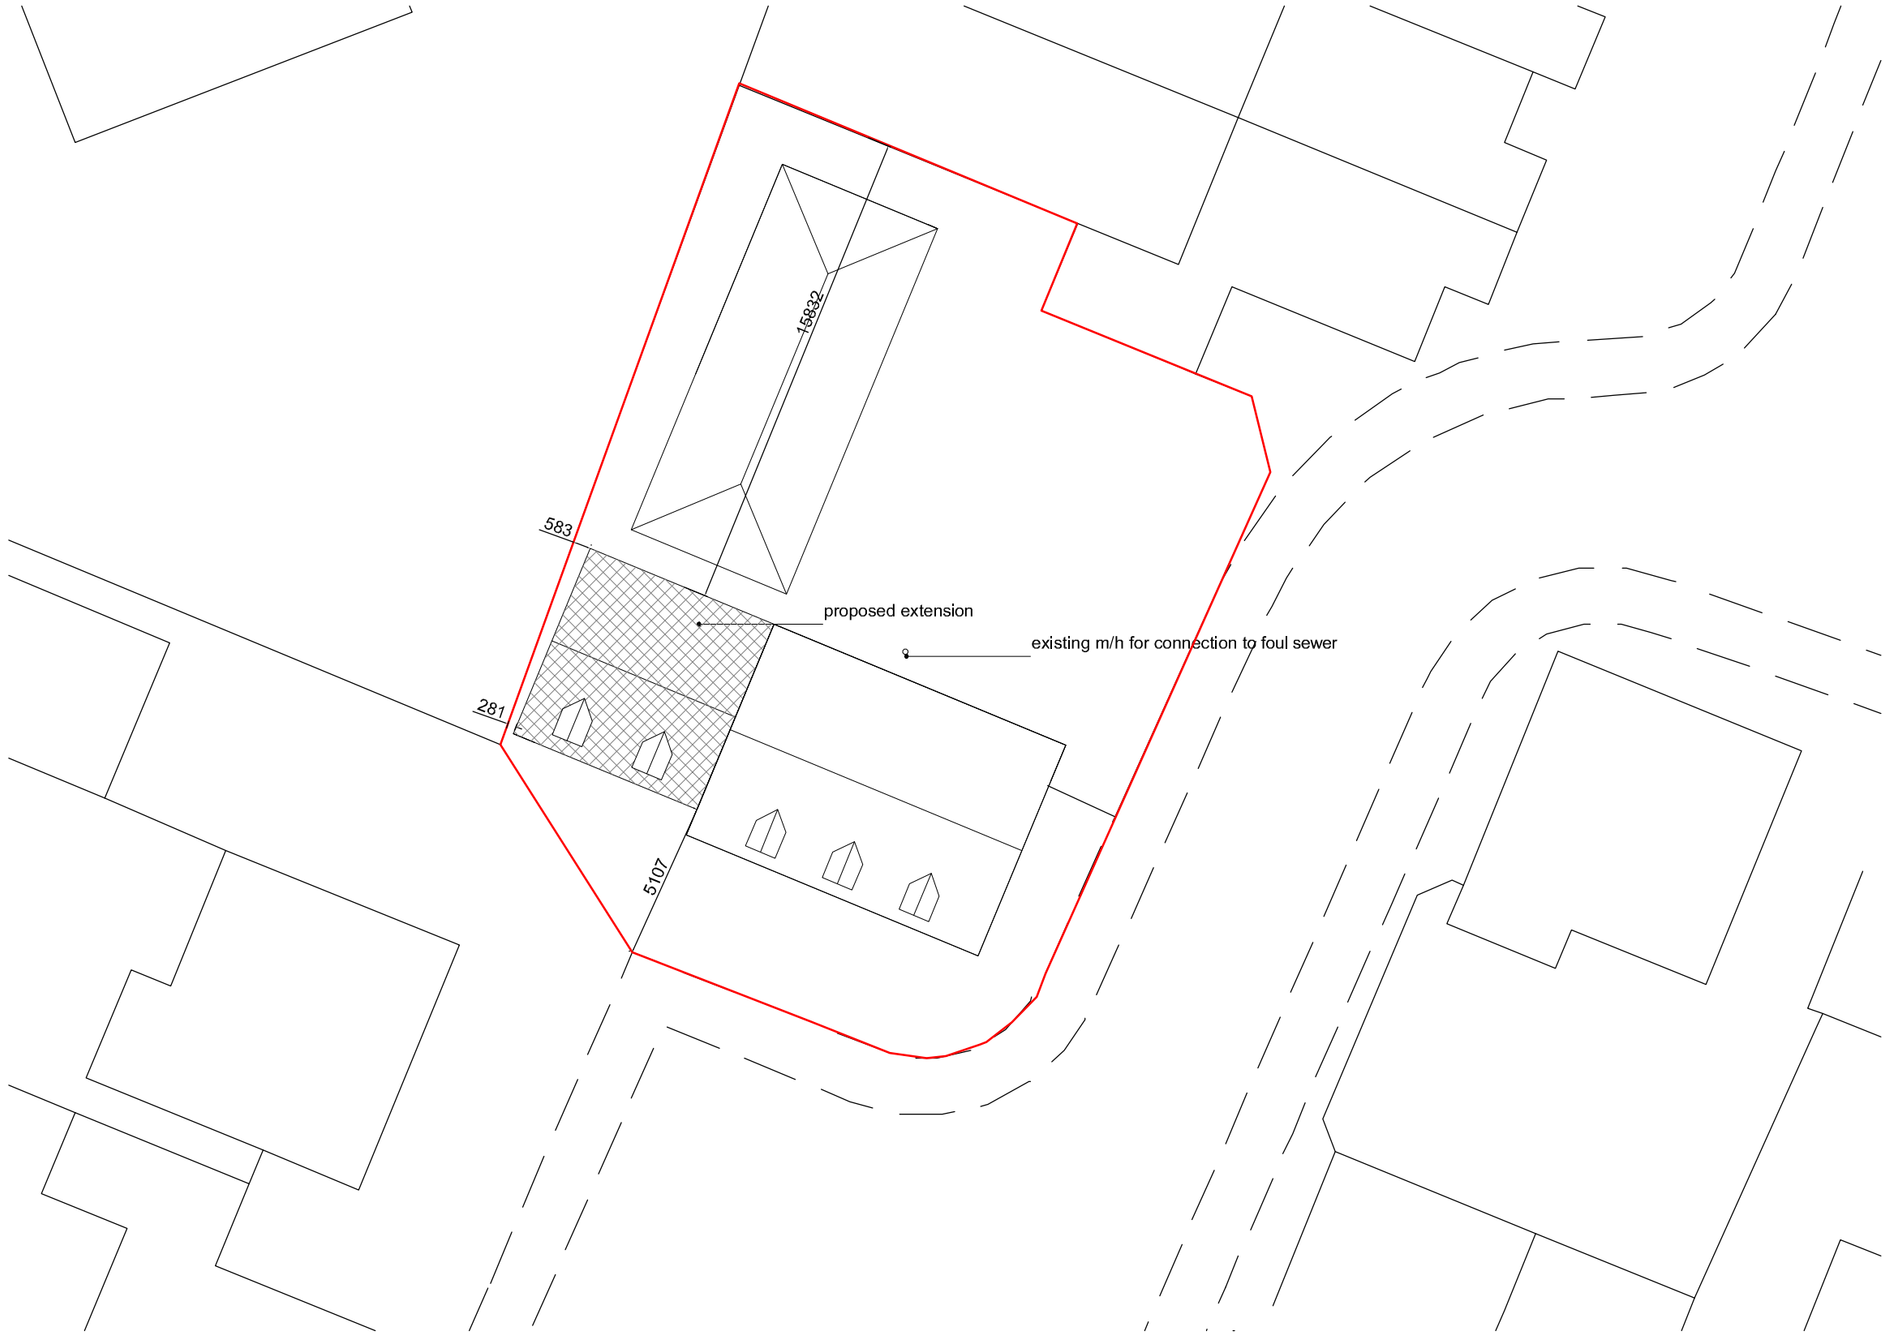


PROPOSED BLOCK PLAN

North.
(Indicative)

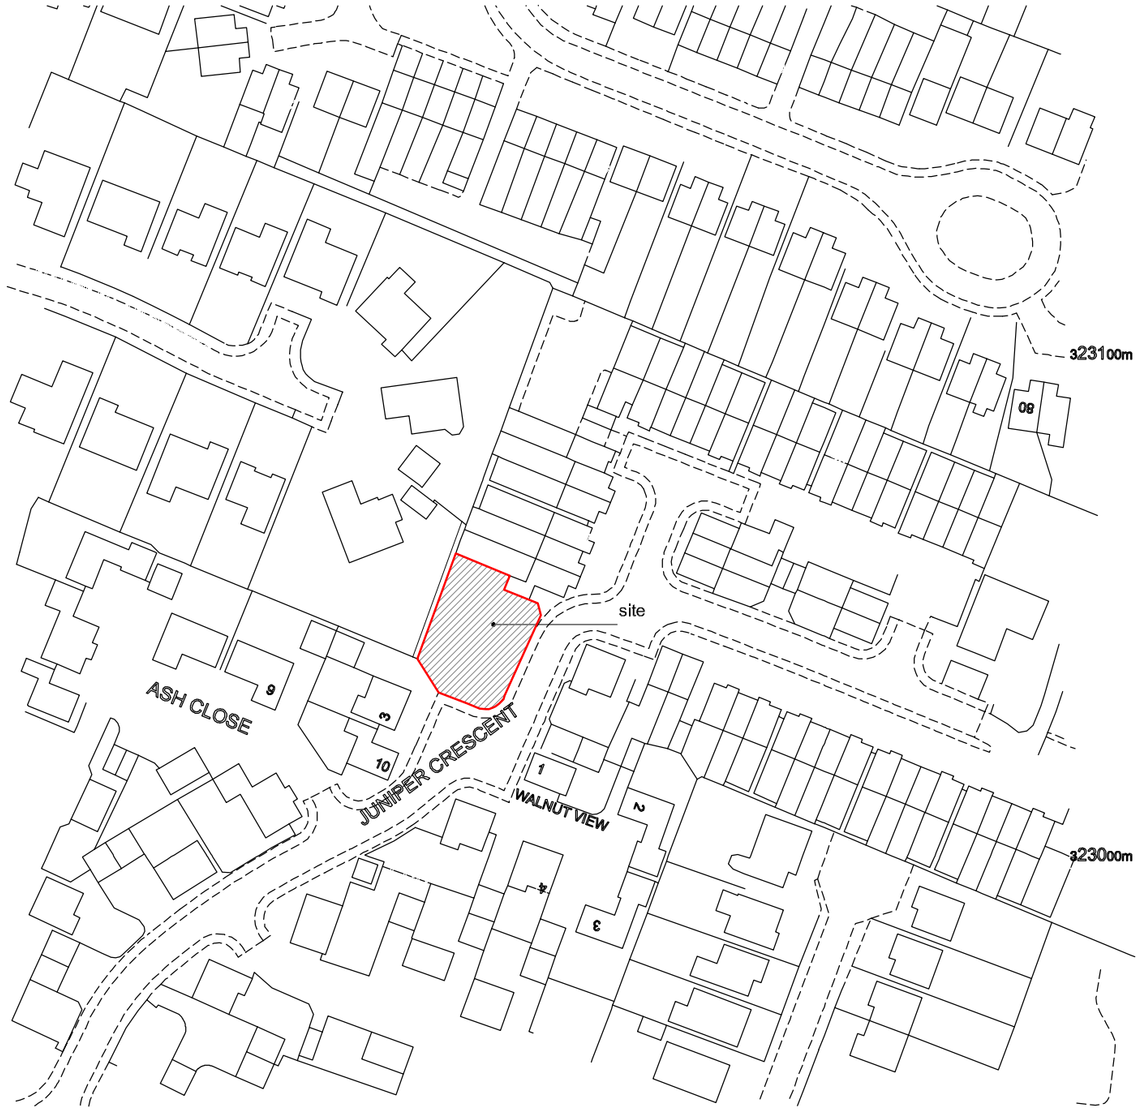

PROPOSED BLOCK PLAN

Revision	Date	Drawn	Description
Client	Mr Nigel Hutton		
Project	Extension to Form 1no 2 Bedroomed flat at 5 Juniper Crescent		
Drawing	Planning (Block & Location Plans)		

TaC ARCHITECTS

Scale 1:200, 1:1250 @ A2 Drawn AWM Checked TAC Date 20/07/2020 Drawing No. 20/562/PA/003

Trevor A Clay RIBA Ltd, 14 Old Fendike Road, Weston Hills, Spalding, Lincs. PE126DD
01406 380027 07778 597975 trevor@tacarchitects.co.uk www.tacarchitects.co.uk