


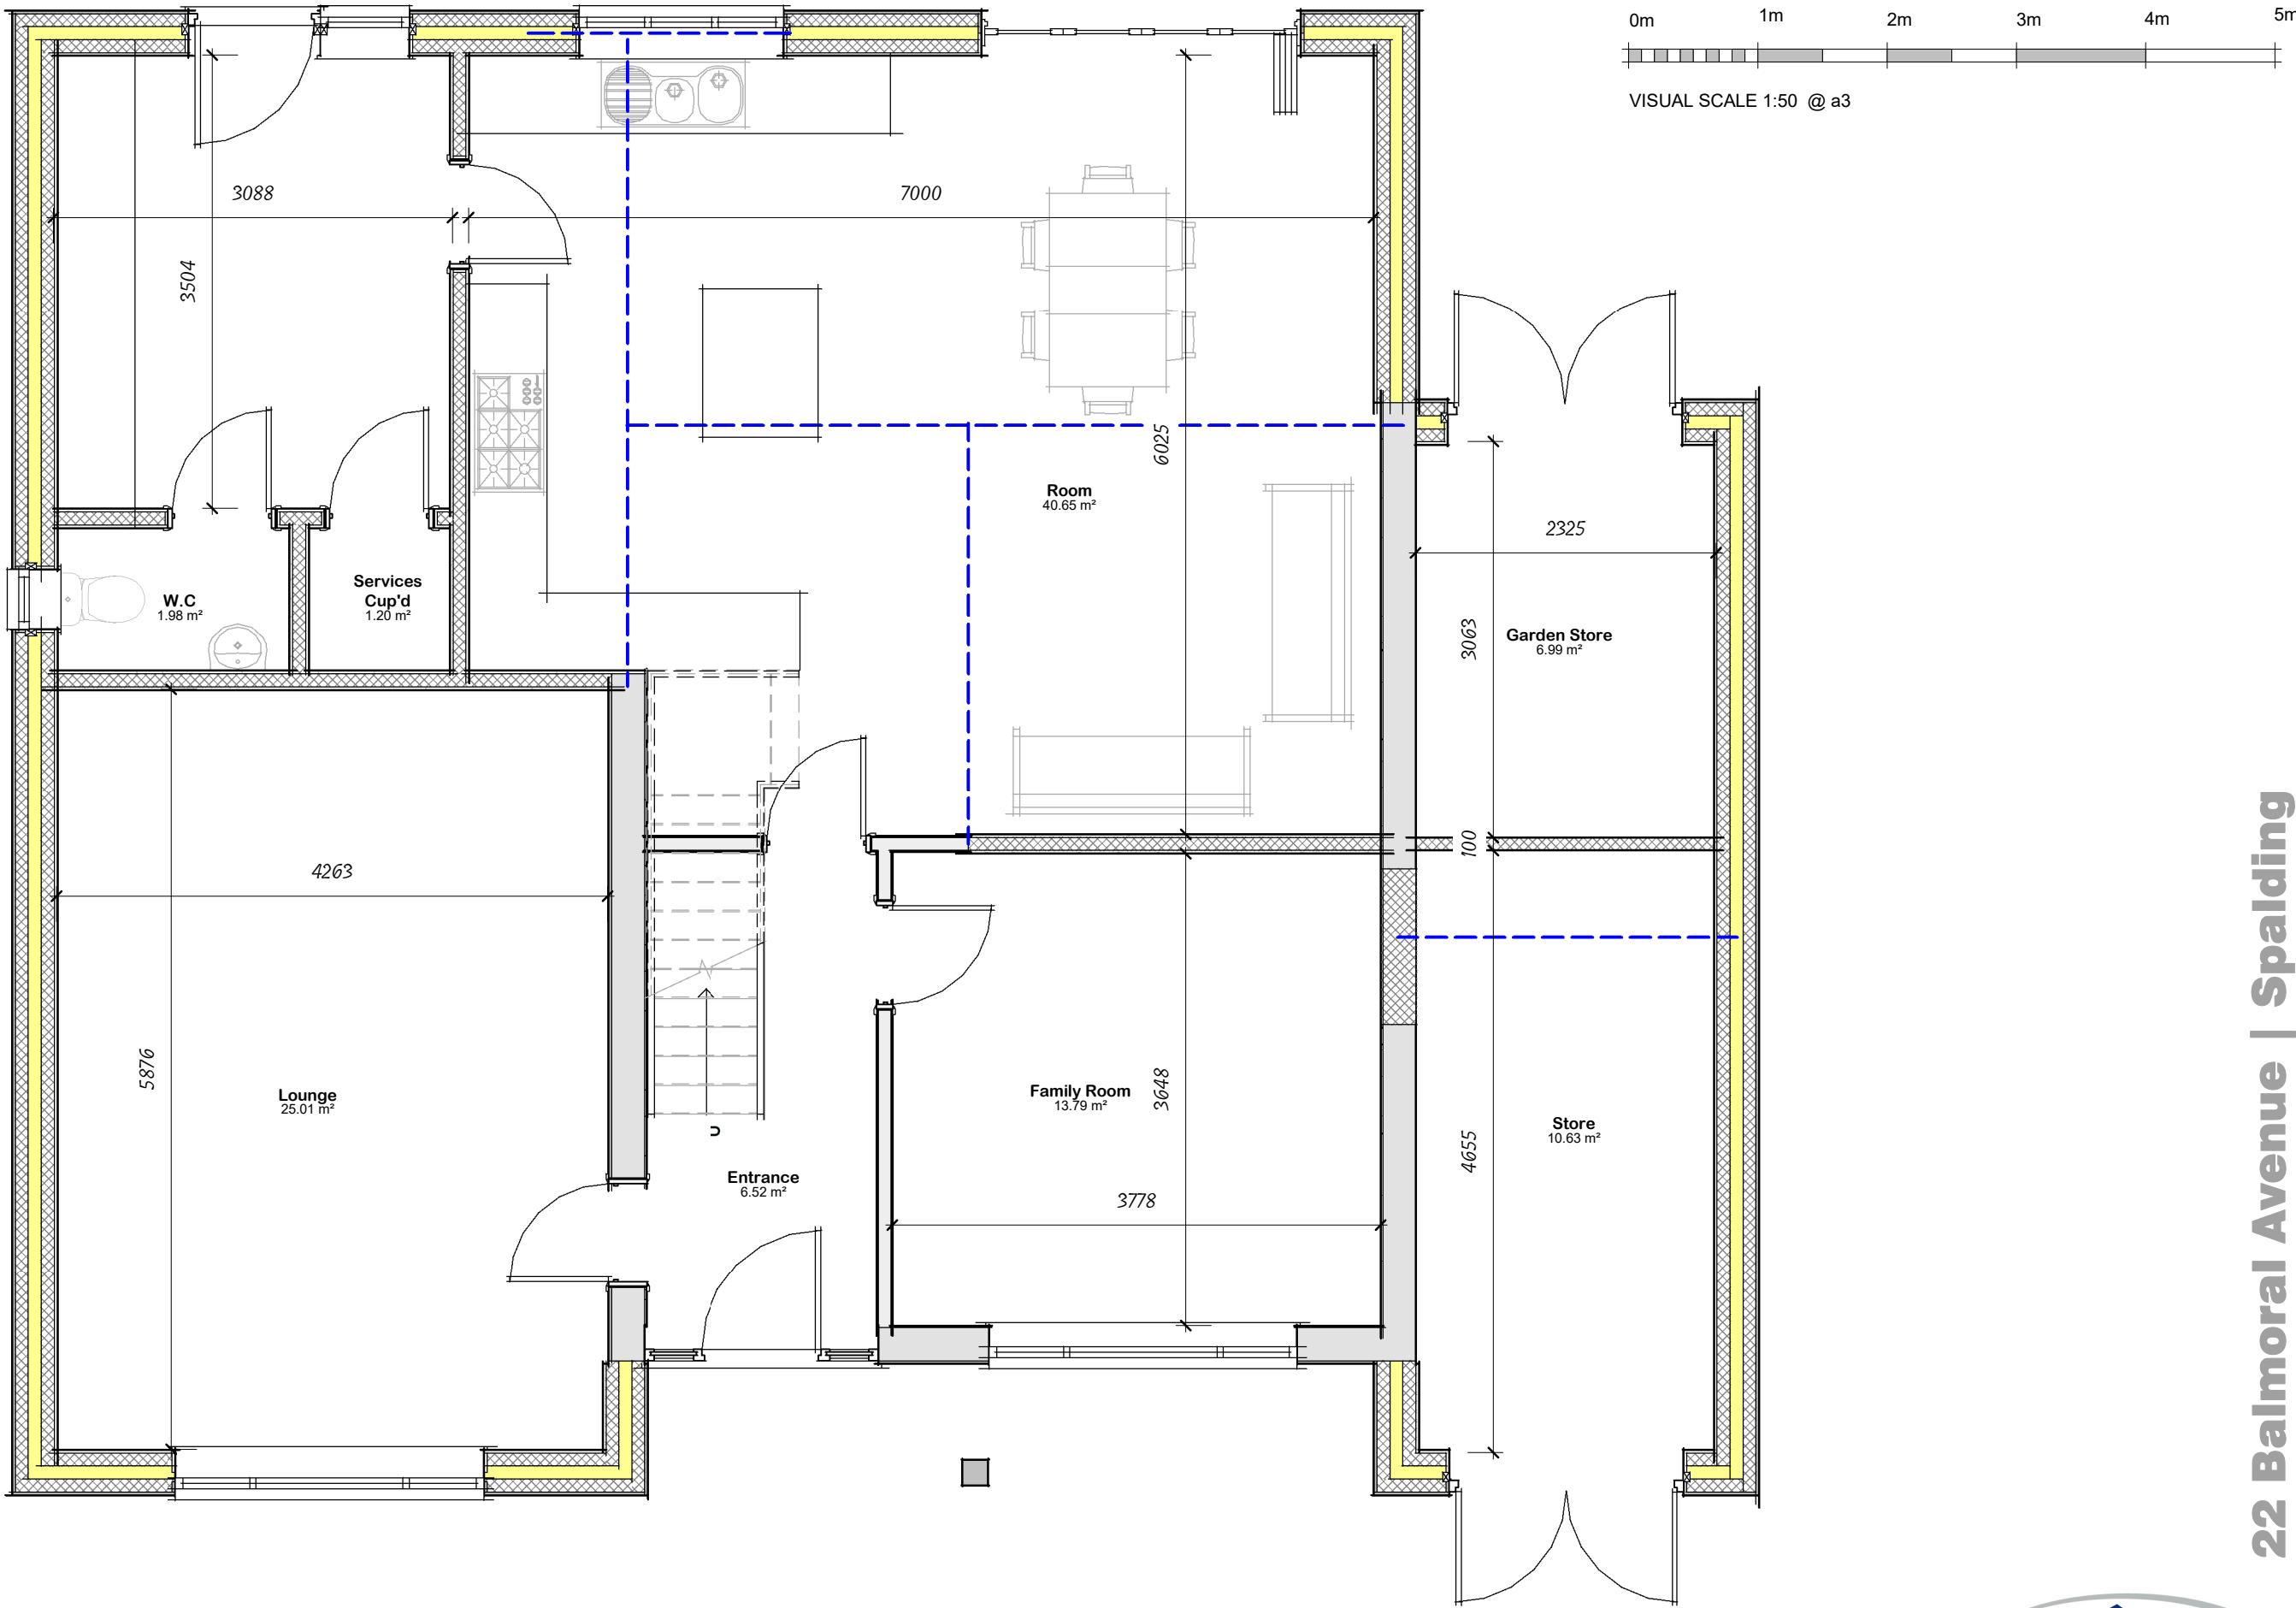

Proposed Ground Floor Layout

Drg No 2811 / 07A



22 Balmoral Avenue | Spalding