


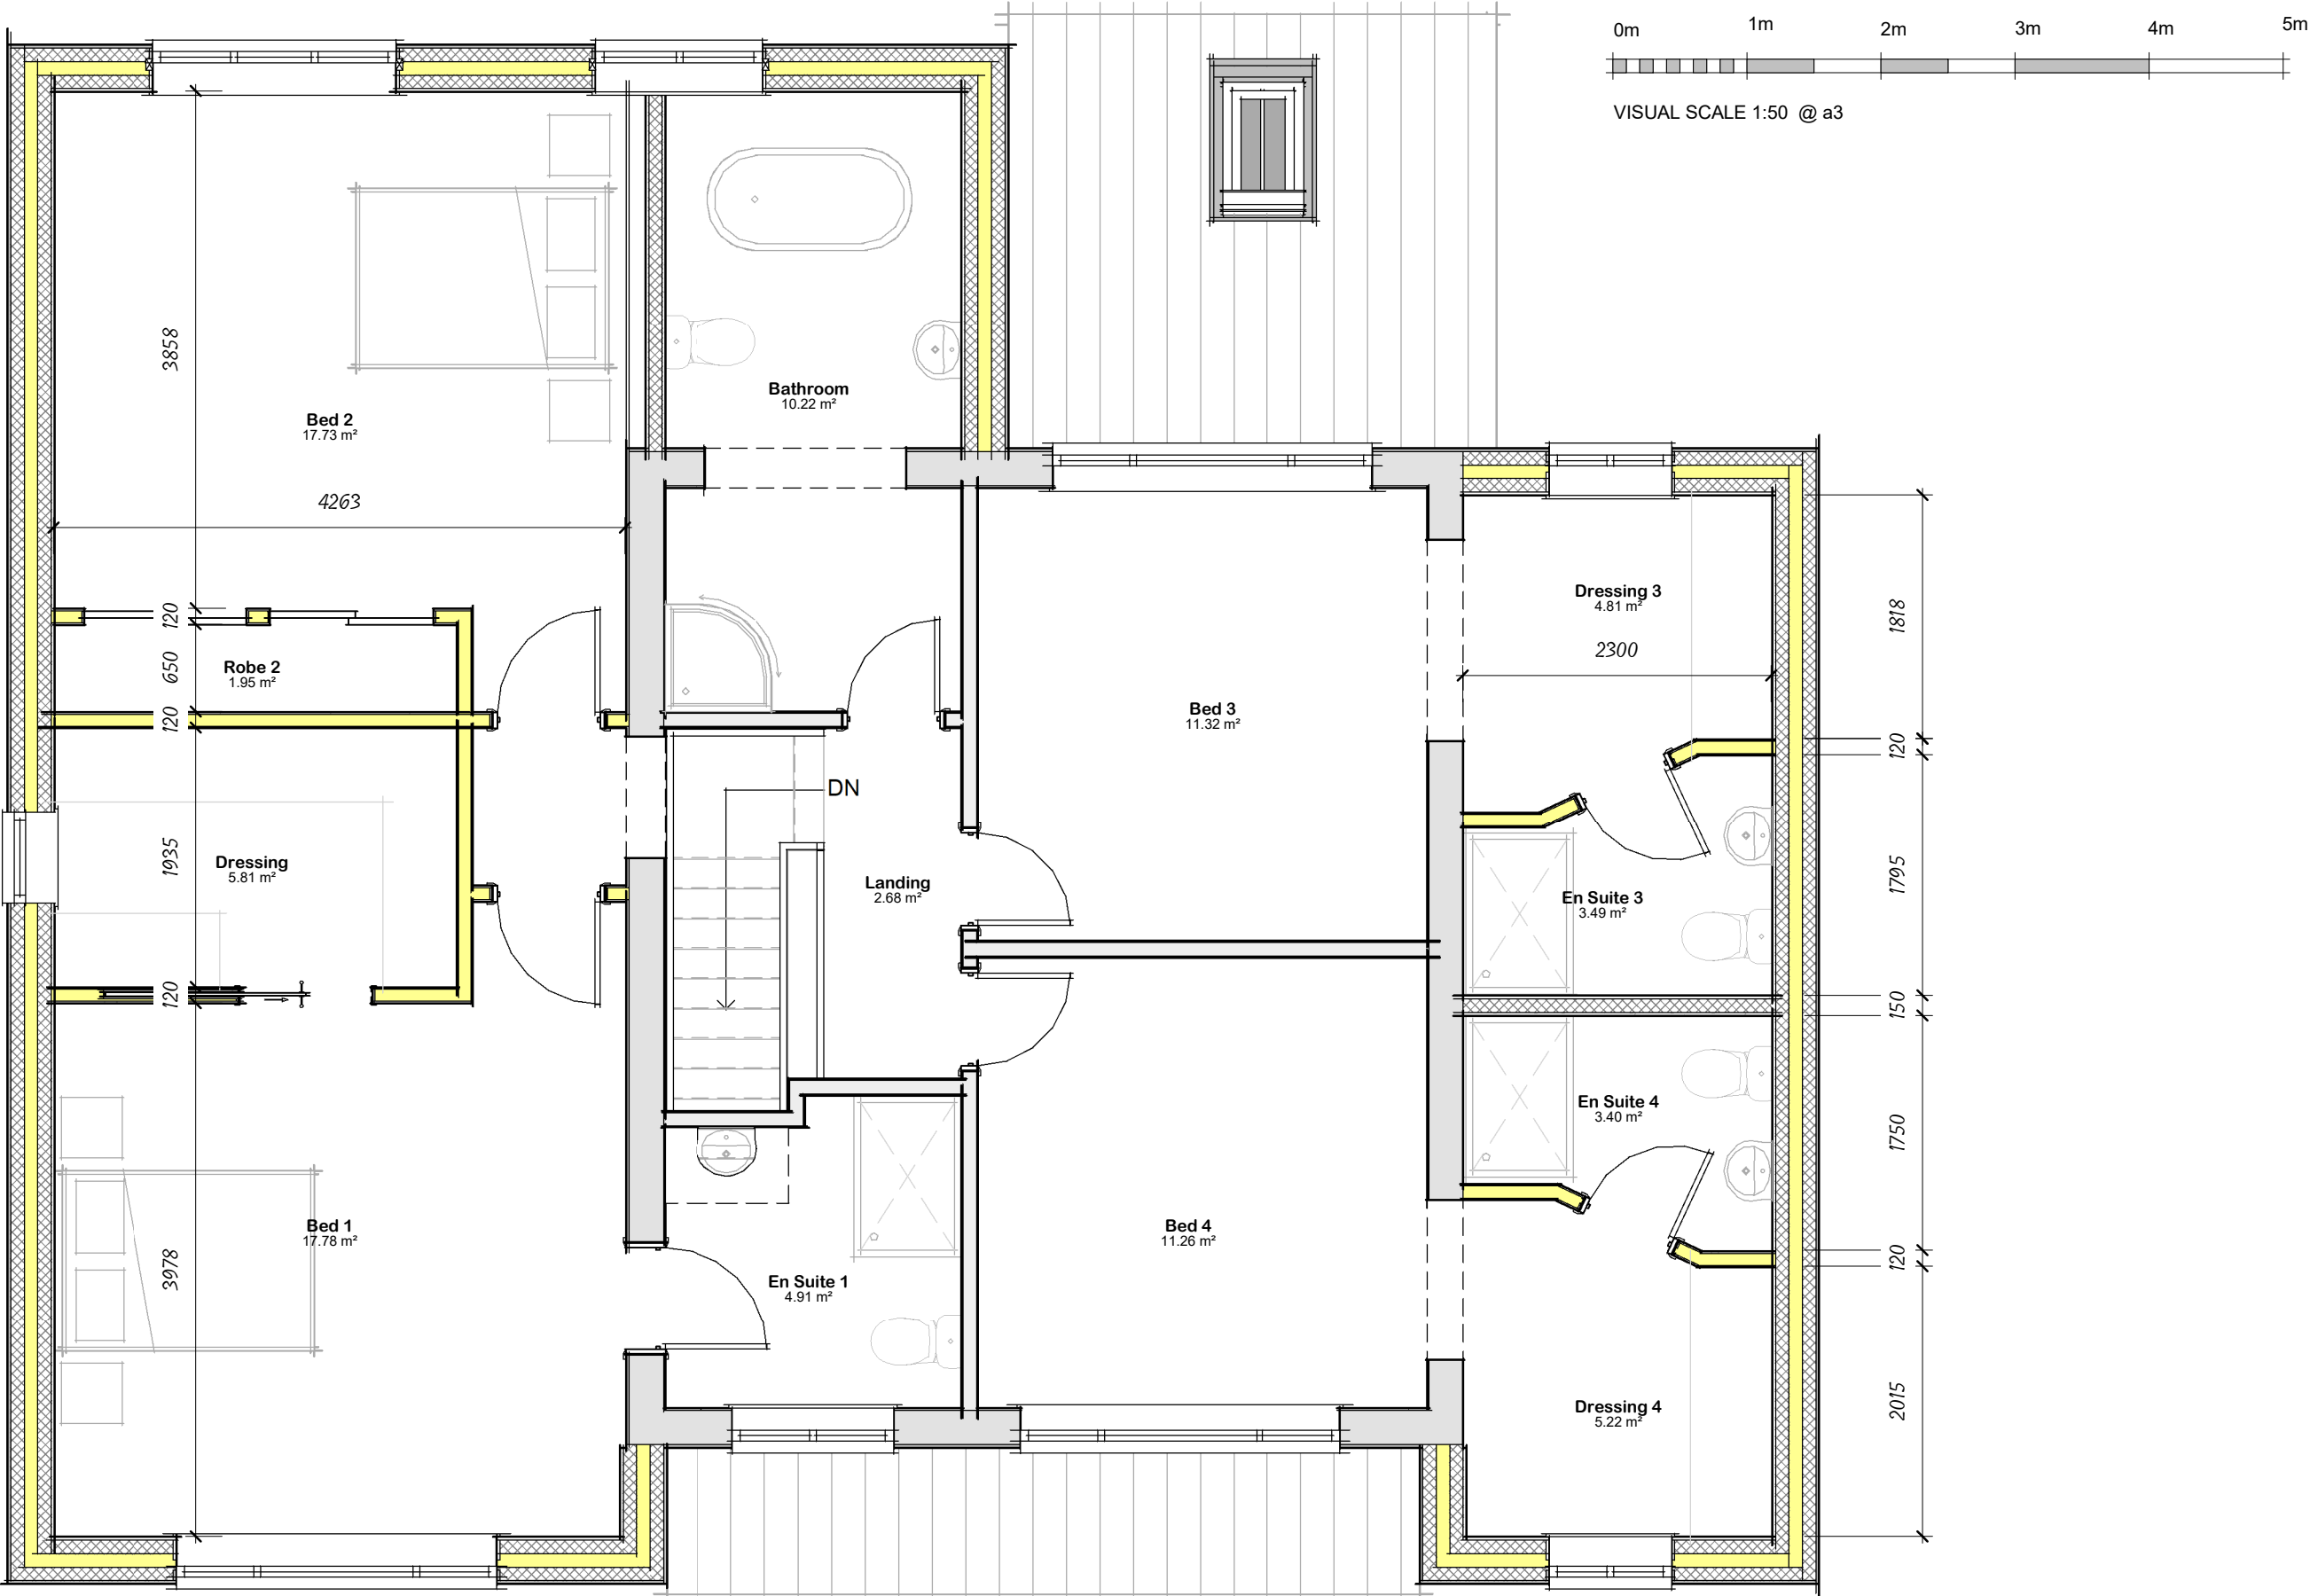

Proposed First Floor Layout

Drg No 2811 / 08



22 Balmoral Avenue | Spalding