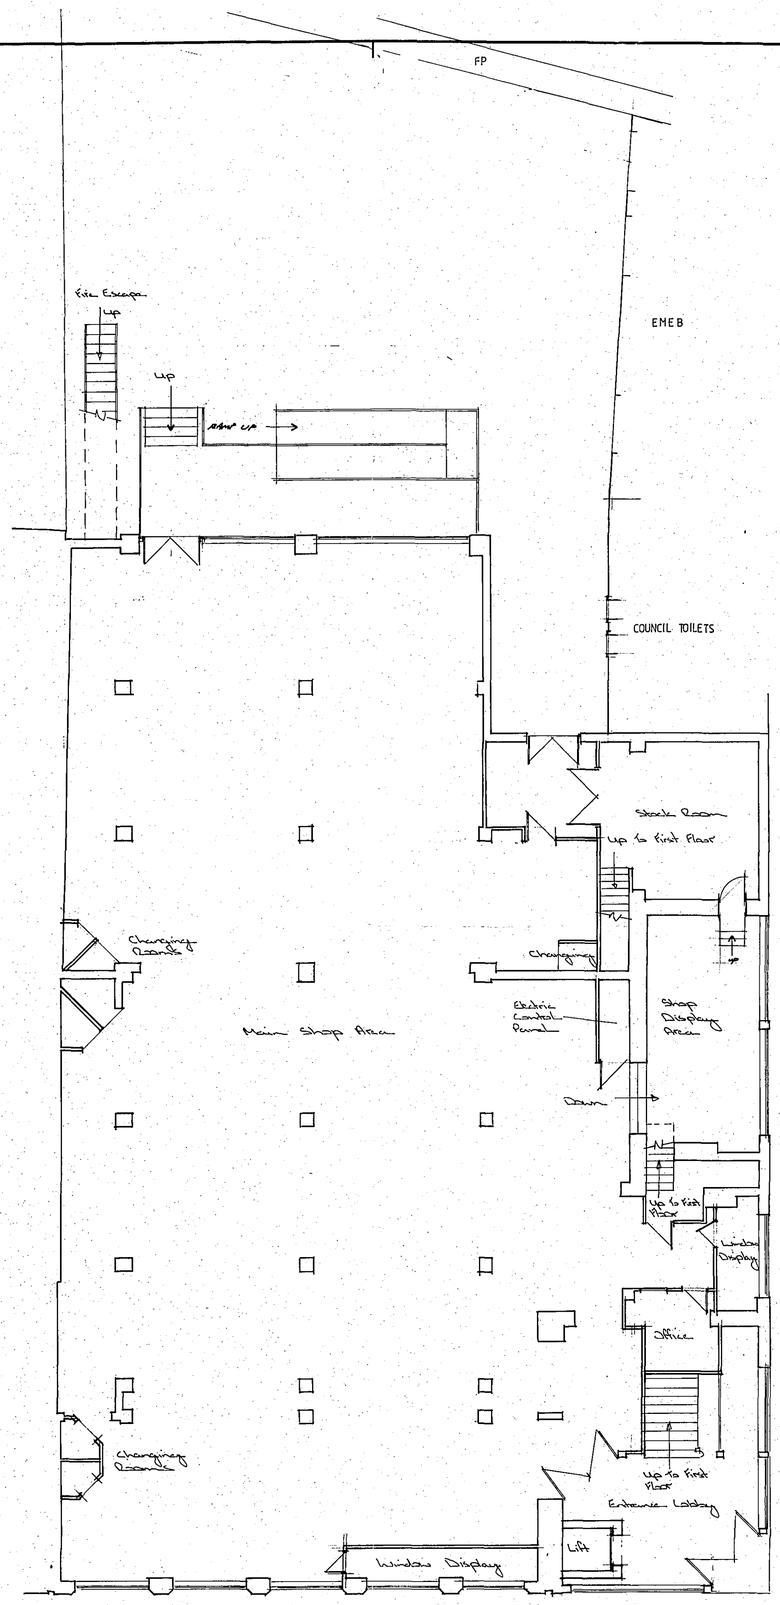

GROUND FLOOR

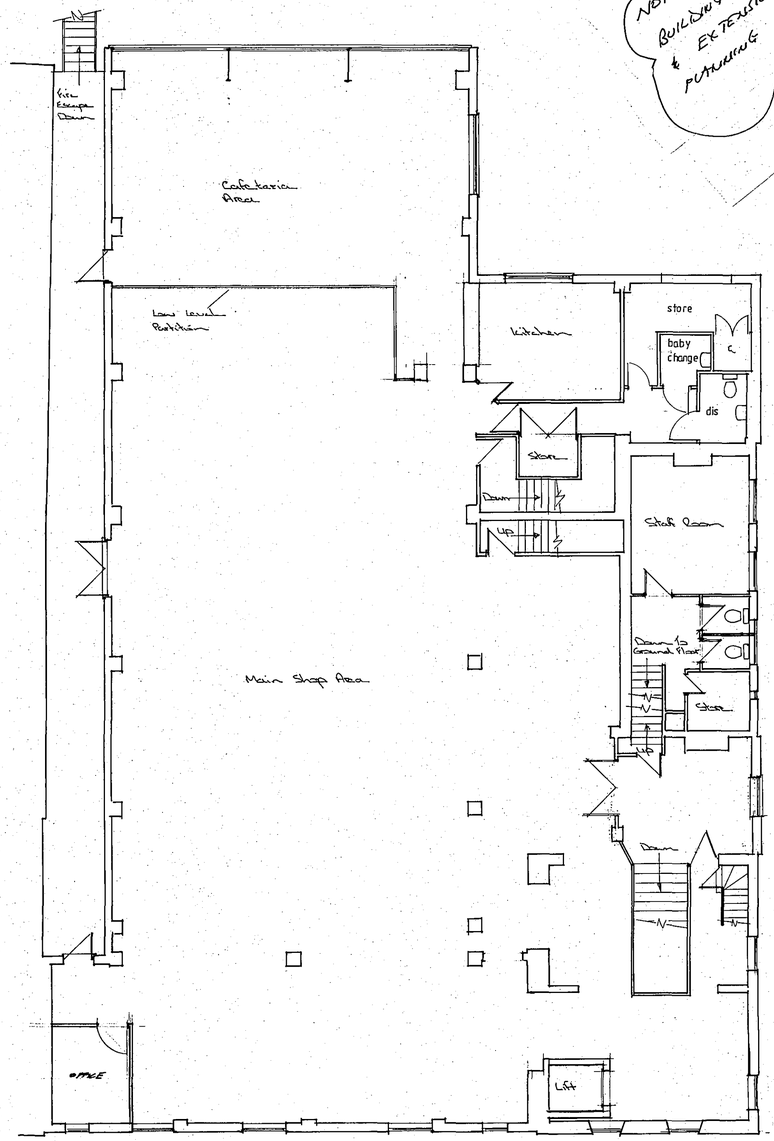

FIRST FLOOR

NOTE
BUILDING UNDERGOING ALTERATIONS & EXTENSION COVERED BY PLANNING PERMISSION 416-1232-04

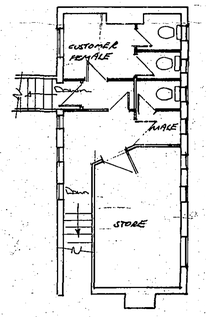

SECOND FLOOR

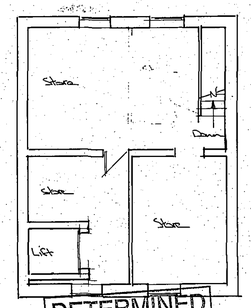

SECOND FLOOR

DETERMINED PLAN

SHDC
Planning & Development
26 APR 2005
Ref: 0553/05

CONTRACTOR TO CHECK ALL DIMENSIONS ON SITE BEFORE WORK COMMENCES.

revision	date	init.	revision details
A	4-12-91	RJ	UPDATE BASED ON SITE
B	4-2-92	RJ	UPDATE
C	28-4-92	RJ	UPDATE
D	8-11-94	RJ	S.D. AMENDMENT
E	12-1-95	RJ	ADD SHOP AT STOCK ROOM TO LOWER GROUND FLOOR
F	8-1-96	RJ	REMOVE EXIT DOOR OUT

PODDINGTONS
architectural design consultants
43 Double Street,
Spalding,
Lincs, PE11 2AA
Telephone:
Spalding (0775) 761856
768296

project
MESSRS HILLS OF SPALDING
BROAD STREET, SPALDING.

drawing
PLAN AS EXISTING

scale	drawing no.
1/100	MRH/2480/1
	A B C D E F
date	drawn
FEBRUARY 92	checked

4803-787T

SUMMIT