# SERVICE AREA

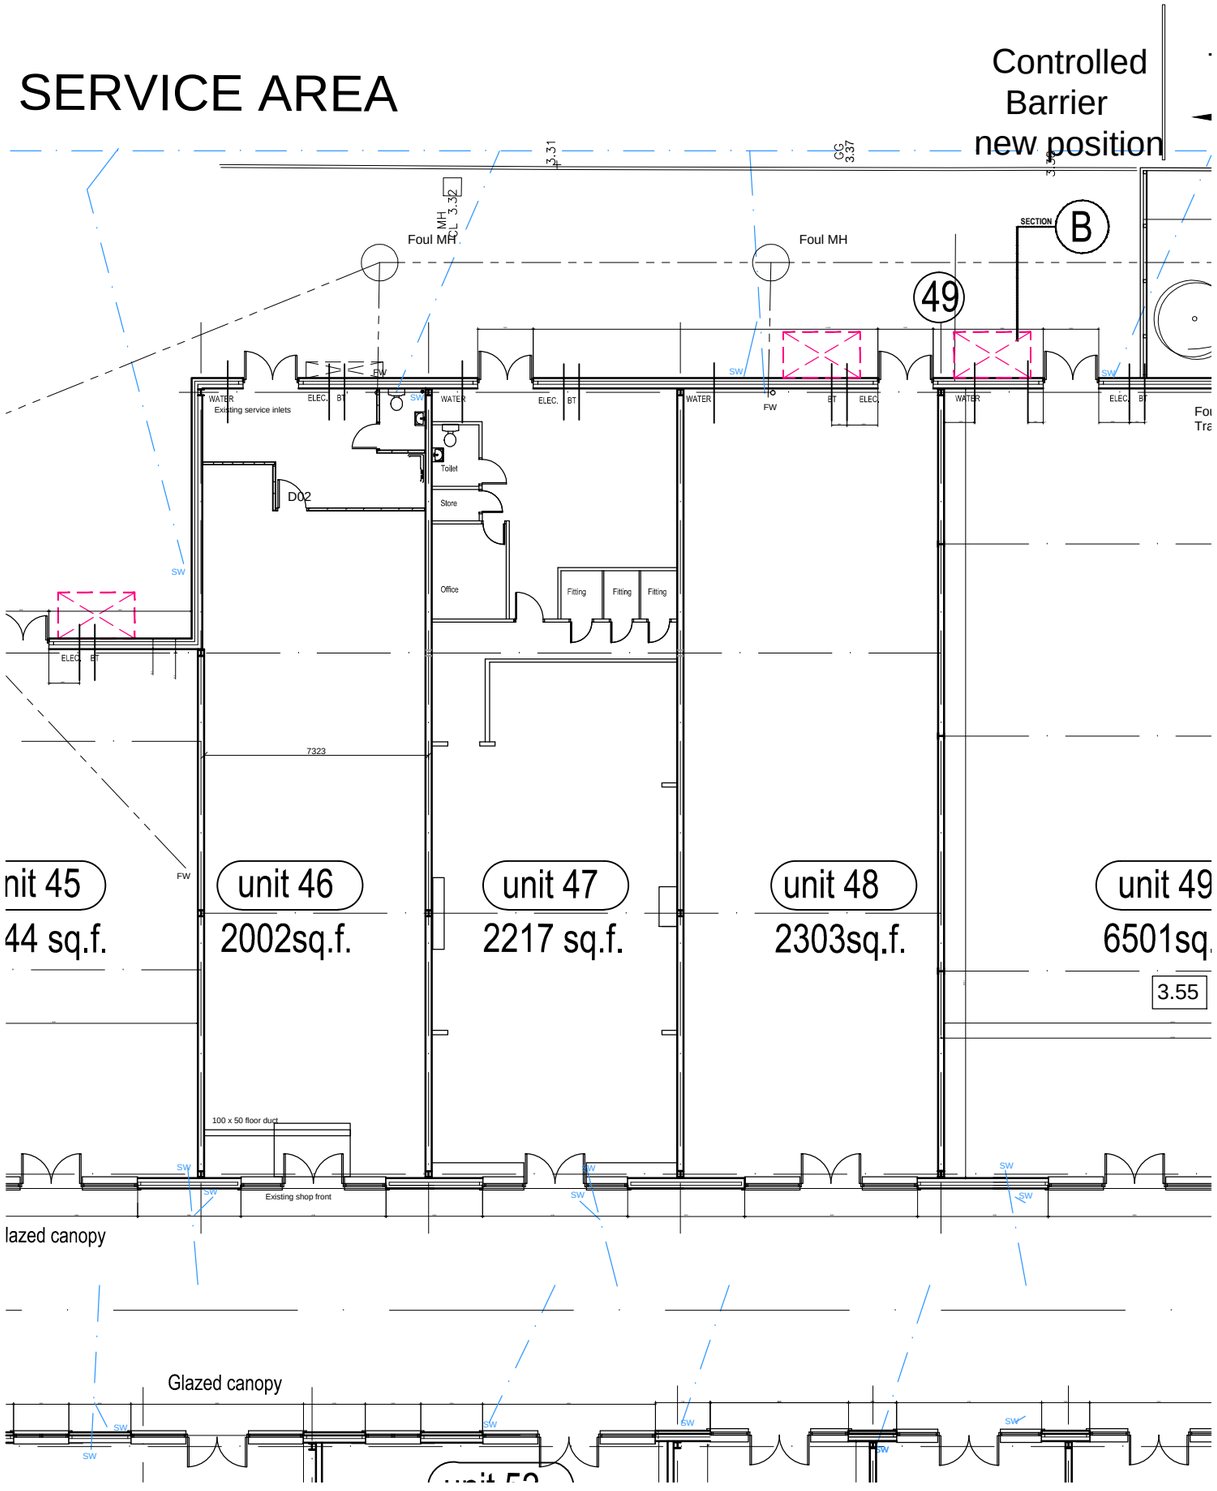


UNIT PLAN 1:200

# UNIT ELEVATION 1:200

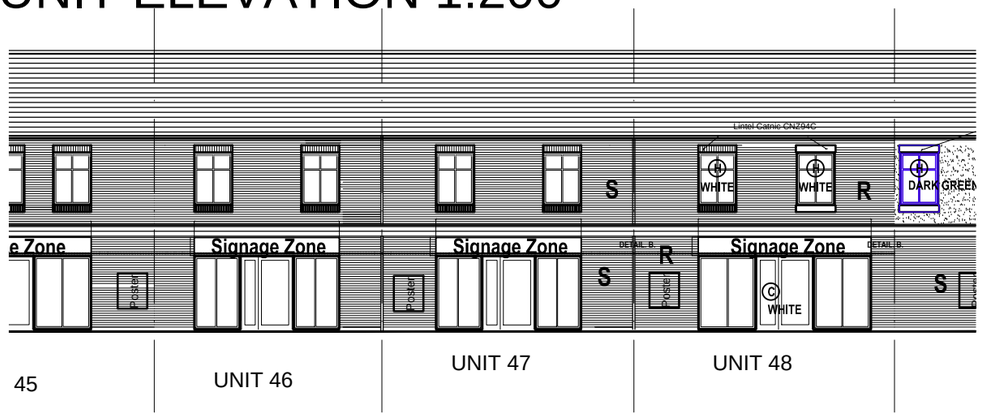


# UNIT SECTION 1:200

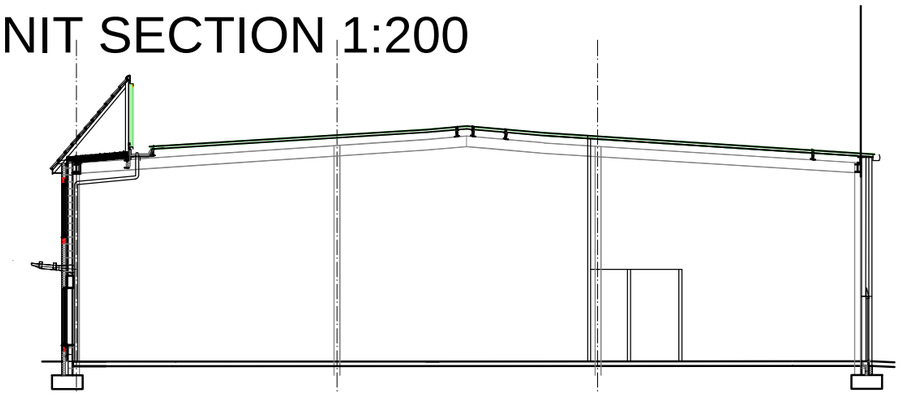

# LOCATION PLAN

| Rev/Amd: | Date: | Drawn: | Checked: |
|---|---|---|---|

**Project:**

SPRINGFIELDS RETAIL OUTLETS & FESTIVAL G'D'NS
SPALDING

UBS TRITON PROPERTY FUND

UNIT 46-47 and 48

Units as Existing

**Drawing No:** 3841-057-GA01A

**Date:** 02-2015 **Scale:** 1:200 **Drawn:** SB **Checked:**

**CAD Ref:**

Note: Do not scale from this drawing. All dimensions to be checked on site.


Watson Batty Architects Limited
Shires House, Shires Road
Guiseley, Leeds LS20 8EU

T: 01943 876 665
F: 01943 882 300
E: enquiries@watsonbatty.com
W: www.watsonbatty.com


WATSON BATTY architects

Copyright © Watson Batty Architects Limited