



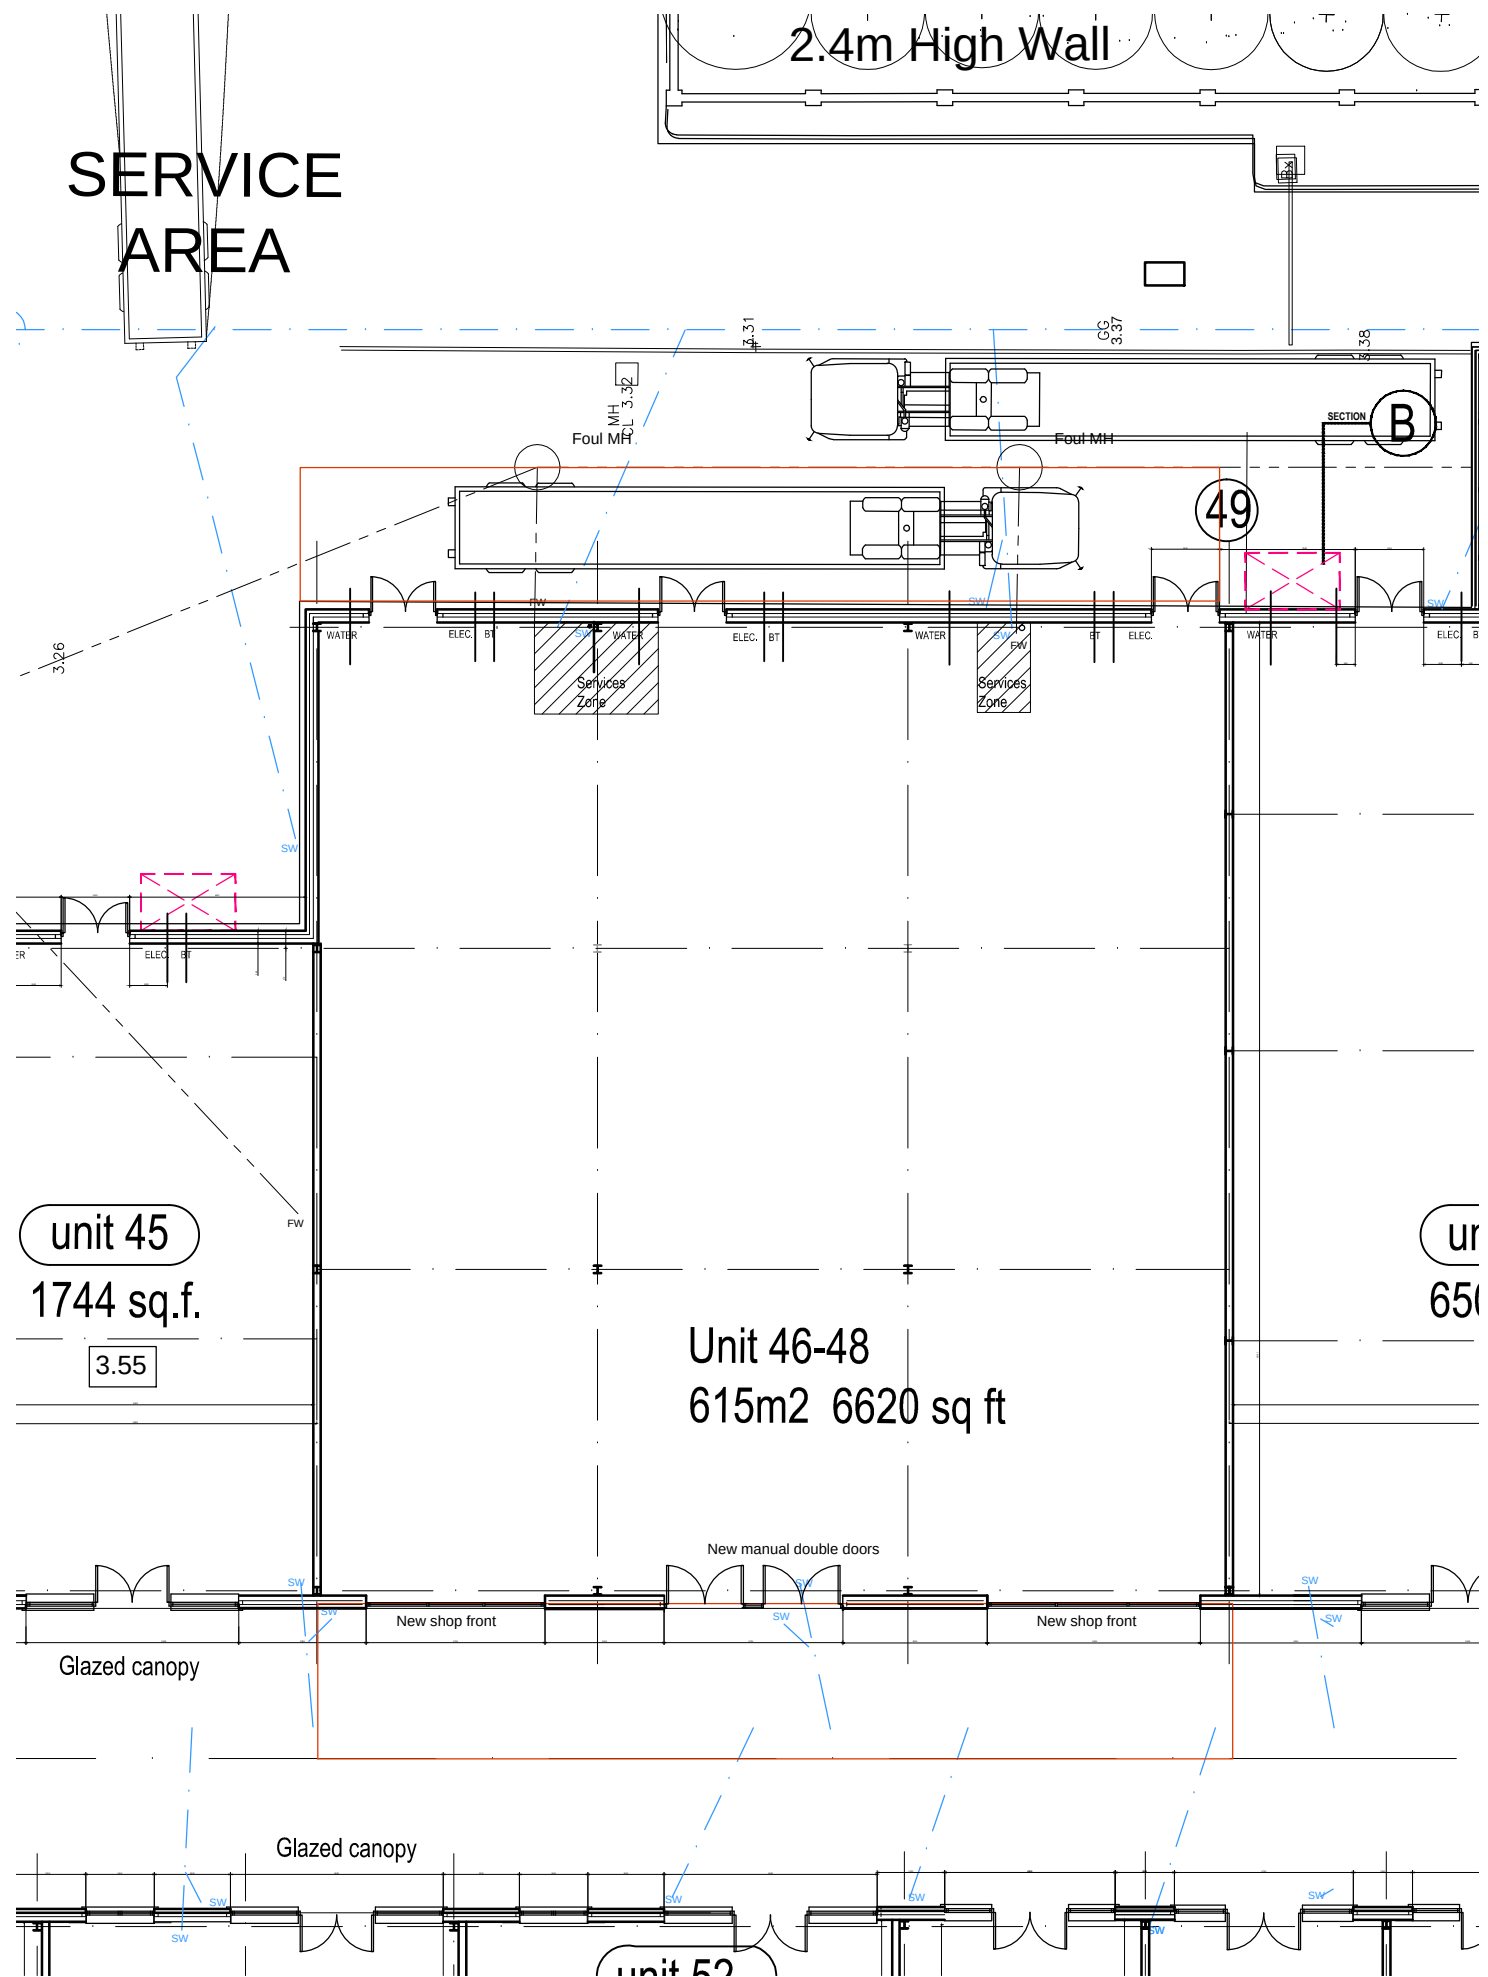


UNIT PLAN 1:200


UNIT ELEVATION 1:200

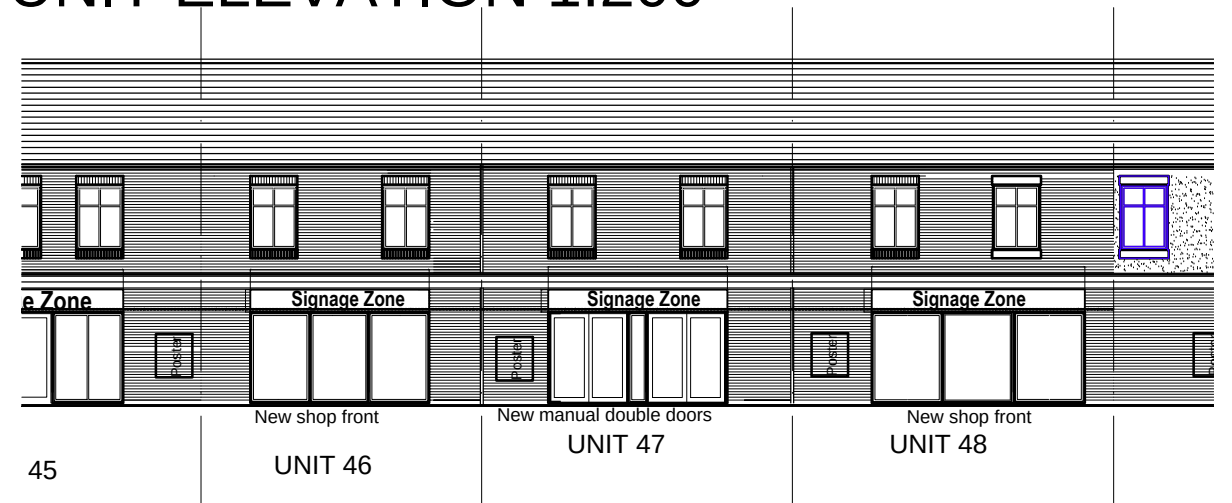

UNIT SECTION 1:200

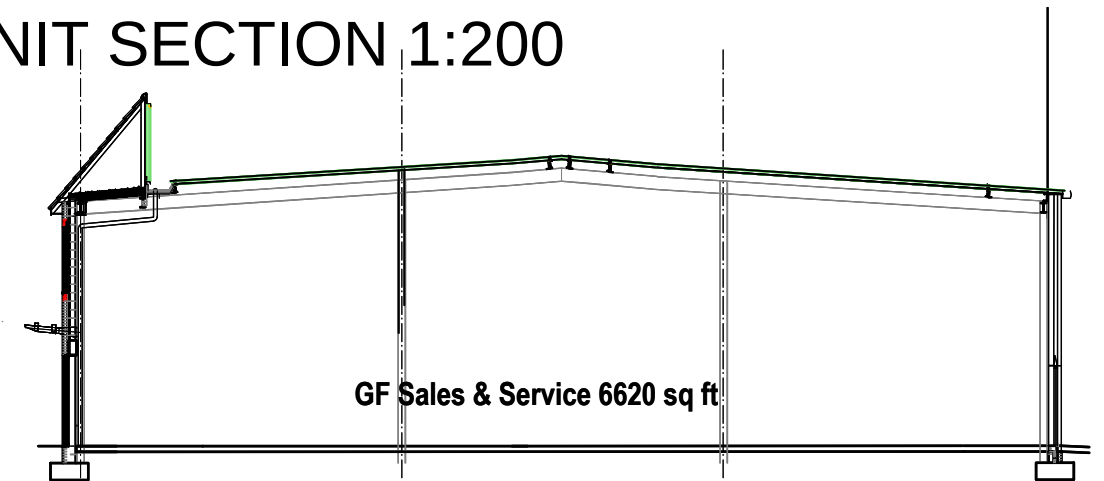

LOCATION PLAN

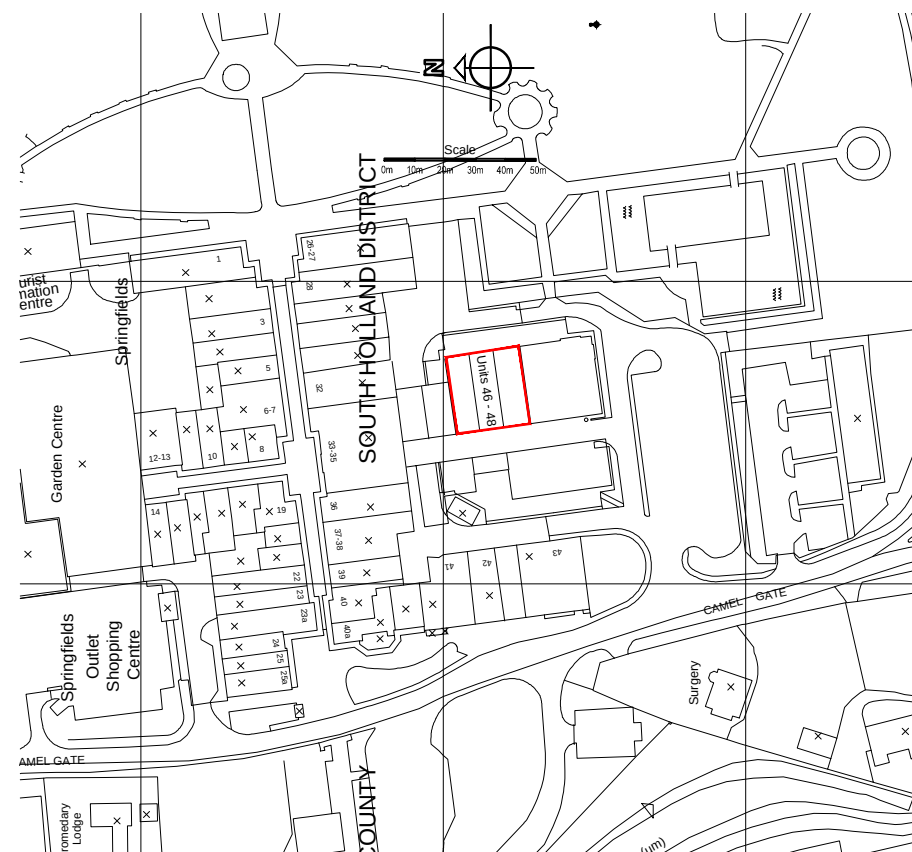

PLANNING ISSUE

Project	Date	Drawn	Checked
Project			
SPRINGFIELDS RETAIL OUTLETS & FESTIVAL G'D'NS SPALDING			
UBS TRITON PROPERTY FUND			
UNIT 46, 47 & 48 Plan as proposed			
Drawing No 3841-57-GA04A			
Date 02-2015	Scale 1:200	Drawn SB	Checked
CAD Ref:			
<small>Note: Do not scale from this drawing. All dimensions to be checked on site.</small>			
Watson Battay Architects Limited Shires House, Shires Road Gainsley, Leeds LS20 8EU T: 01543 876 665 F: 01543 882 300 E: enquiries@watsonbatty.com W: www.watsonbatty.com			