



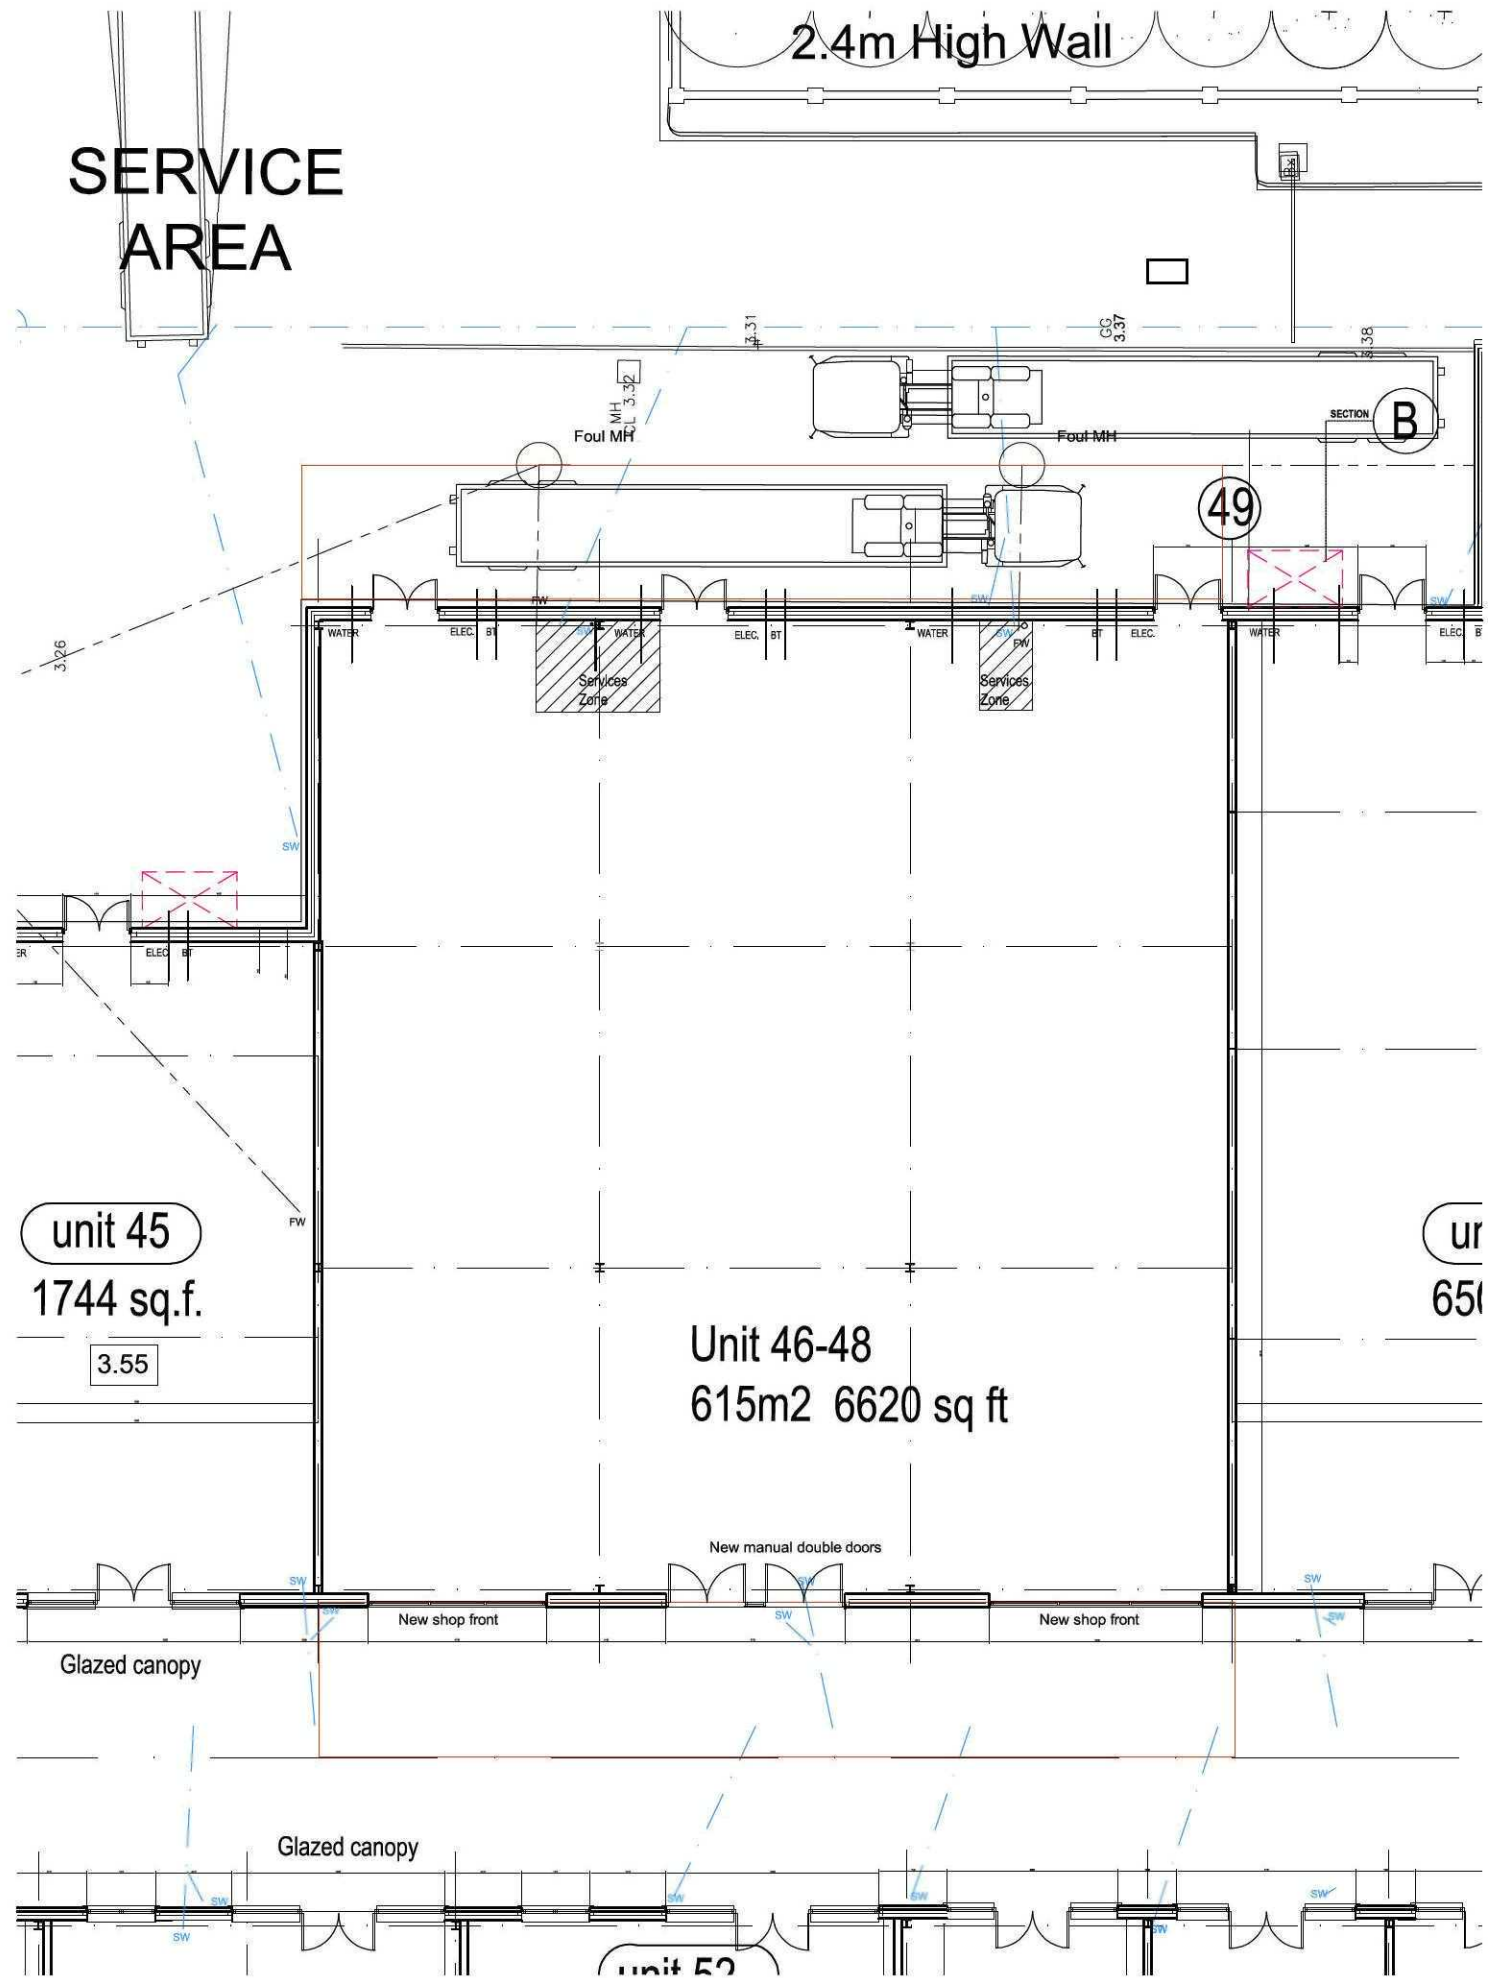


UNIT PLAN 1:200

UNIT ELEVATION 1:200

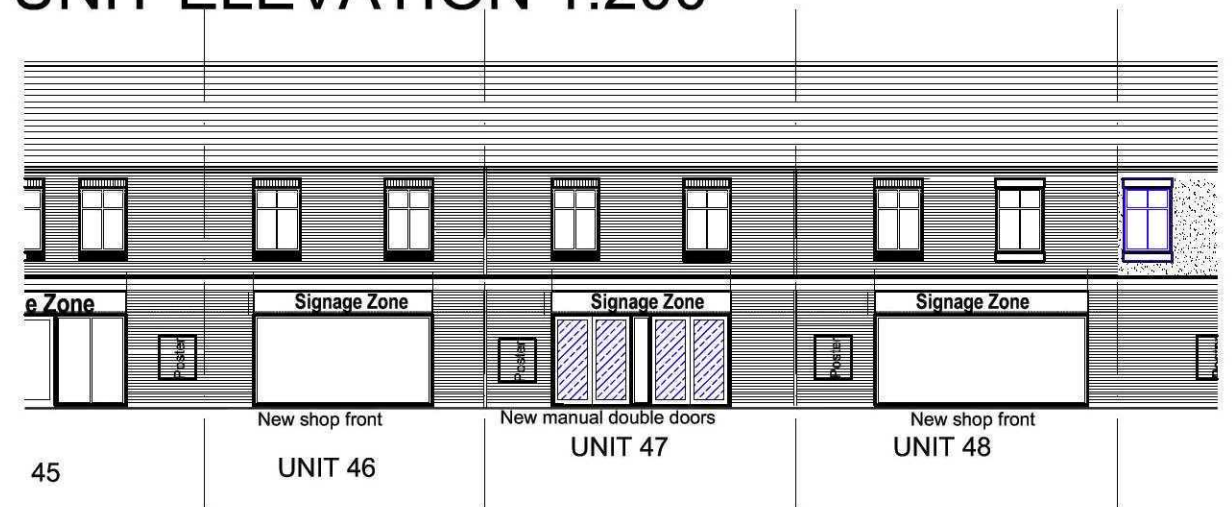


UNIT SECTION 1:200

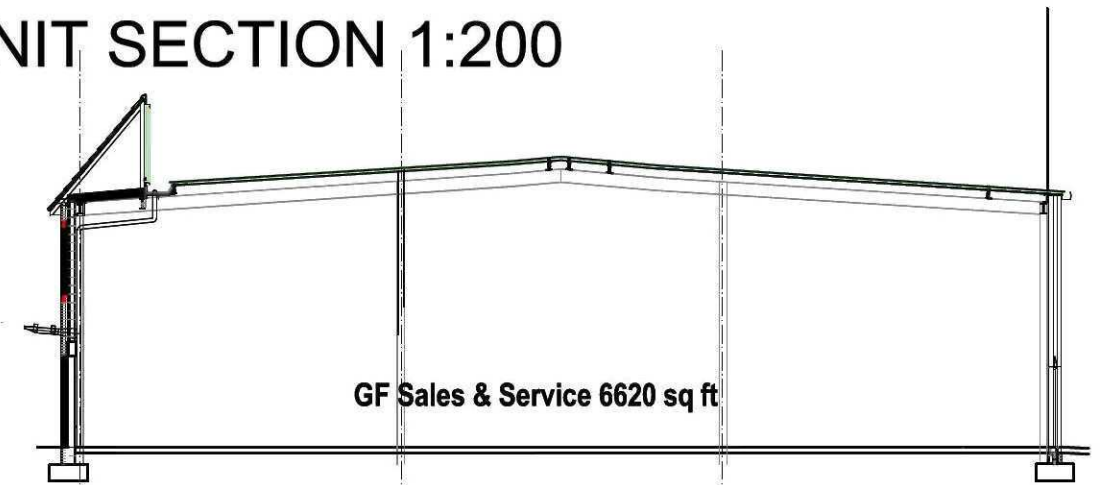

New Shopfronts to Units 46,47 & 48

The proposal is to remove the existing shop fronts to units 46-47 & 48 & replace with new powder coated aluminium units with clear glazing & door orientation as indicated
The Shopfronts are to be designed to meet building regulations & all current relevant codes of practice.

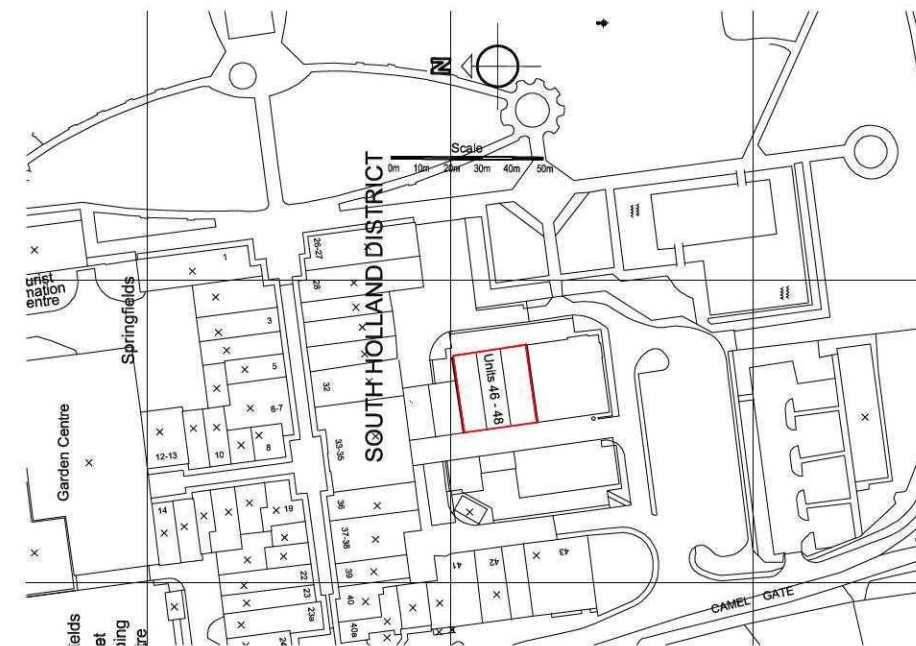

LOCATION PLAN

Revision	Date	Drawn	Checked
1			
Glazing to shopfronts amended			
Revision	Date	Drawn	Checked
2			
Clarify shopfront replacement			
Revision	Date	Drawn	Checked
3			
Reference adjustment			
Project			
SPRINGFIELDS RETAIL OUTLETS & FESTIVAL G'DNS SPALDING			
UBS TRITON PROPERTY FUND			
UNIT 46, 47 & 48 New Shopfronts			
Drawing No: 3841-57-GA04C			
Date: 02-2015	Scale: 1:200	Drawn: SB	Checked:
CAD Ref:			
Note: Do not scale from this drawing. All dimensions to be checked on-site.			
Watson Batty Architects Limited Shires House, Shires Road Guisborough, Leeds LS20 8EU T: 01943 876 655 F: 01943 882 300 E: enquiries@watsonbatty.com W: www.watsonbatty.com			
redefining space • delivering the vision			