Brian Harding Construction Ltd.
Albert Street, SPALDING. ~ Landscaping.

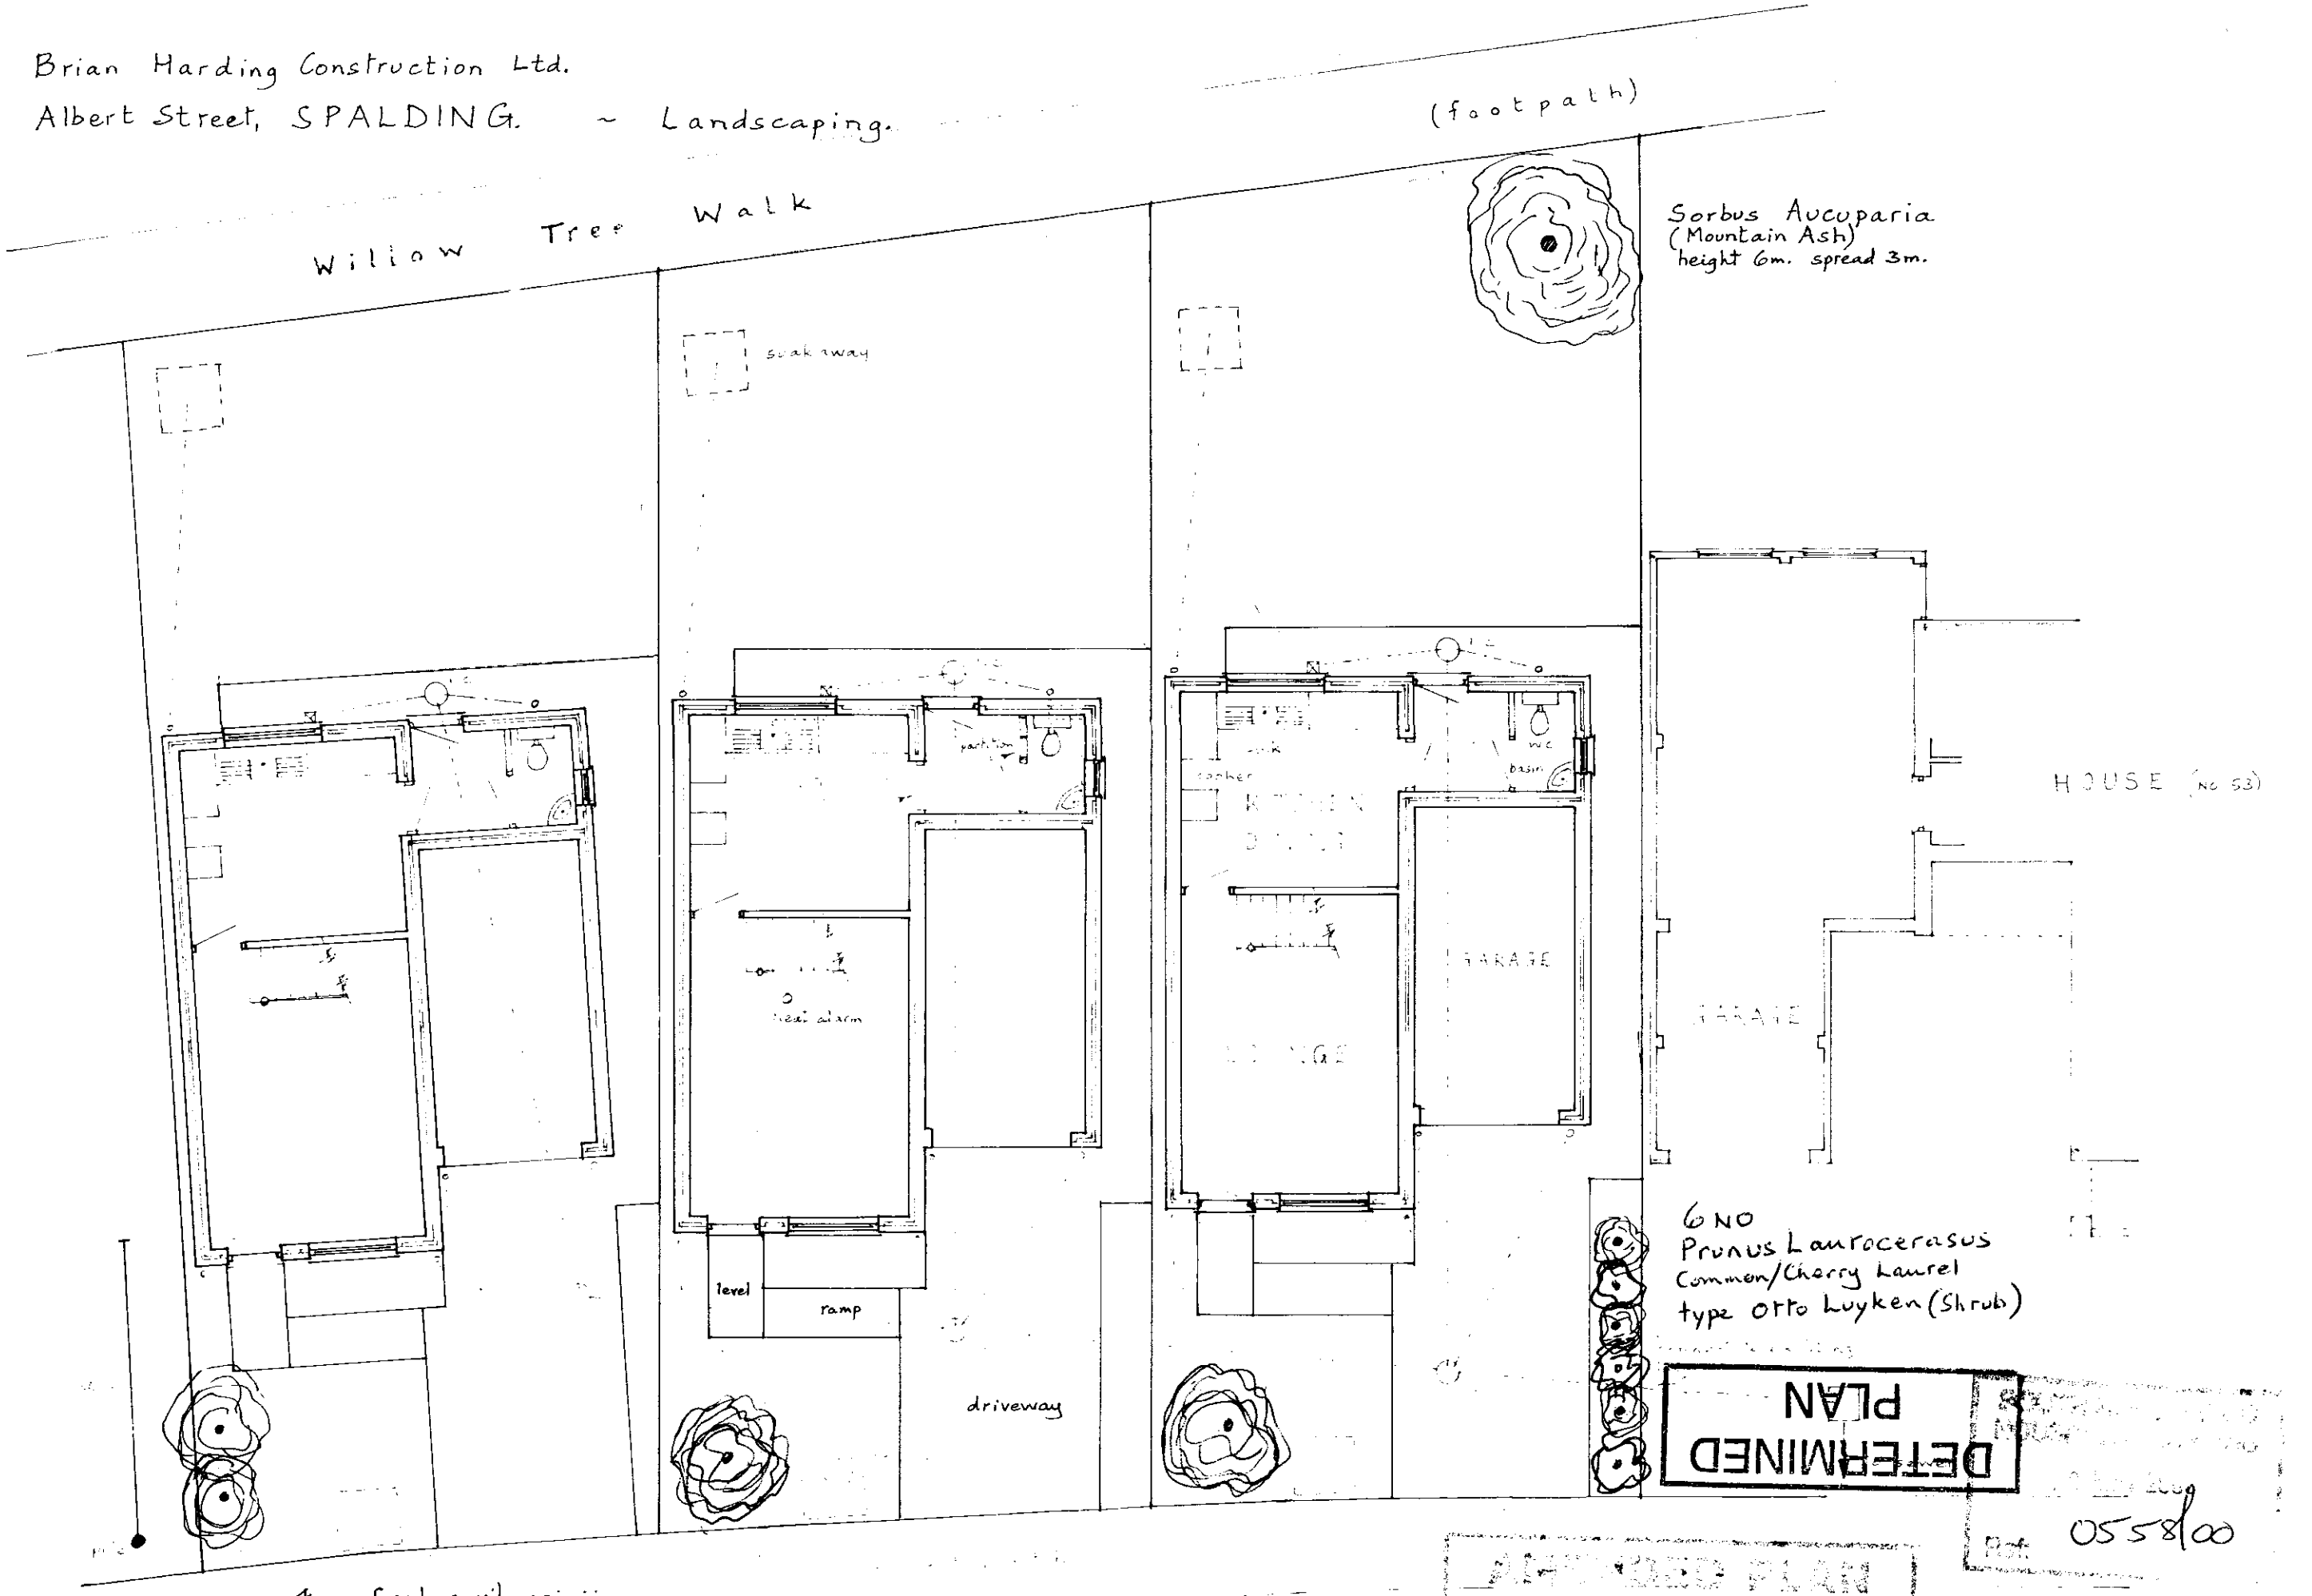

DETERMINED PLAN

Ref: 0558/00

AMENDED PLAN

Drawing 200427A Scale 1:100

BUILDING DESIGN and PLANS
ALWYN ROFFE,
1, Green Lane,
SPALDING, Lincs. PE11 2YB
tel : 01775 - 723 680