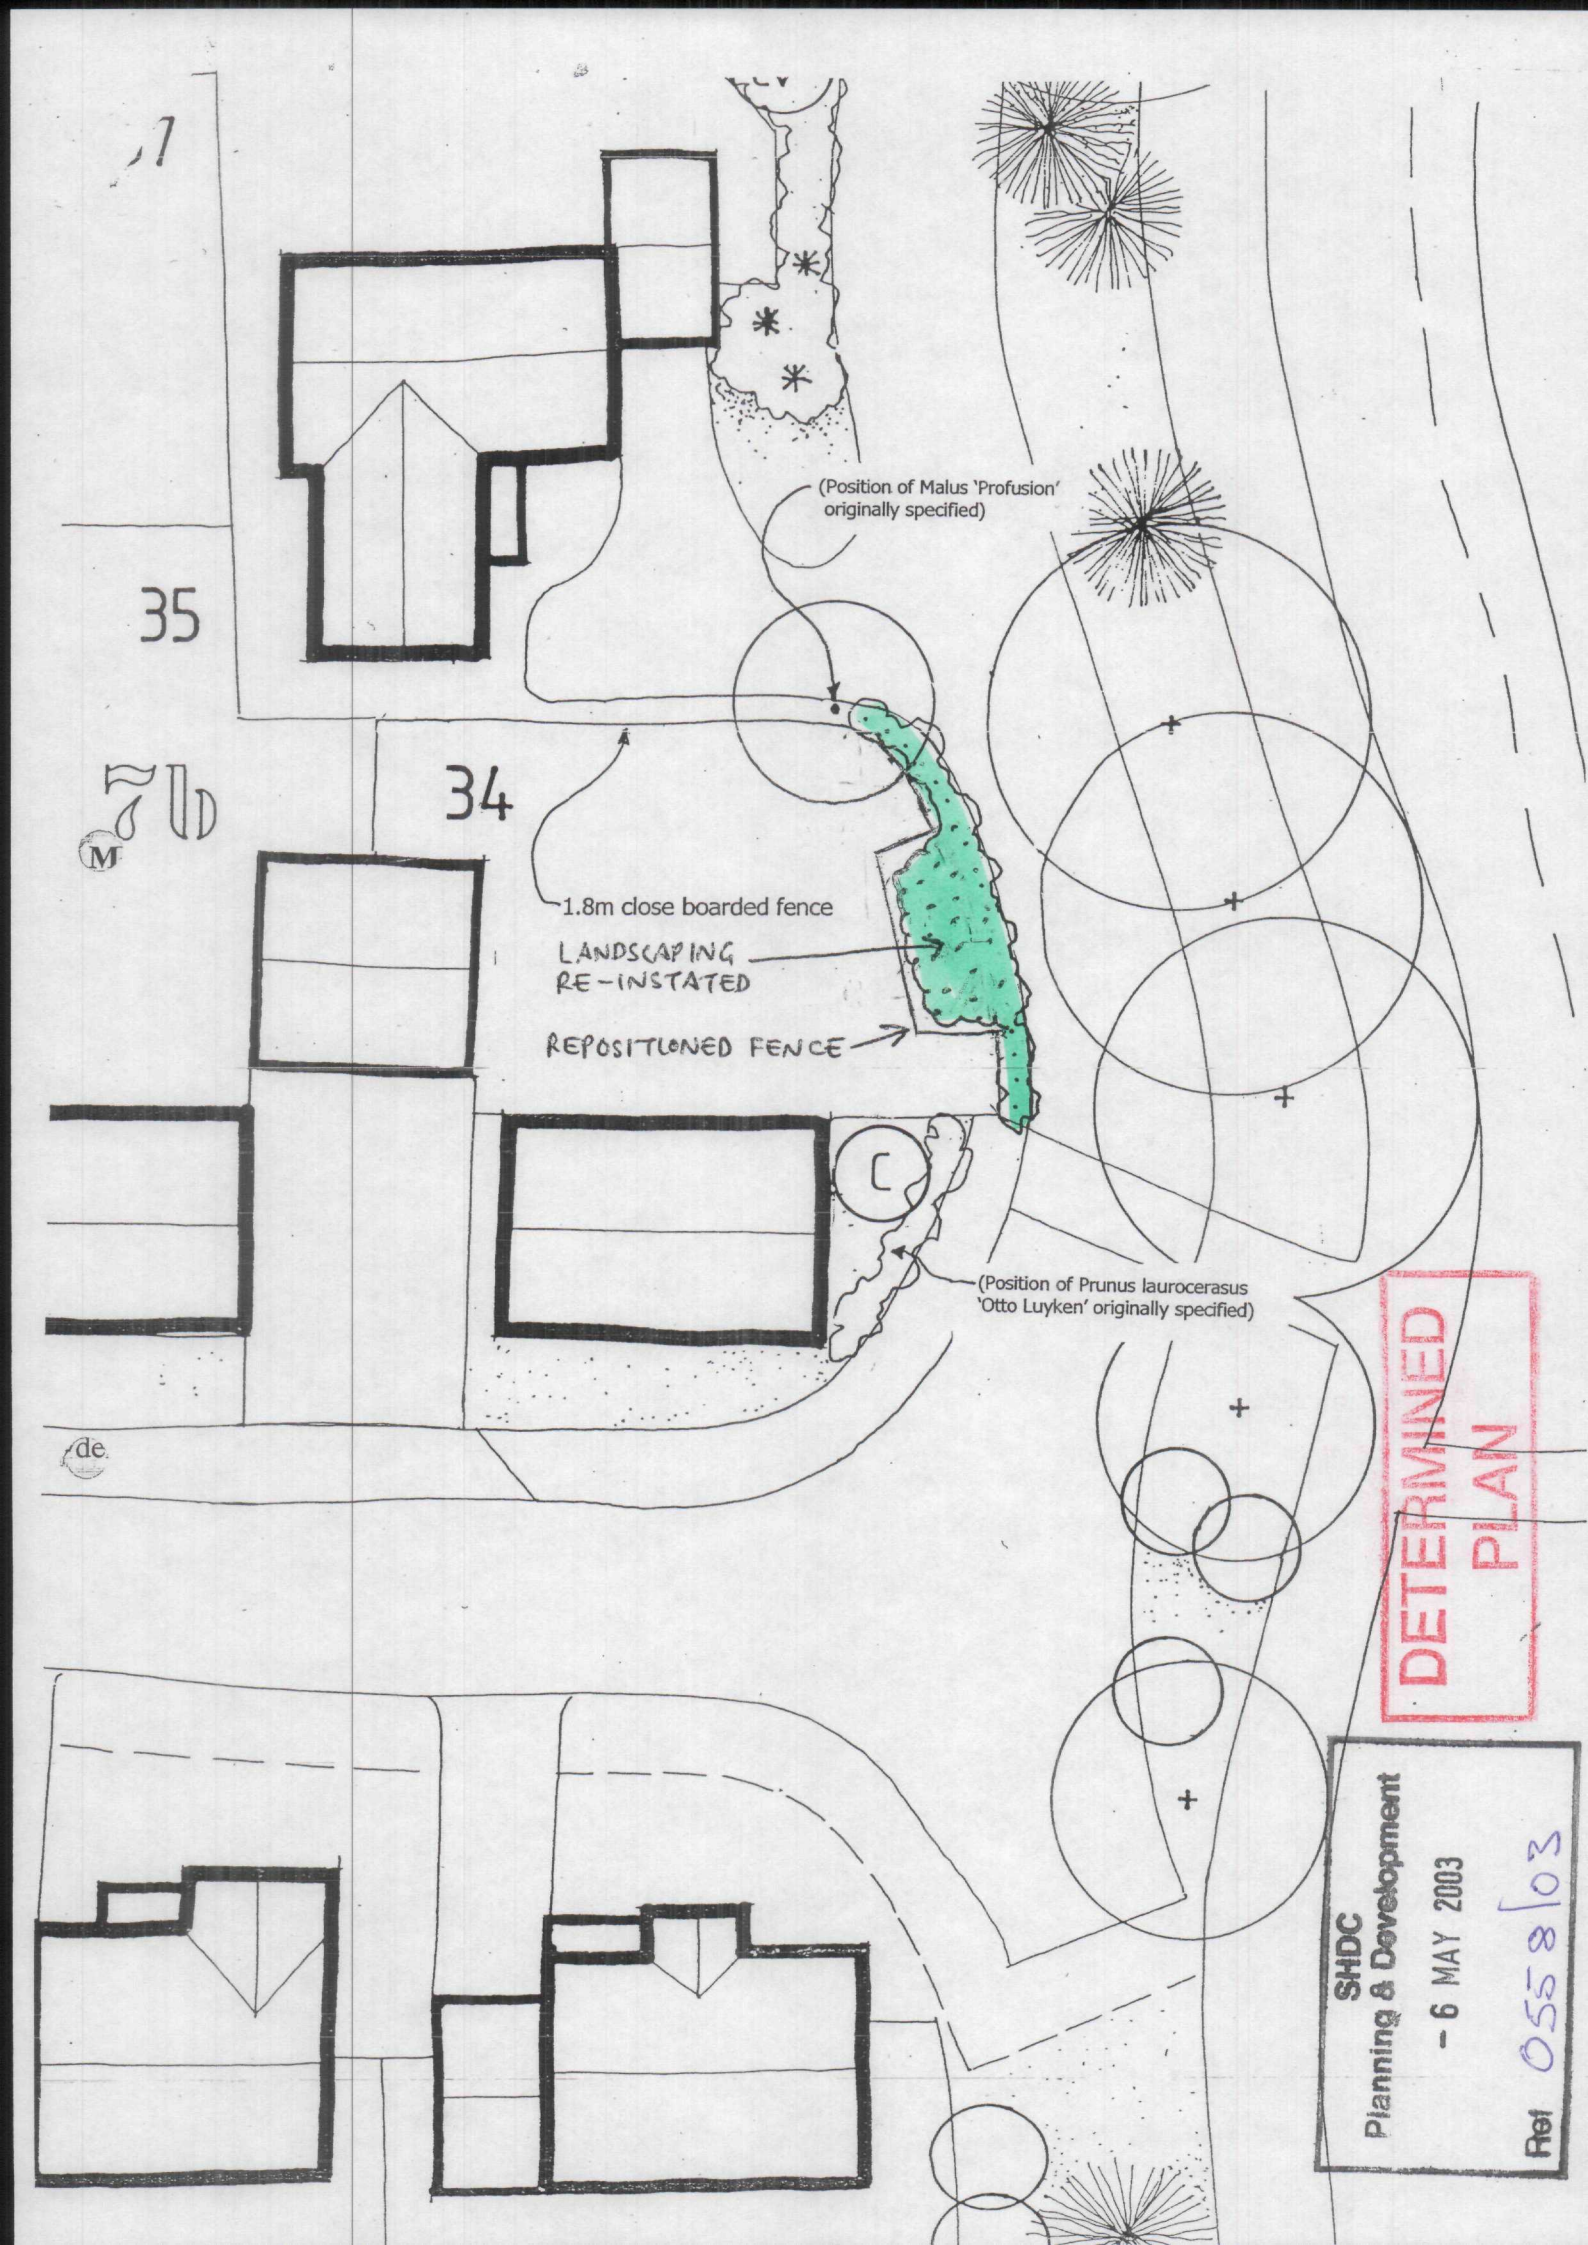

35
34
(Position of Malus 'Profusion' originally specified)
1.8m close boarded fence
LANDSCAPING RE-INSTATED
REPOSITIONED FENCE
(Position of Prunus laurocerasus 'Otto Luyken' originally specified)
DETERMINED PLAN
SHDC
Planning & Development
- 6 MAY 2003
Ref 0558/03