SOUTH HOLLAND DISTRICT COUNCIL

Council Offices
Priory Road
Spalding
Lincolnshire
PE11 2XE

tel: 01775 761161
fax: 01775 710772
web: www.sholland.gov.uk

Application no: H16-0558-10

Applicant: SIS William Hill
co Aragon Planning T2 Ltd
The Old Coalhouse
28a Rosamond Road
Bedford
MK40 3SS

FILE COPY

Agent: Aragon Planning T2 Ltd
The Old Coalhouse
28a Rosamond Road
Bedford
MK40 3SS

Description: Installation of satellite dish

Location: 19 Hall Place
Spalding
Lincs
PE11 1SQ

Amendment: Amendment to existing/proposed elevations
(Dwg no.1385/10/1C)

Letter Sent: 20th September 2010

Dear Sir/Madam

ACKNOWLEDGEMENT OF AMENDMENT

I acknowledge receipt of the amended details in respect of the above and confirm that the changes are able to be incorporated in the application which will now **only be considered in its amended form.**

Your rights of appeal remain as explained on the original acknowledgement.

You are reminded that revision to any submission made under the Building Regulations may also be necessary.

Yours faithfully

Head of Planning & Development

AMENDMENT RECORD SHEET – LIVE APPLICATION

Admin to Complete

Date Received ...KP 16-9... Registered ☑ SAS 19.

Case Officer to Complete

Has this amendment been requested? **Yes/No**

If Yes, is it what was asked for? **Yes/No**

Is it an amendment in principle? **Yes/No**

Is it the same character/description for fee purposes? **Yes/No** (Refer to Admin if in doubt)

If No, but amendment requested, the following must be completed if the amendment is to be accepted

Certified That The Development Objectives Outweigh The Financial Objectives
Senior Officer's Signature ..... **Date:** 20/9/2010

Re-Consults as a result of this amendment None ☒ All ☐

Partial Parish Council ☐ Ward Member ☐ Press ☐ Site Notice ☐

Residents/Other ☐ - *Name/Address*: .....

.....

.....

.....

Case Officer's Decision:

REJECTED – New Application Required ☐

Reason .....

Do you want this reason to be added to the Rejection Notice? **YES/NO**

ACCEPTED – Superseded Details Removed ☒

Note .....

Do you want this note to be added to the Acceptance Notice? ***YES/NO***

Revised Description (if applicable) .....

Case Officers Signature ..... **Date** 20/9/2010

Admin To Complete

Agreed Term Date Updated ☒ Re-Consultations Carried Out (*if necessary*) ☒

Public Register Updated ☑ Acceptance/~~Rejection~~ Letter Issued ☑ 20/9/8

(Plus Library if Re-Consulting Residents)

Application Amendments

Application: H16-0558-10

Location: 19 Hall Place
Spalding
Lincs

Postcode: PE11 1SQ House Number:

Amendment: 1 Date: 16-09-2010

Type: CUR Current Application

Sub Type:

Description: Amendment to existing/proposed elevations
(Dwg no.1385/10/1C)

Long Description:

Decision: Date:

Fee: 0.00 Vat: 0.00 Total: 0.00

Agent: Desig:

Name: Aragon Planning T2 Ltd

Address: The Old Coalhouse
28a Rosamond Road
Bedford

PostCode: MK40 3SS E-Mail:

Tel: 01234 360655 Fax:

Ref:

Officer: CHC

External Ref:

Please check description

PLANNING AMENDMENT

For Office Use only
Application No: H16-0558-10-A1
Date Registered: 16 SEP 2010
Case Officer: Chris Crew

SOUTH HOLLAND DISTRICT COUNCIL


(Please complete using block capitals and black ink)

APPLICANT NAME AND ADDRESS	**AGENT NAME AND ADDRESS**
515 William Hill Telephone:	FILE COPY Telephone:
SITE ADDRESS DETAILS 19 Hall Place, Spalding	
CURRENT APPLICATION NO: This amendment cannot be considered unless the relevant reference is stated.	H16-0558-10
Building Regulation reference relating to same development (if applicable)	


I attach four copies of this form and necessary plans and request that the changes described below can be accepted as an amendment. As the amendment relates to a current application, I agree to an extension of the terminal date (if applicable).

Signed : Date:

FULL DESCRIPTION OF DEVELOPMENT OF CURRENT APPLICATION THAT THIS AMENDMENT RELATES TO	Satellite Dish	
State details of amendments proposed. (Give a full detailed list of the changes, and also mark these clearly on the accompanying plans. Only the changes listed here will be considered)	Amendment to existing/proposed elevations	
State drawing numbers of the current submission		
Has this amendment been requested by the Council? (If so, state Officer dealing with the application)	YES/NO	
Describe any part of the original development which is excluded by virtue of the amendment, and state any alteration to plot numbers		
Has a similar amendment been submitted under Building Regulations? (If so, state Building Control Surveyor dealing with application)	YES/NO	

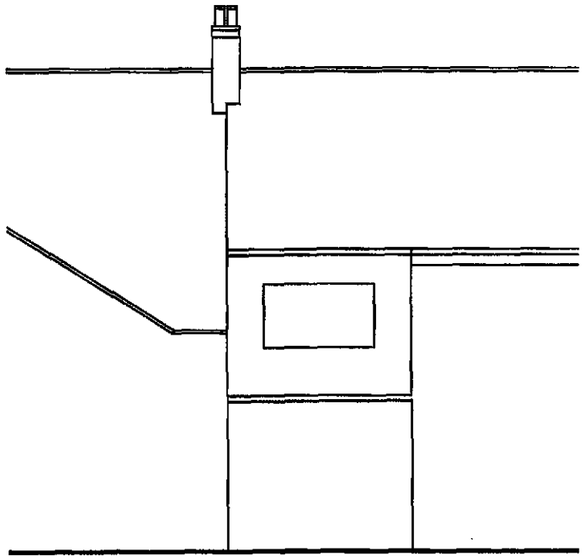


Existing rear elevation

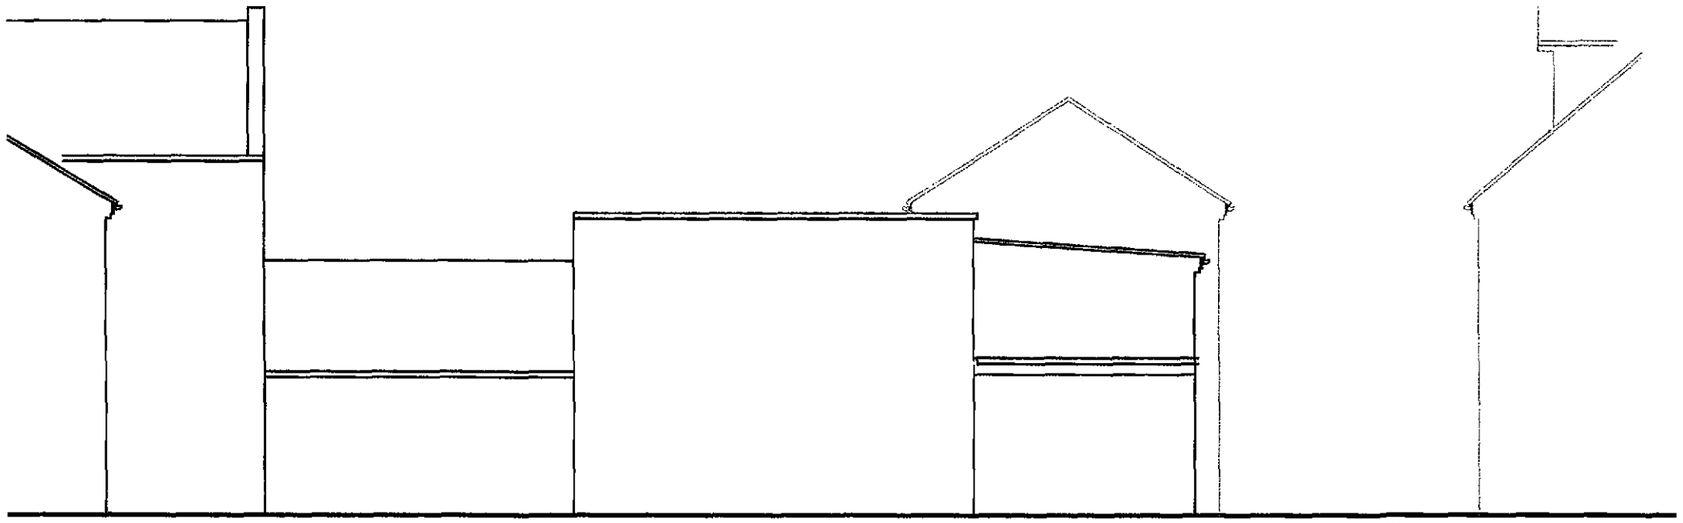


Existing side elevation

HALL PLACE

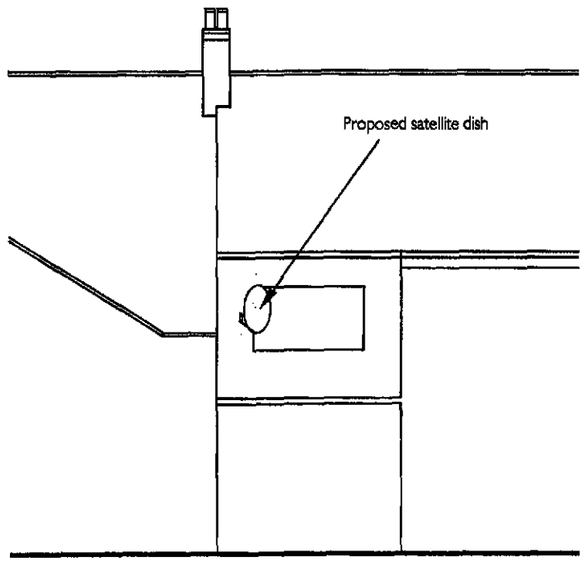

Proposed rear elevation

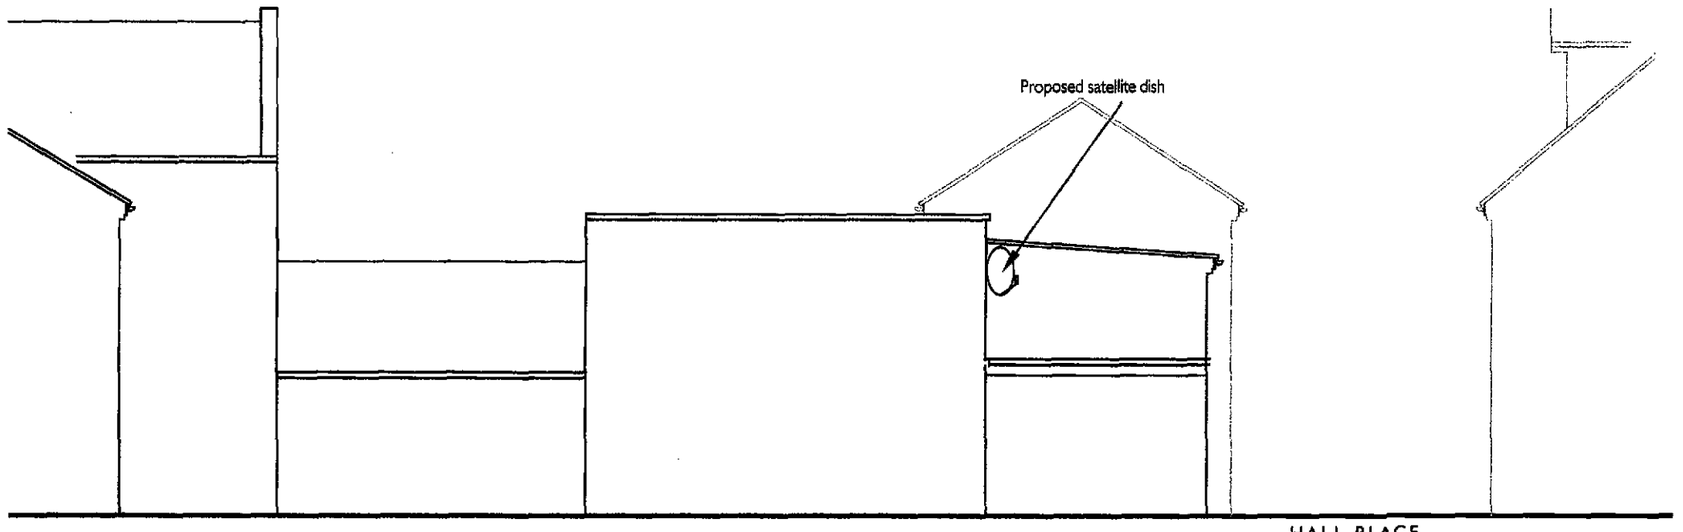

Proposed side elevation

HALL PLACE

These plans are intended for Planning purposes only.
All measurements and dimensions should be verified before construction.
All drawings remain Copyright © Aragon Land and Planning UK LLP.

SHDC
Planning & Development
16 SEP 2010
Ref: 0558-10

AMENDED PLAN
Ref. A1

Title	Proposed Satellite Dish
Site	19 Hall Place Spalding, Lincs
Date	June 2010
Scale	1:100 @ A3
Dwg No.	1385 / 10 / 1C

ALP aragon
t: 01234 360655
f: 01234 343951
e: friends@aragonland.co.uk
web: www.aragonland.co.uk
LAND AND PLANNING UK LLP